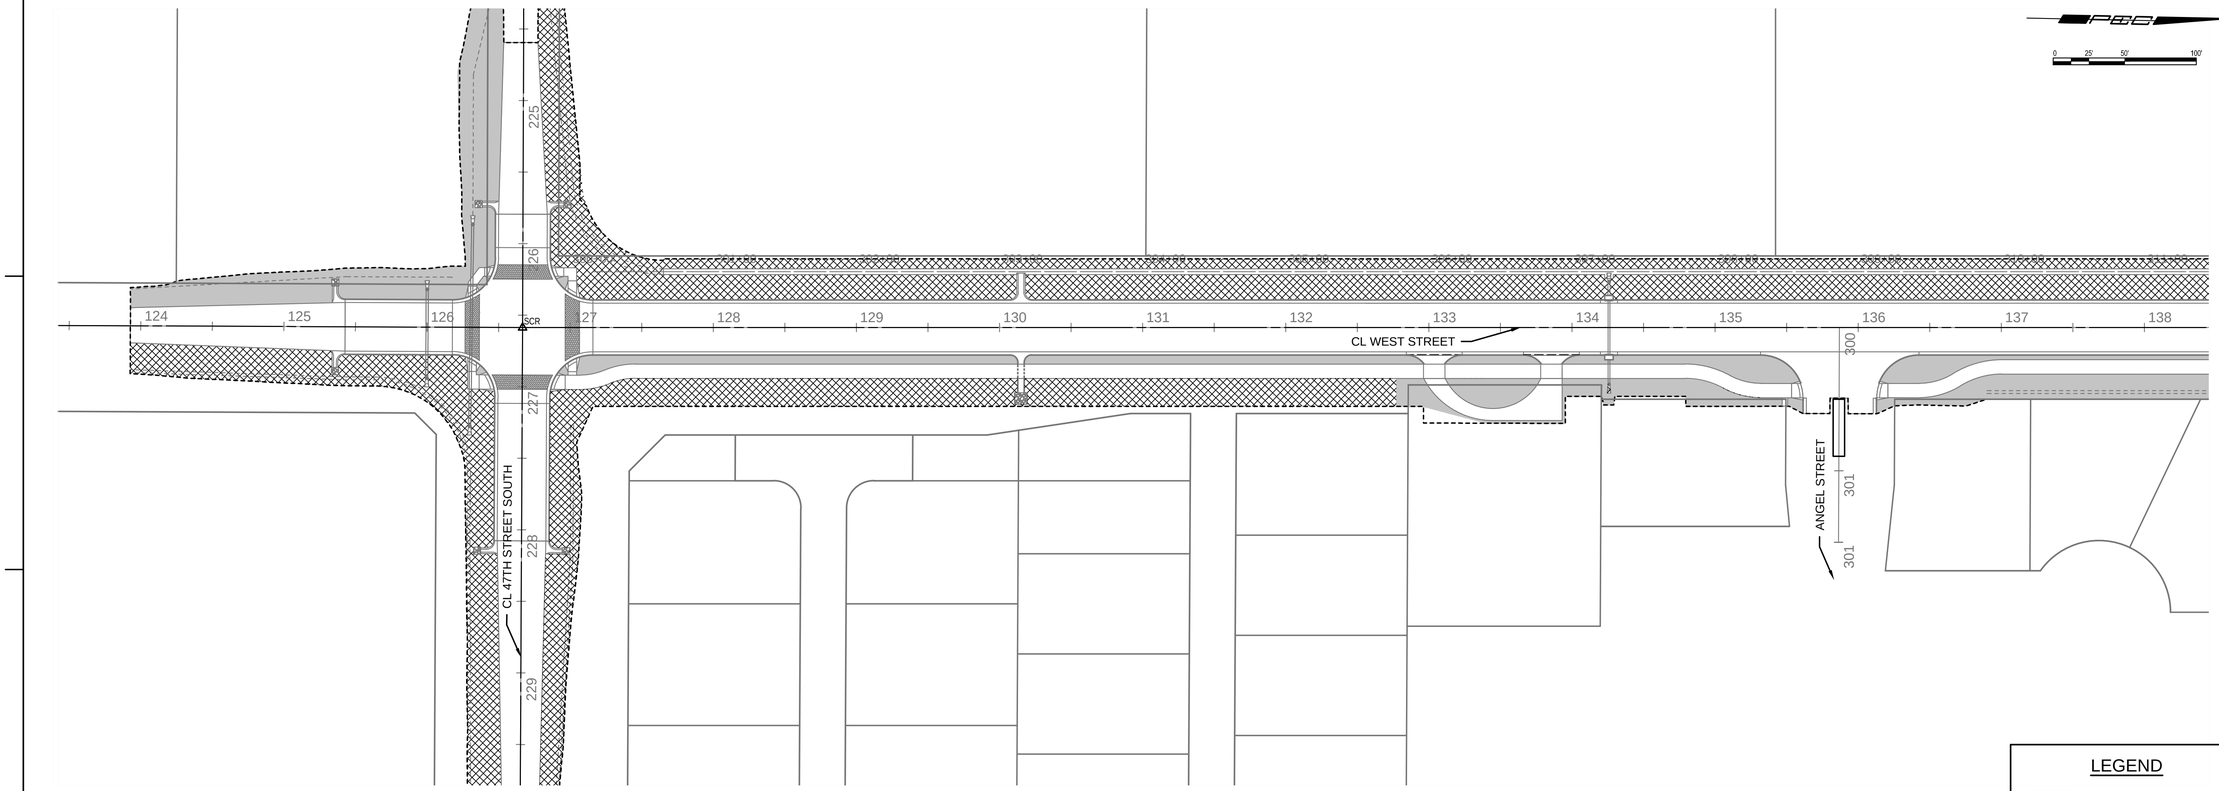

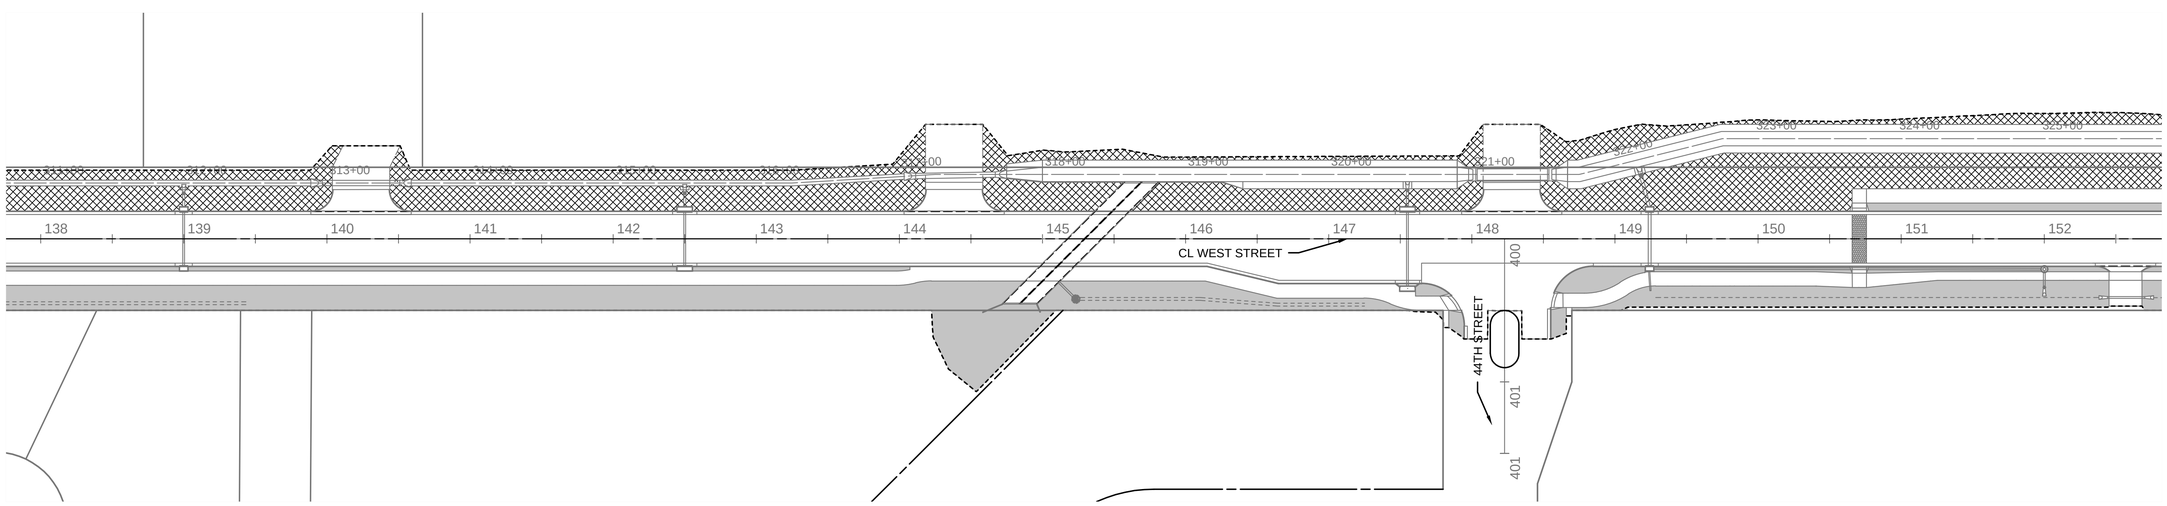

LEGEND

- BUFFALO SOD
- PERMANENT SEEDING

PEC
PROFESSIONAL ENGINEERING CONSULTANTS
303 SOUTH TOPEKA
WICHITA, KS 67202
316-262-2691 www.pec1.com

CITY OF WICHITA

LUKE PETER YCENDER
27413
10/11/2024
KANSAS PROFESSIONAL ENGINEER

WEST STREET IMPROVEMENTS FROM MACARTHUR ROAD TO 47TH ST. SOUTH

CITY OF WICHITA

Issue:		

JOB NO.	210254-001
DATE	OCTOBER 2024
PM	TPA
DESIGNED BY	LGP
DRAWN BY	CP
CHECKED BY	KMS

SEEDING & SODDING PLAN (1)

CG201

SAVED 10/10/2024 1:13:09 PM BY LUKE.PETER
PLOTTED 10/10/2024 1:51:58 PM BY LUKE PETER
U:\WICHITA-CIVIL\2021\210254\001\PEC\DRAWINGS\210254-001-SEEDING.DWG