


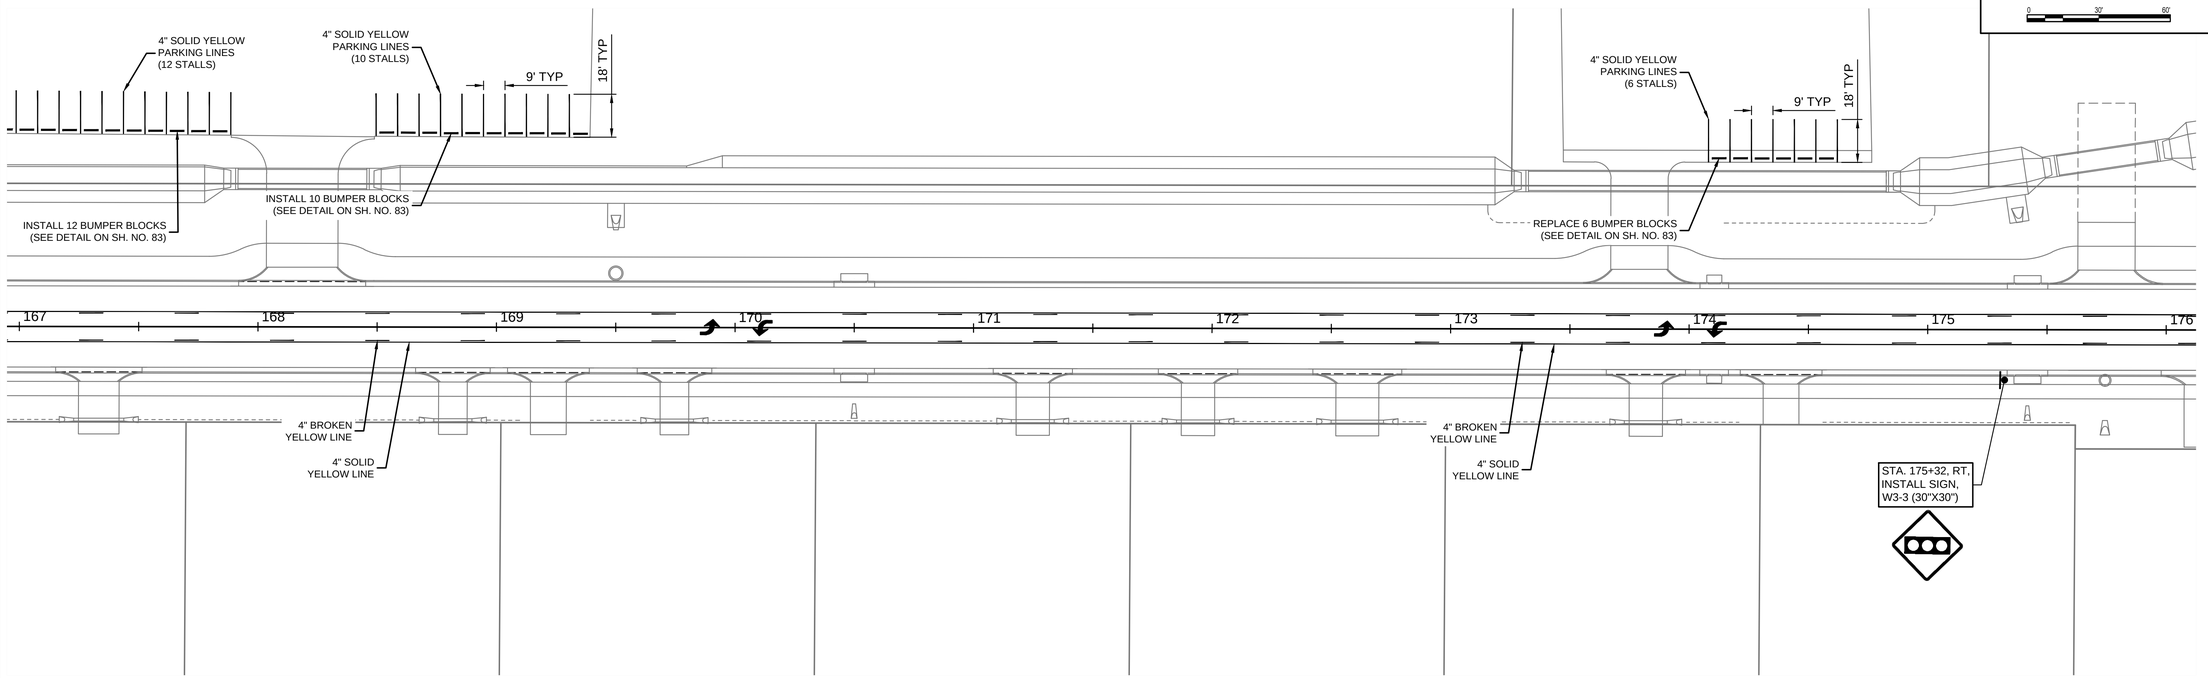


PEC
PROFESSIONAL ENGINEERING CONSULTANTS
303 SOUTH TOPEKA
WICHITA, KS 67202
316-262-2691 www.pec1.com

CITY OF WICHITA

LUKE PETER LYCENSED 27413 10/11/2024 KANSAS PROFESSIONAL ENGINEER

# WEST STREET IMPROVEMENTS FROM MACARTHUR ROAD TO 47TH ST. SOUTH

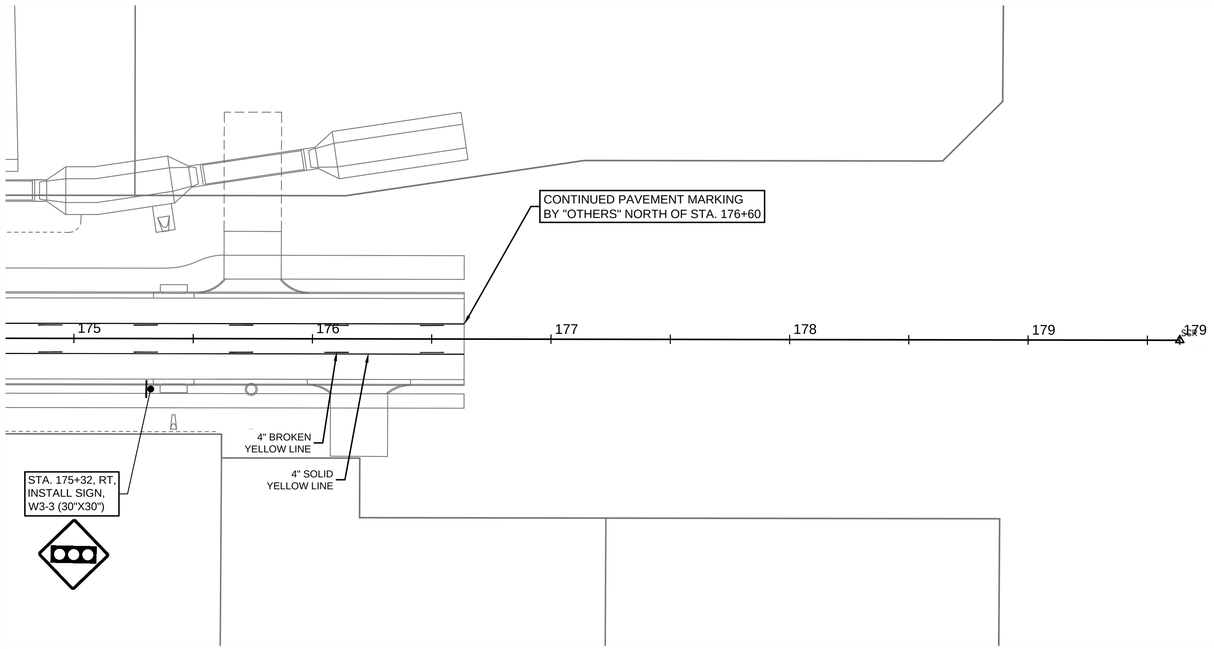CITY OF WICHITA

| Issue: | | |
|---|---|---|
| | | |
| | | |
| | | |
| | | |
| | | |
| | | |
| | | |
| | | |
| | | |

| | |
|---|---|
| JOB NO. | 210254-001 |
| DATE | OCTOBER 2024 |
| PM | TPA |
| DESIGNED BY | LGP |
| DRAWN BY | CP |
| CHECKED BY | KMS |

MARKING & SIGNING PLAN (4)

CT104
119 OF 206

SAVED 10/10/2024 11:23:56 AM BY LUKE.PETER
PLOTTED 10/10/2024 1:52:37 PM BY LUKE PETER
U:\WICHITA-CIVIL\2021\210254\001\PEC\DRAWINGS\210254-001 MARKING & SIGNING.DWG