PLANT LEGEND - SHEET LP106

SYMBOL	CODE	BOTANICAL NAME	COMMON NAME	SIZE	CONTAINER
TREES					
	CER OKL	CERCIS CANADENSIS TEXENSIS `OKLAHOMA`	OKLAHOMA TEXAS REDBUD	2.5" CAL.	B&B

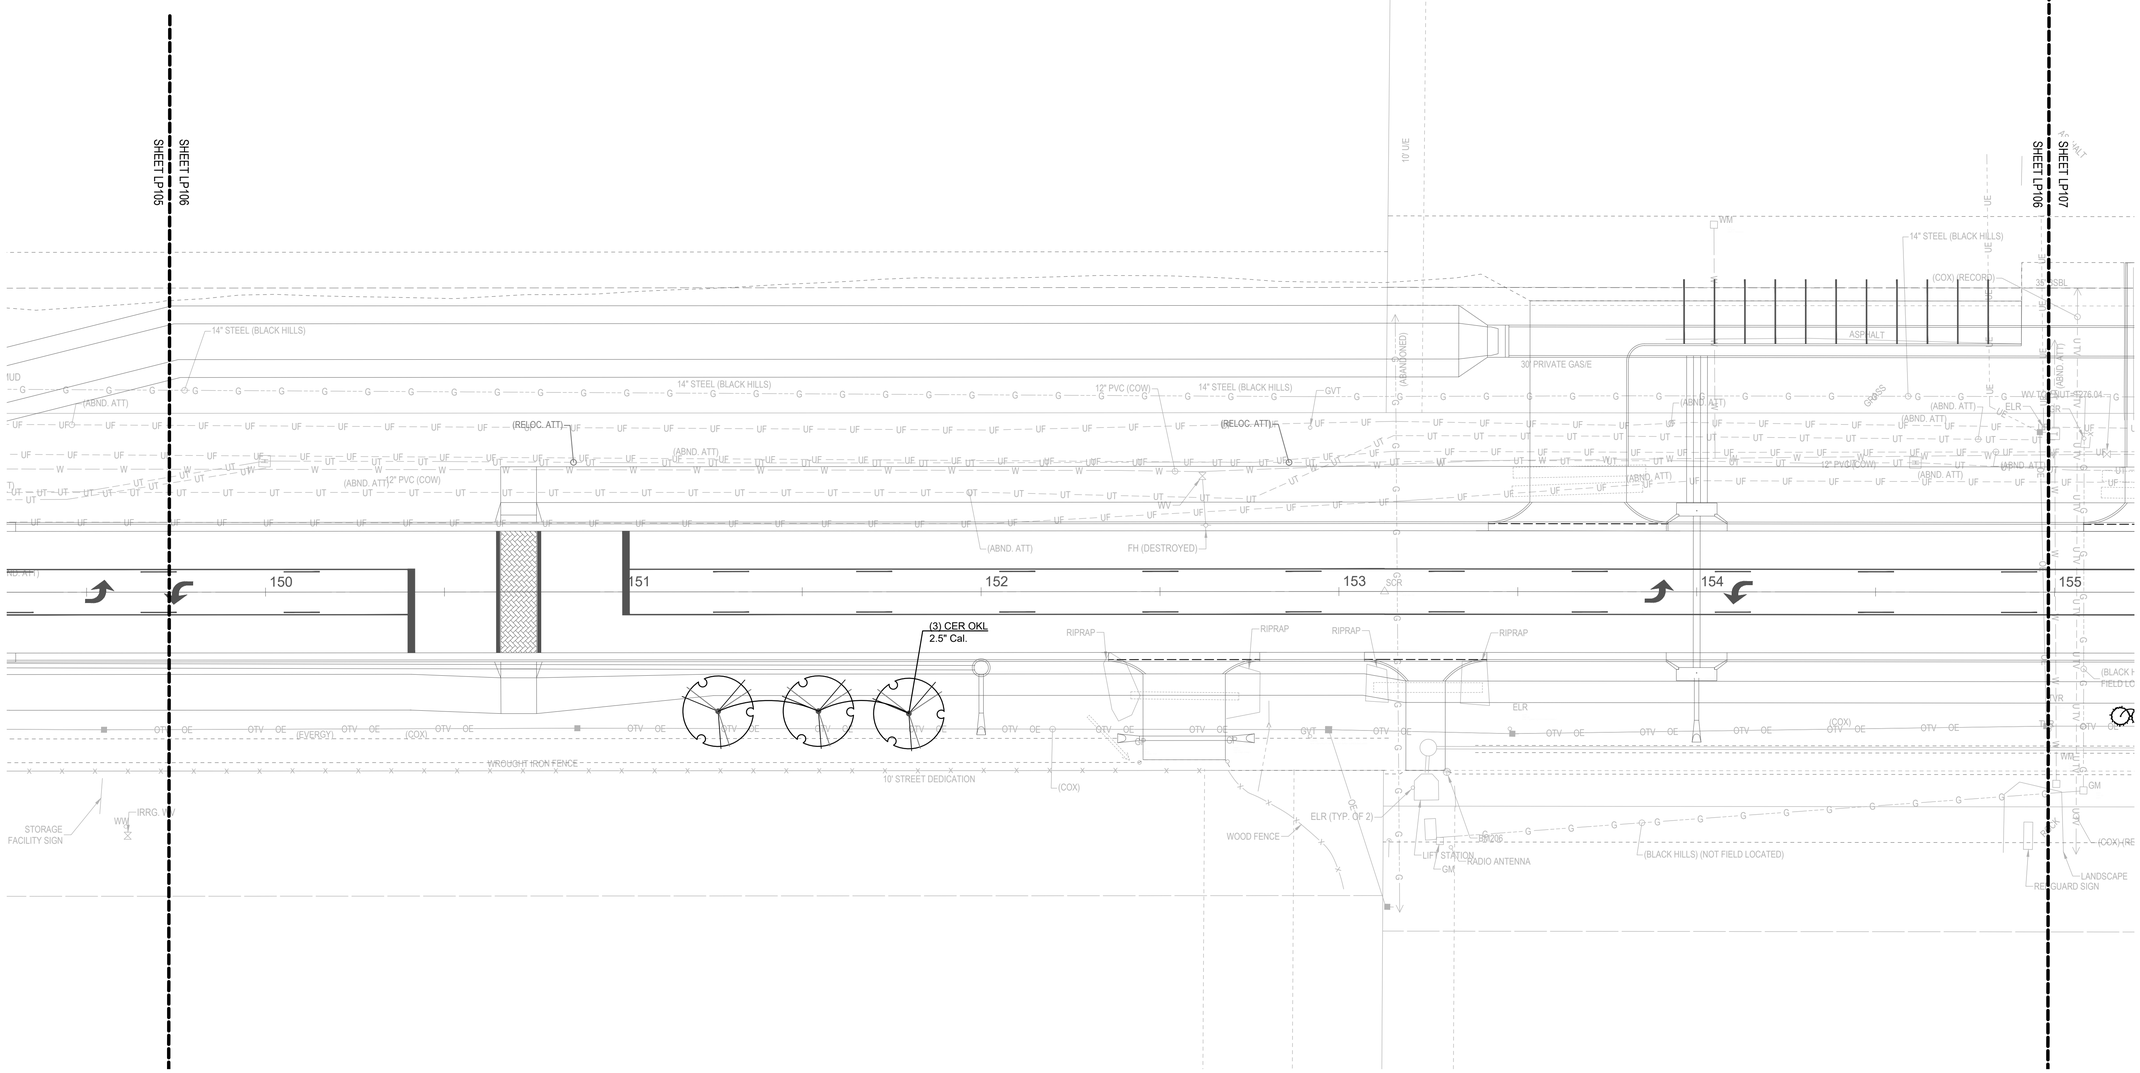

PLANTING PLAN

0 10 20 40
SCALE: 1" = 20'

NORTH

PEC
PROFESSIONAL ENGINEERING CONSULTANTS
303 SOUTH TOPEKA
WICHITA, KS 67202
316-262-2691 www.pec1.com

CITY OF WICHITA

KYLE DAVID WARD
LICENSED
961
10.02.2024
KANSAS
LANDSCAPE ARCHITECT

WEST STREET IMPROVEMENTS
FROM MACARTHUR ROAD TO
47TH ST. SOUTH

CITY OF WICHITA

Issue:		

JOB NO.	210254-002
DATE	OCTOBER 2024
PM	TPA
DESIGNED BY	PGW
DRAWN BY	PGW
CHECKED BY	NLS

PLANTING PLAN (STA. 149+50 - 155+00)

LP106
200 OF 206

SAVED 10/1/2024 9:35:05 AM BY KYLE.WARD
PLOTTED 10/2/2024 8:59:37 AM BY KYLE.WARD
U:\WICHITA-CIVIL\2021\210254\002\MUNI\DRAWING\GS\210254-002-LP101-PLANTING PLAN.DWG