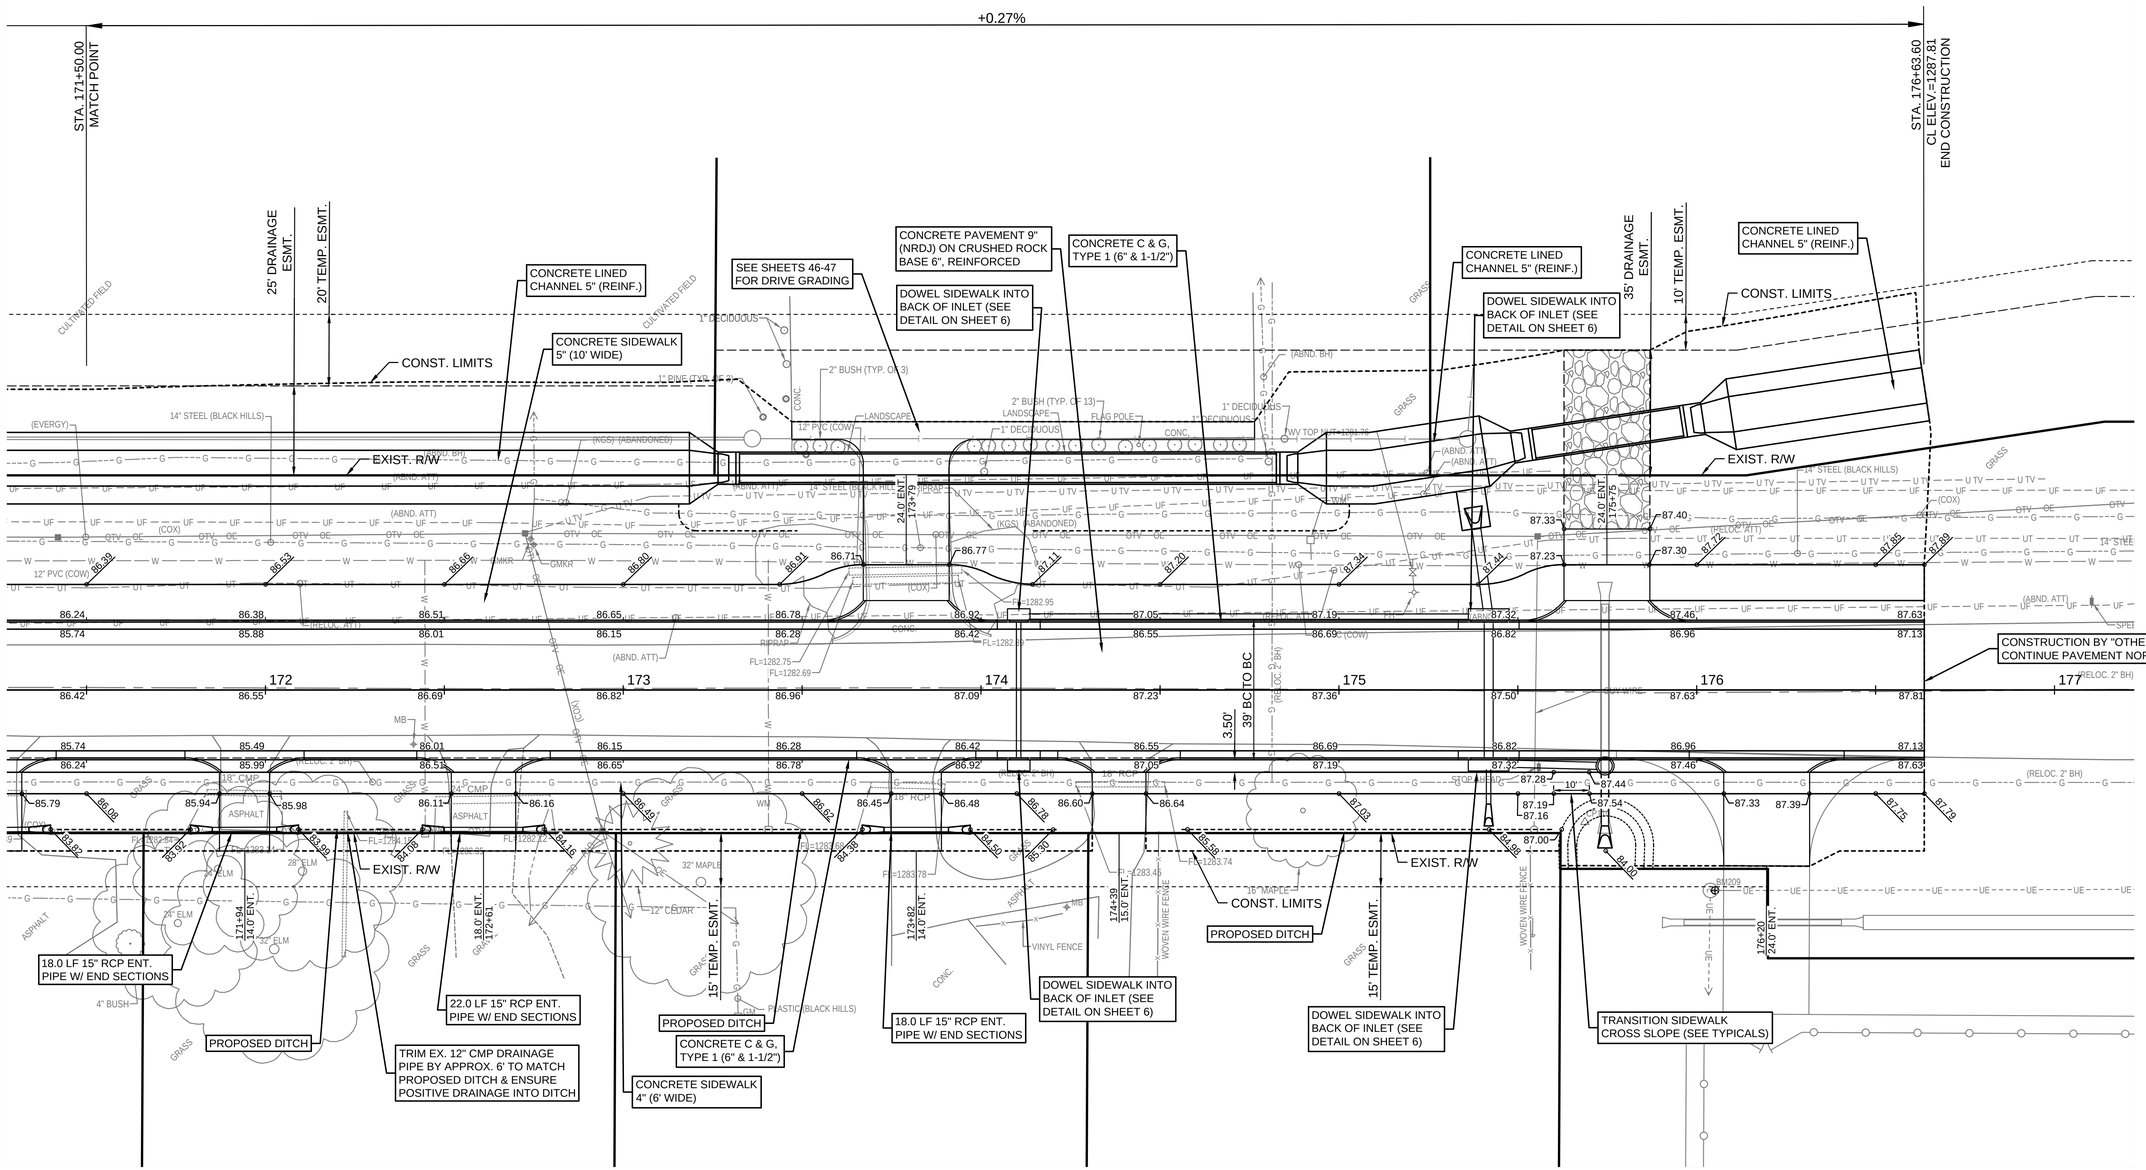

SAVED 10/8/2024 1:11:34 PM BY LUKE.PETER
PLOTTED 10/10/2024 1:33:44 PM BY LUKE PETER
U:\WICHITA-CIVIL\202121025400\01PECIDRAWINGS\210254-001 PAVING PLANS.DWG

PEC
PROFESSIONAL ENGINEERING CONSULTANTS
303 SOUTH TOPEKA
WICHITA, KS 67202
316-262-2691 www.pec1.com

CITY OF WICHITA

LUKE PETER
LICENSED
27413
10/11/2024
KANSAS
PROFESSIONAL ENGINEER

WEST STREET IMPROVEMENTS FROM MACARTHUR ROAD TO 47TH ST. SOUTH

CITY OF WICHITA

Issue:		

JOB NO.	210254-001
DATE	OCTOBER 2024
PM	TPA
DESIGNED BY	LGP
DRAWN BY	CP
CHECKED BY	KMS

WEST STREET PLAN
(171+50.00 TO 177+00.00)

CP210
27 OF 206