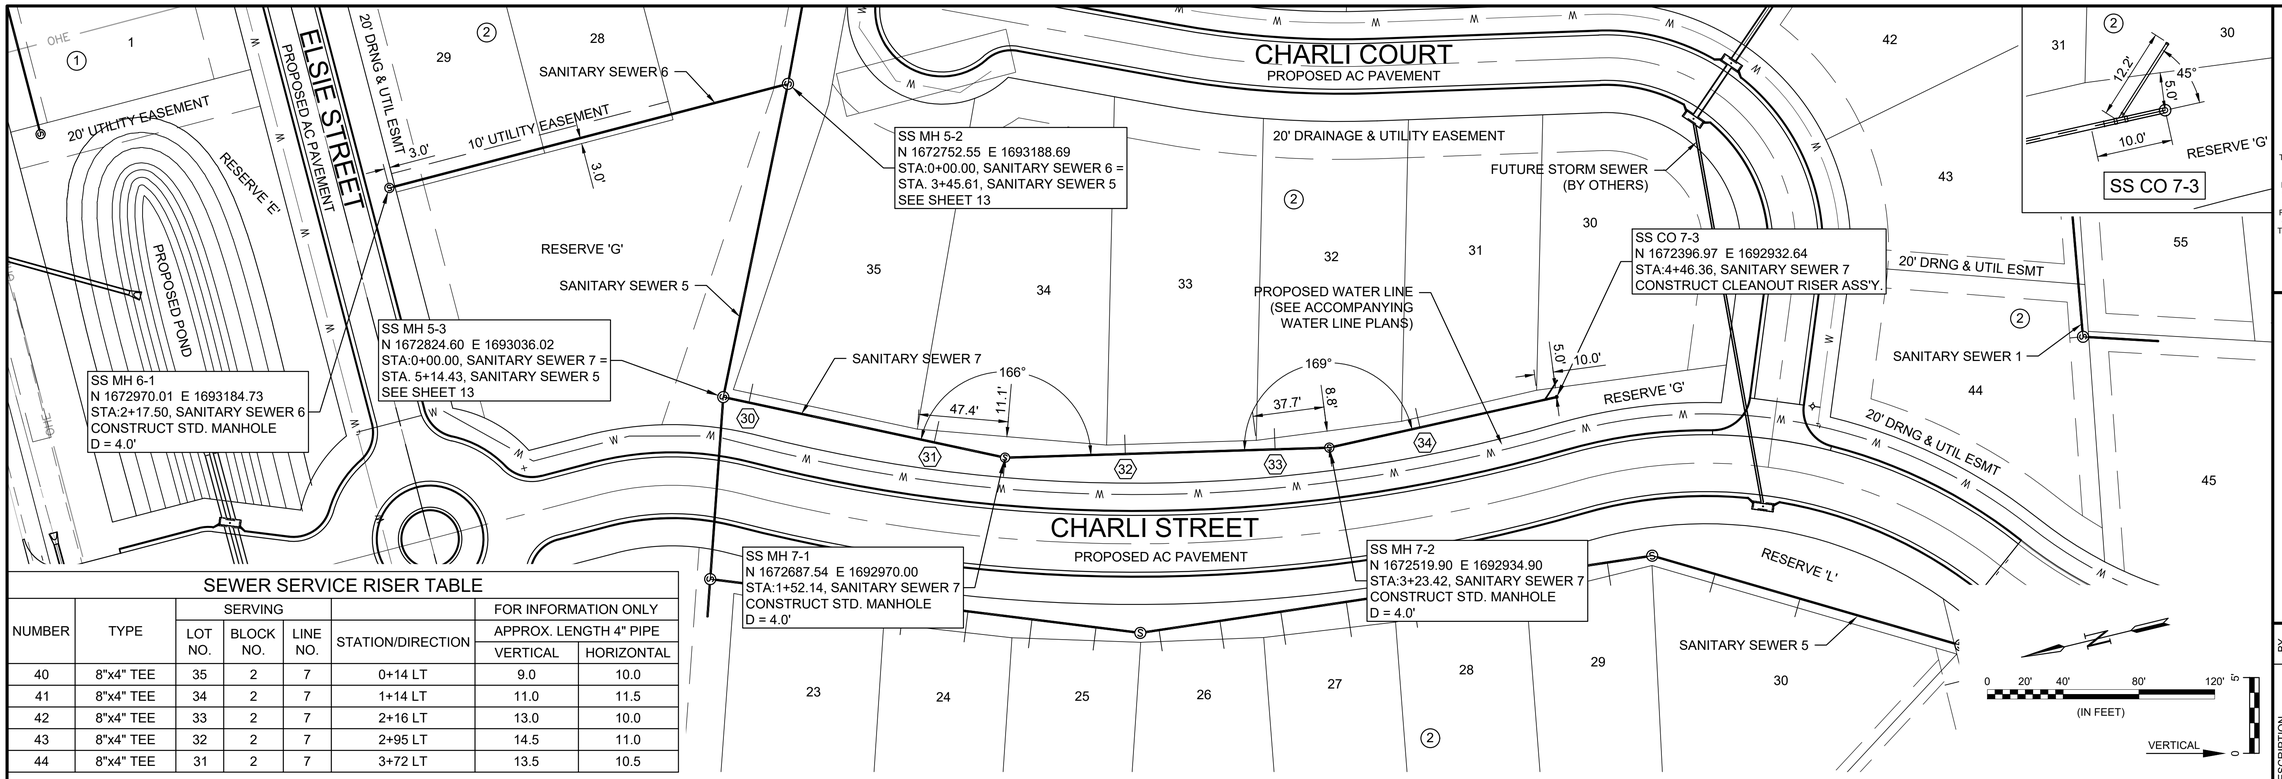

SEWER SERVICE RISER TABLE

NUMBER	TYPE	SERVING			STATION/DIRECTION	FOR INFORMATION ONLY	
		LOT NO.	BLOCK NO.	LINE NO.		APPROX. LENGTH 4" PIPE VERTICAL	APPROX. LENGTH 4" PIPE HORIZONTAL
40	8"x4" TEE	35	2	7	0+14 LT	9.0	10.0
41	8"x4" TEE	34	2	7	1+14 LT	11.0	11.5
42	8"x4" TEE	33	2	7	2+16 LT	13.0	10.0
43	8"x4" TEE	32	2	7	2+95 LT	14.5	11.0
44	8"x4" TEE	31	2	7	3+72 LT	13.5	10.5

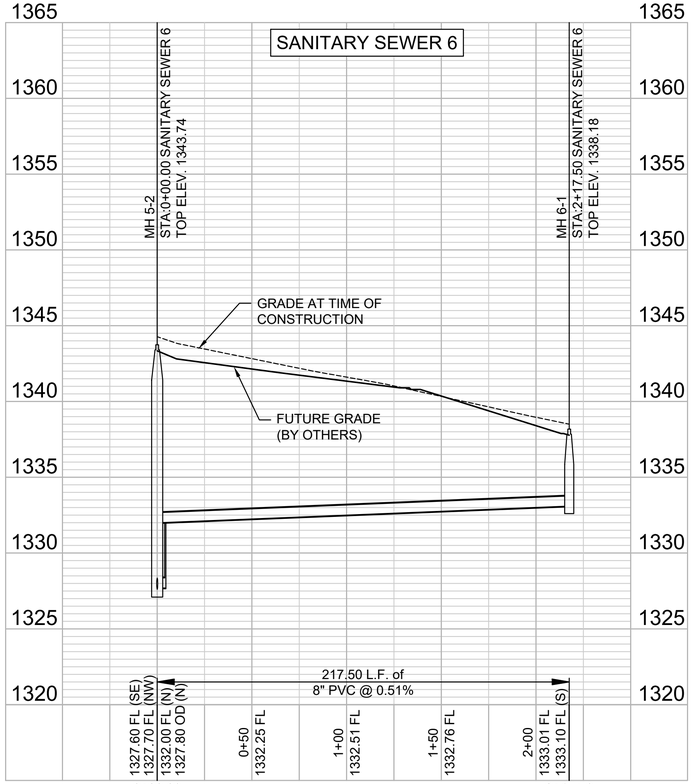

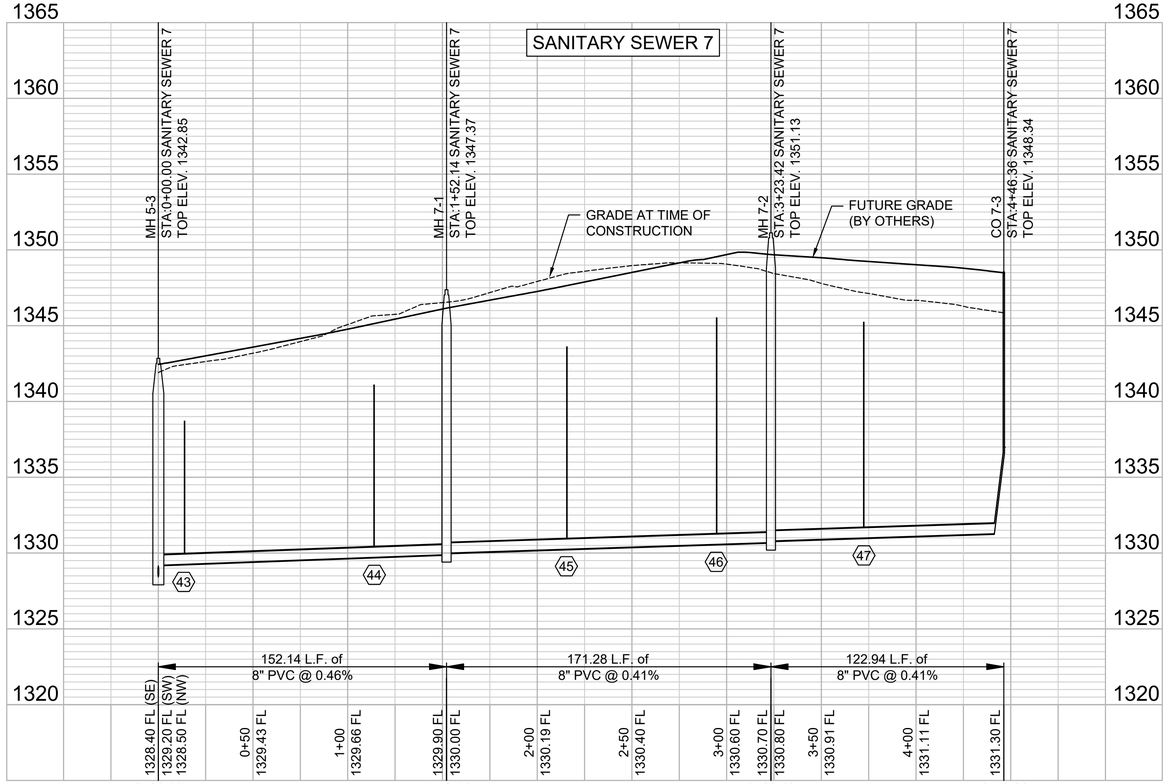

File: L:\2022\22T41007 - Buffalo Pines Phase 1\Drawings\SANITARY SEWER SHEETS\SANITARY SEWERS 6 & 7.dwg Last Save: 8/13/2024 8:12 AM Last saved by: CDJurey
Last plotted by: Jurey, Caleb D. Plot Style: ---- Plot Scale: 1:2.5849 Plot Date: 9/3/2024 7:58 AM Plotter used: None

GARVER
© 2024 GARVER, LLC
THIS DOCUMENT, ALONG WITH THE IDEAS AND DESIGNS CONVEYED HEREIN, SHALL BE CONSIDERED INSTRUMENTS OF PROFESSIONAL SERVICE AND ARE PROPERTY OF GARVER, LLC. ANY USE, REPRODUCTION, OR DISTRIBUTION OF THIS DOCUMENT, ALONG WITH THE IDEAS AND DESIGN CONTAINED HEREIN, IS PROHIBITED UNLESS AUTHORIZED IN WRITING BY GARVER, LLC OR EXPLICITLY ALLOWED IN THE GOVERNING PROFESSIONAL SERVICES AGREEMENT FOR THIS WORK.

1995 Midfield Rd
Wichita, KS 67209
(316) 264-8008

CALEB JUREY
NUMBER
19002
8/13/24
KANSAS
PROFESSIONAL ENGINEER

REV.	DATE	DESCRIPTION	BY

CITY OF WICHITA
WICHITA, KANSAS

BUFFALO PINES ADDITION
SANITARY SEWER EXTENSION

SANITARY SEWERS 6 & 7 P&P

JOB NO.: 22T41007
DATE: AUG 2024
DESIGNED BY: CDJ
DRAWN BY: CDJ

BAR IS ONE INCH ON ORIGINAL DRAWING
0 1"
IF NOT ONE INCH ON THIS SHEET, ADJUST SCALES ACCORDINGLY

DRAWING NUMBER

SHEET NUMBER 15 OF 25