STATE	PROJECT NO.	YEAR	SHEET NO.	TOTAL SHEETS
KANSAS	237042-005	2024	CT152	22

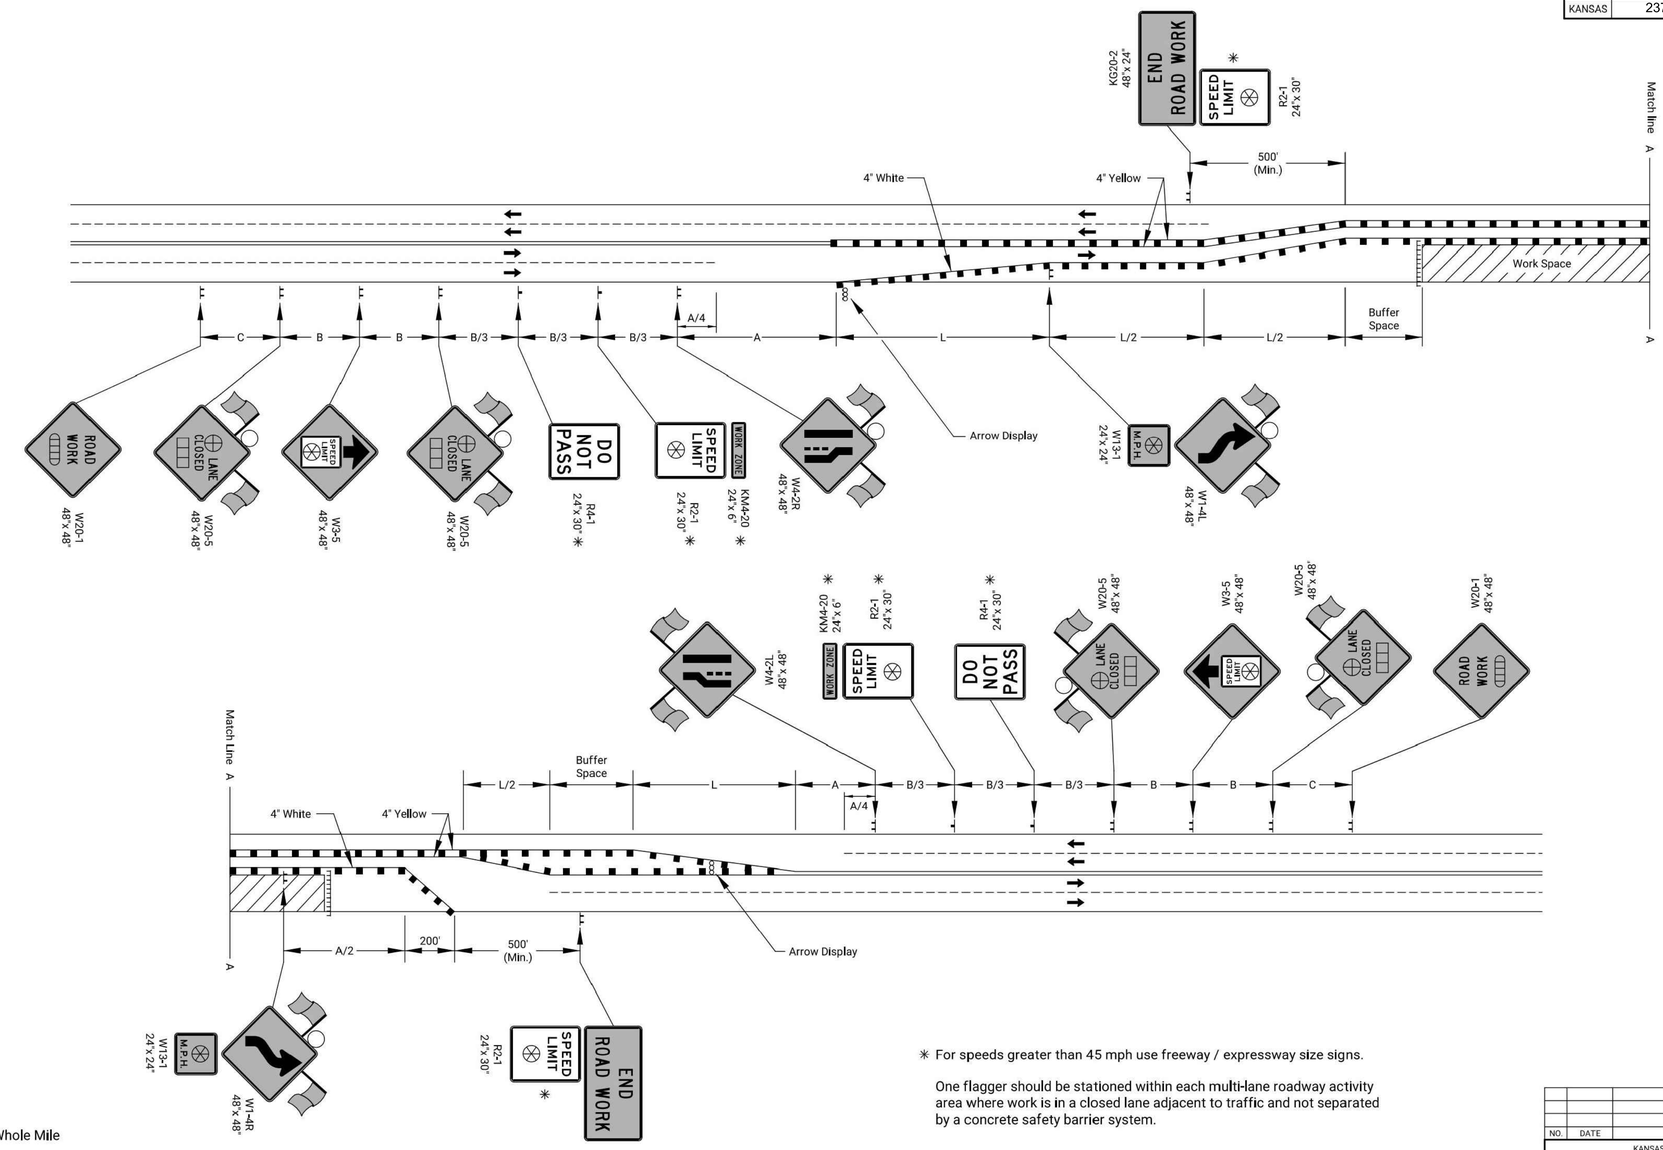

✳ For speeds greater than 45 mph use freeway / expressway size signs.

One flagger should be stationed within each multi-lane roadway activity area where work is in a closed lane adjacent to traffic and not separated by a concrete safety barrier system.

- Type 3 Barricades
- X Length to the Nearest Whole Mile
- ■ Channelizing Device
- Ahead, 1500 ft, or 1 mile
- Ahead, 1000 ft, 1500 ft, or ½ mile
- ⊕ Right or Left
- ⊗ Speed to be determined by the Engineer
- ○ Type "A" Low Intensity Warning Light

NO.	DATE	REVISIONS	BY	APP'D

KANSAS DEPARTMENT OF TRANSPORTATION

TRAFFIC CONTROL
CROSSOVER ON UNDIVIDED ROADWAY

TE748

FHWA APPROVAL		06-01-15	APP'D.		Kristina Ericksen
DESIGNED	B.A.H.	DETAILED R.W.B.	QUANTITIES	TRACED	
DESIGN CK.		DETAIL CK.	QUAN.CK.	TRACE CK.	

KDOT Graphics Certified 07-18-2022 Sh. No. 22

KDOT Graphics Certified

PEC
PROFESSIONAL ENGINEERING CONSULTANTS
303 SOUTH TOPEKA
WICHITA, KS 67202
316-262-2691 www.pec1.com

CITY OF WICHITA

HUNTER JAMES WILES
LICENSED
Hunter Wiles
29849
01/03/2025
KANSAS
PROFESSIONAL ENGINEER

STORMWATER SEWER IMPROVEMENTS AT WASSALL AND HYDRAULIC

CITY OF WICHITA
SEDGWICK COUNTY, KANSAS
458-2024-085592

Issue:

JOB NO.	237042-005
DATE	JANUARY 2025
PM	KMS
DESIGNED BY	HJW
DRAWN BY	BJH
CHECKED BY	TPA

TRAFFIC CONTROL
CROSSOVER ON UNDIVIDED ROADWAY

CT152
22 OF 22

SAVED 11/6/2024 9:51:59 AM BY HUNTER.WILES
PLOTTED 1/3/2025 2:17:05 PM BY BRADLEY HAYNES
U:\WICHITA-CIVIL\2023\237042\005\2PD4_PLANS\030\237042-005-CT151.DWG

File : TE748.dgn