NOTE*
EVERGY POLE TO BE RELOCATED BY "OTHERS" PRIOR TO CONSTRUCTION. CONTACT SHANE PRICE AS NEEDED. (316) 261-6315

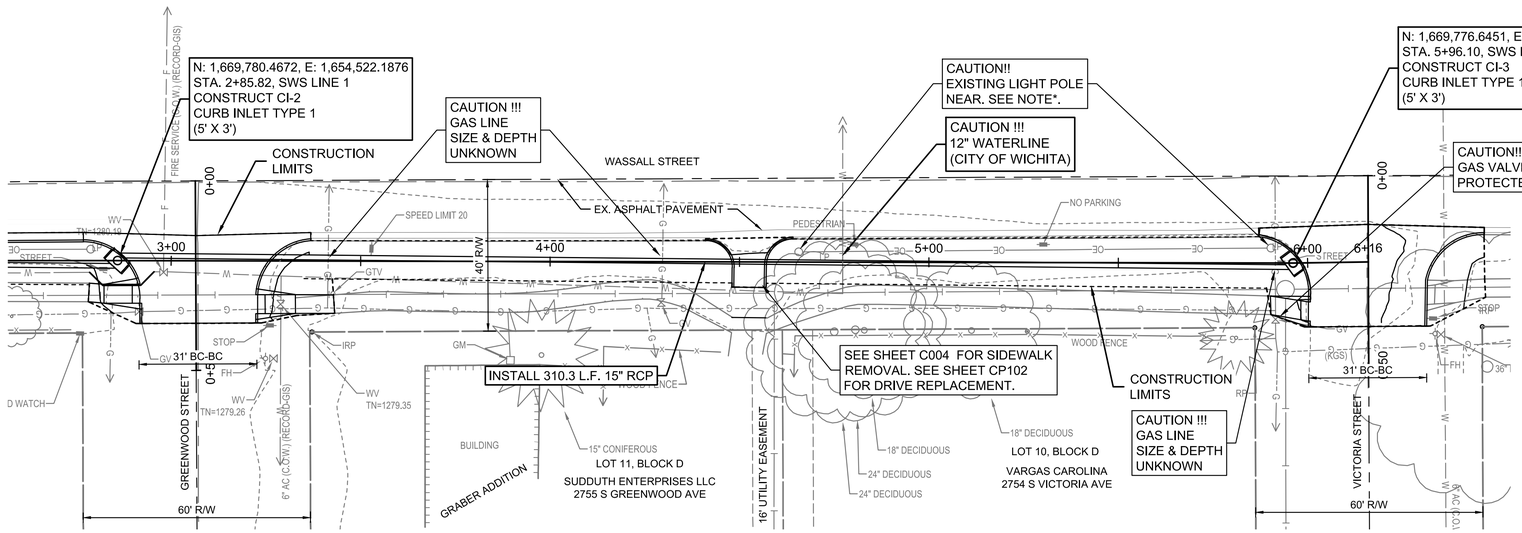

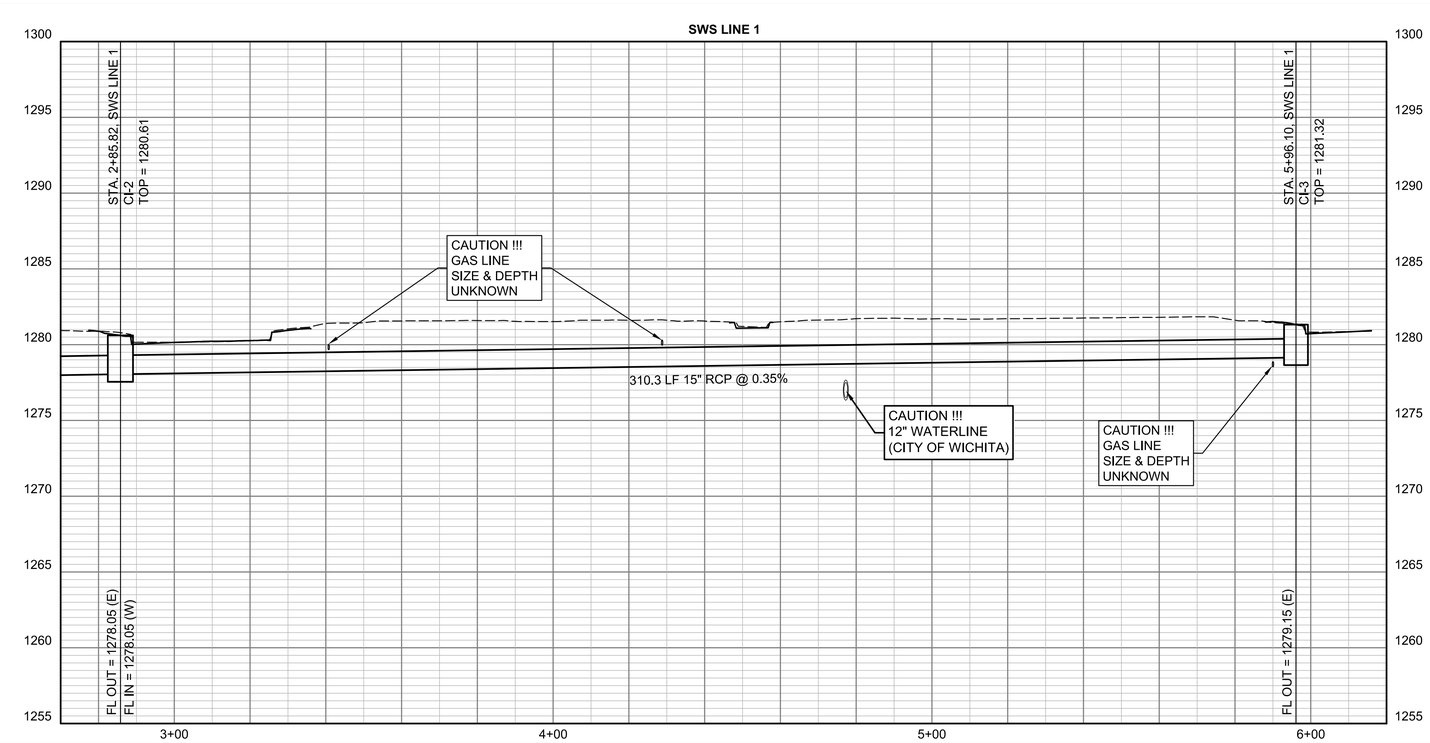

PLAN: LAT. & LONG. 0 10' 20' 40'
PROFILE: HORIZ. SAME AS ABOVE
VERT: 0 5'

CONTRACTOR TO SAND BACKFILL FROM STA. 0+41.04 TO STA. 5+96.10 PER CITY SPECIFICATIONS. ALL COSTS TO BE INCLUDED IN "FILL, SAND (FLUSHED & VIBRATED" BID ITEM (L.F.).

CONTRACTOR TO HYDRO EXCAVATE WATERLINES IN PROXIMITY TO CONSTRUCTION TO VERIFY LOCATION AND DEPTH. COST SUBSIDIARY TO THE PROJECT.

CONTRACTOR TO REMOVE AND REINSTALL TRAFFIC SIGNS AS NEEDED. COST TO BE INCLUDED IN "SIGN, EXISTING, REMOVED AND REPLACED" BID ITEM (EA.).

PEC
PROFESSIONAL ENGINEERING CONSULTANTS
303 SOUTH TOPEKA
WICHITA, KS 67202
316-262-2691 www.pec1.com

CITY OF WICHITA

HUNTER JAMES WILES
LICENSED
Hunter Wiles
29849
01/03/2025
KANSAS
PROFESSIONAL ENGINEER

STORMWATER SEWER IMPROVEMENTS AT WASSALL AND HYDRAULIC

CITY OF WICHITA
SEDGWICK COUNTY, KANSAS
458-2024-085592

Issue:		

JOB NO.	237042-005
DATE	JANUARY 2025
PM	KMS
DESIGNED BY	HJW
DRAWN BY	BJH
CHECKED BY	TPA

SWS LINE NO. 1

CP202
8 OF 22

SAVED 1/3/2025 1:41:46 PM BY HUNTER.WILES
PLOTTED 1/3/2025 2:16:02 PM BY BRADLEY HAYNES
U:\WICHITA-CIVIL\2023\237042\005\2PD4_PLANS\030\237042-005-CP301.DWG