BENCHMARK:
BM #5 – Chiseled "□" Located on the Southwest Curb Return at the Intersection of Douglas and Ellis, 50.4' South and 24.6' East of the Centerline of Both.
Elev. = 1296.81 (MSL)

SCALE:
1" = 20' HORIZONTAL
1" = 5' VERTICAL

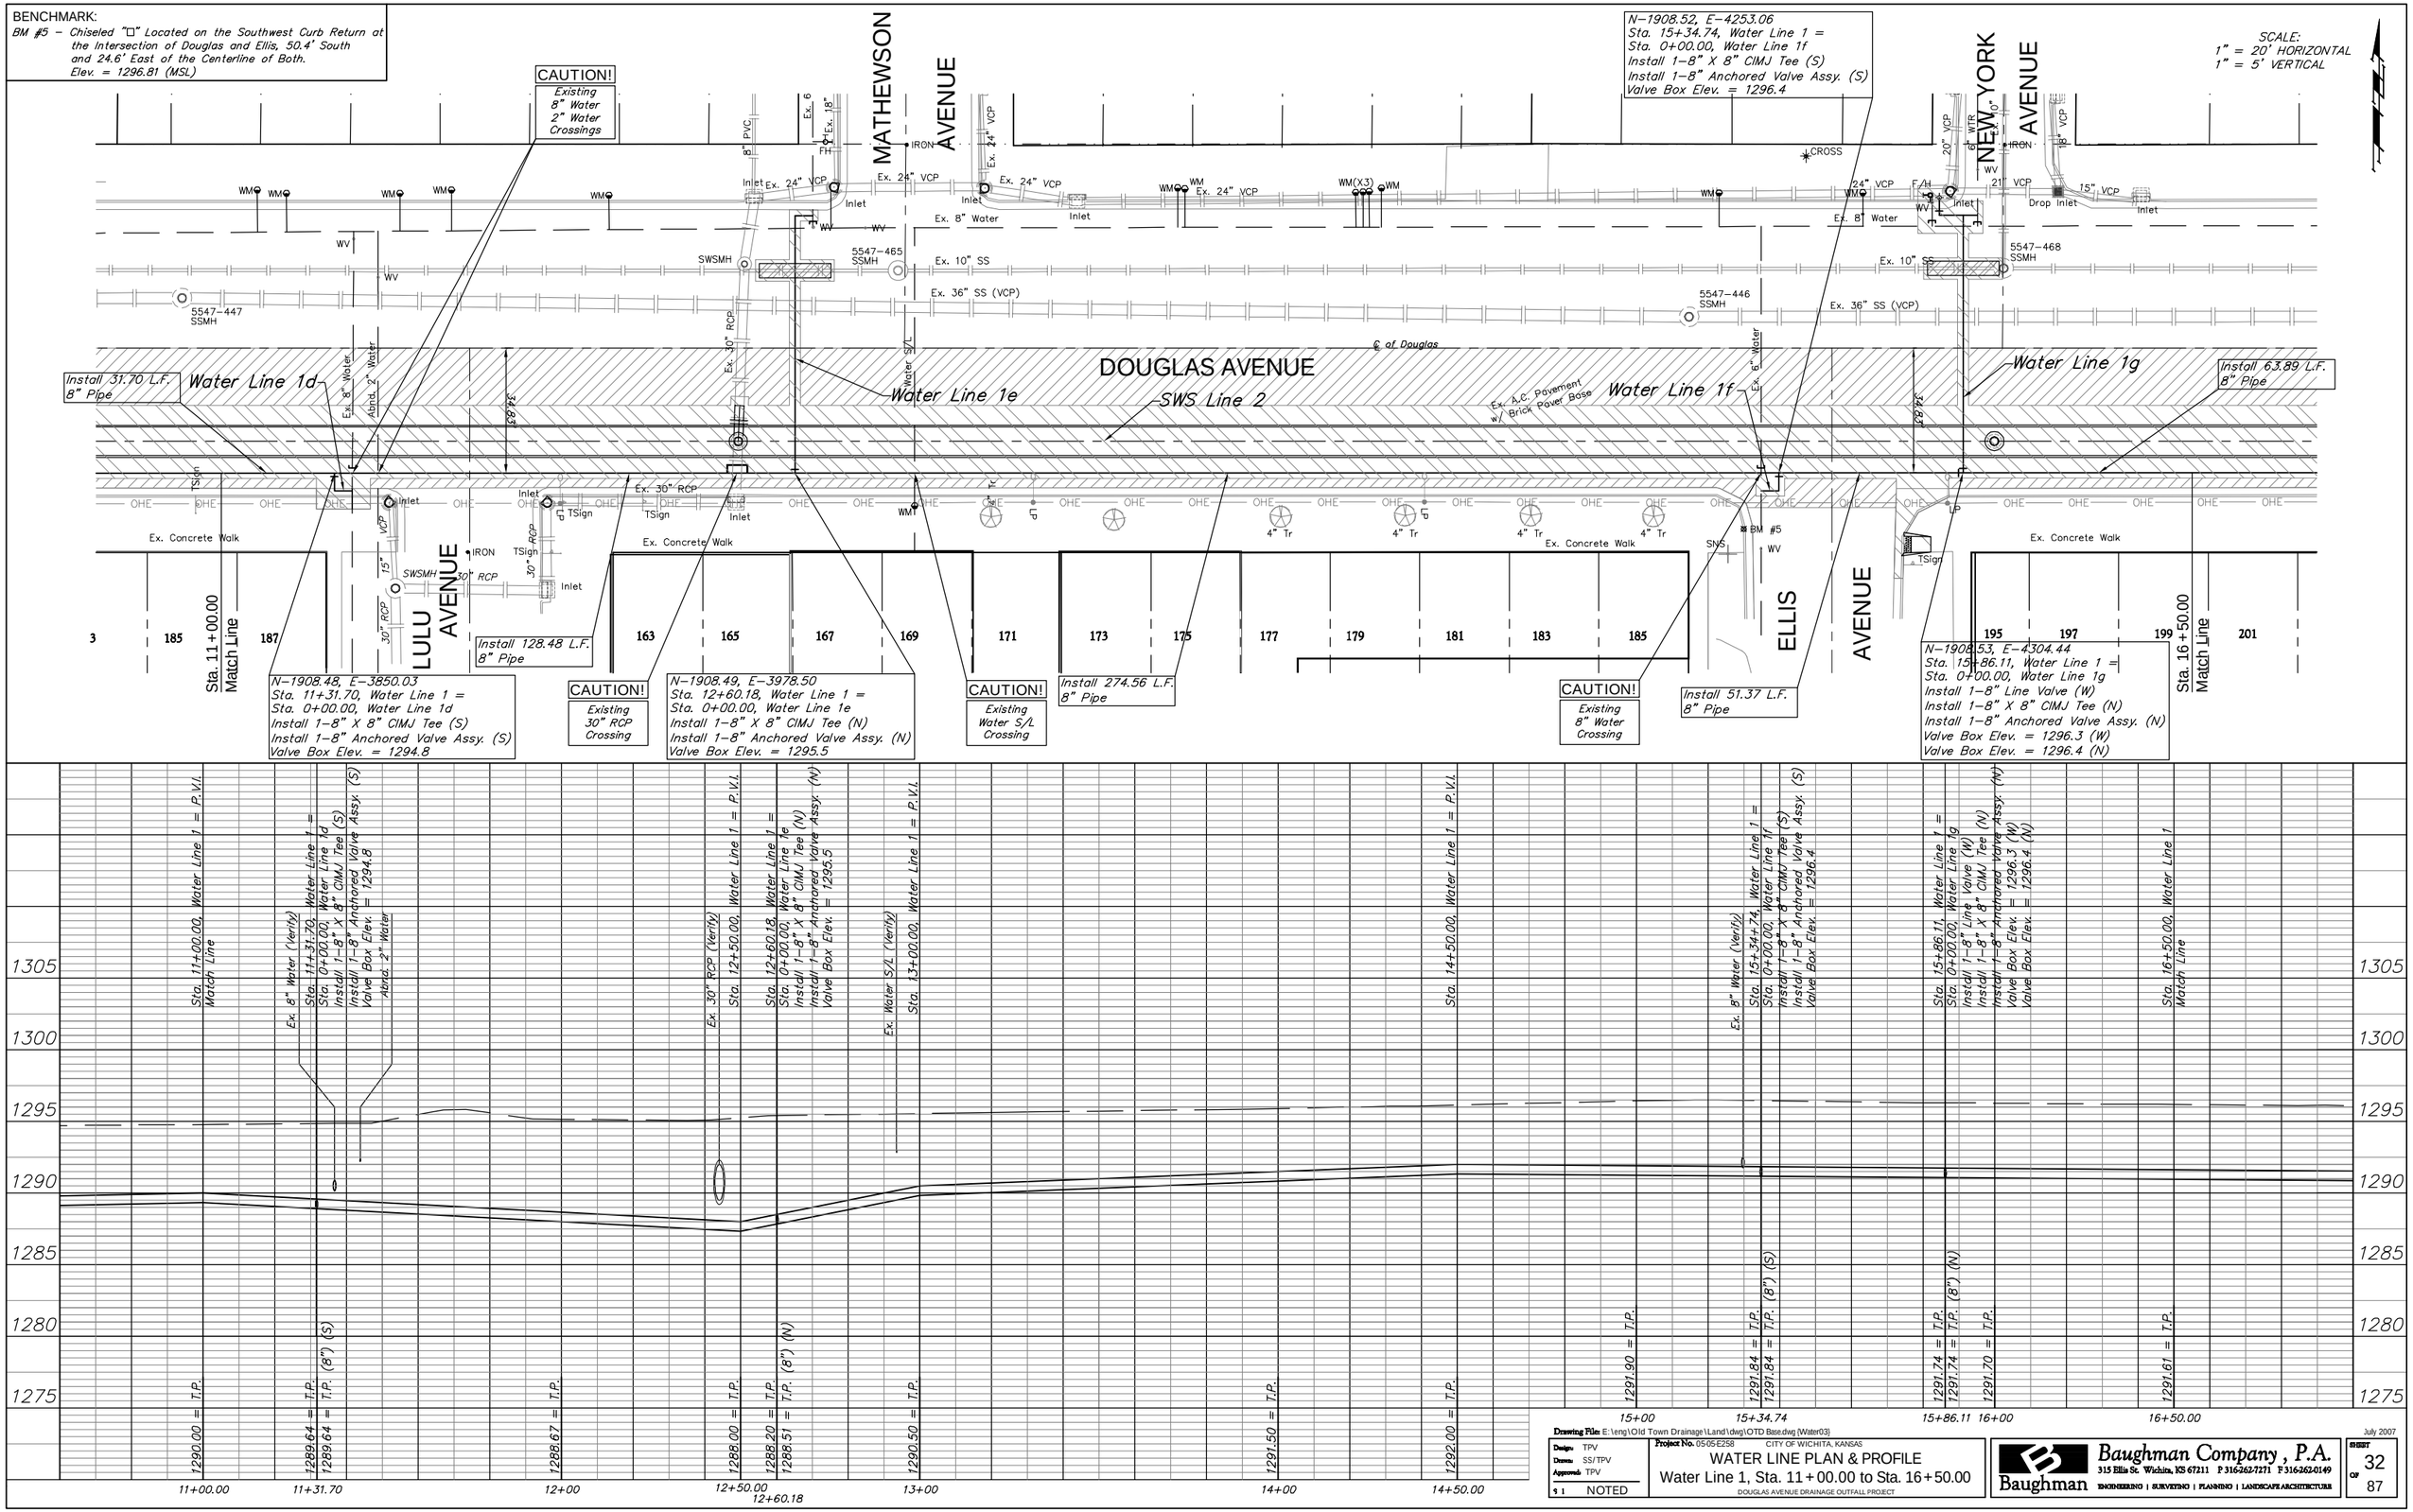

Drawing File: E:\eng\Old Town Drainage\Land\dwg\OTD Base.dwg [Water03]
Design: TPV
Drawn: SS/TPV
Approved: TPV
S 1 NOTED

Project No. 05-05-E258
CITY OF WICHITA, KANSAS
WATER LINE PLAN & PROFILE
Water Line 1, Sta. 11+00.00 to Sta. 16+50.00
DOUGLAS AVENUE DRAINAGE OUTFALL PROJECT

Baughman Company, P.A.
315 Ellis St. Wichita, KS 67211 P 316-262-7271 F 316-262-0149
ENGINEERING | SURVEYING | PLANNING | LANDSCAPE ARCHITECTURE

July 2007
SHEET 32 OF 87