BENCHMARK:
BM #4 – Chiseled "□" Located on the Southwest Curb Return at the Intersection of Douglas and Pattie, 45.5' South and 26.5' East of the Centerline of Both. Elev. = 1293.95 (MSL)

SCALE:
1" = 20' HORIZONTAL
1" = 5' VERTICAL

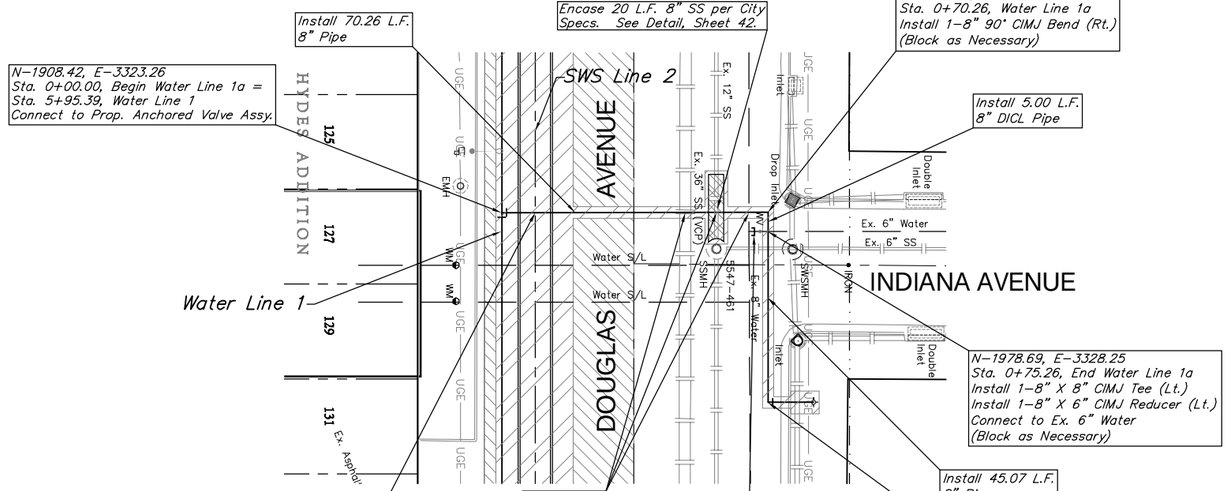

BENCHMARK:
BM #4 – Chiseled "□" Located on the Southwest Curb Return at the Intersection of Douglas and Pattie, 45.5' South and 26.5' East of the Centerline of Both. Elev. = 1293.95 (MSL)

SCALE:
1" = 20' HORIZONTAL
1" = 5' VERTICAL

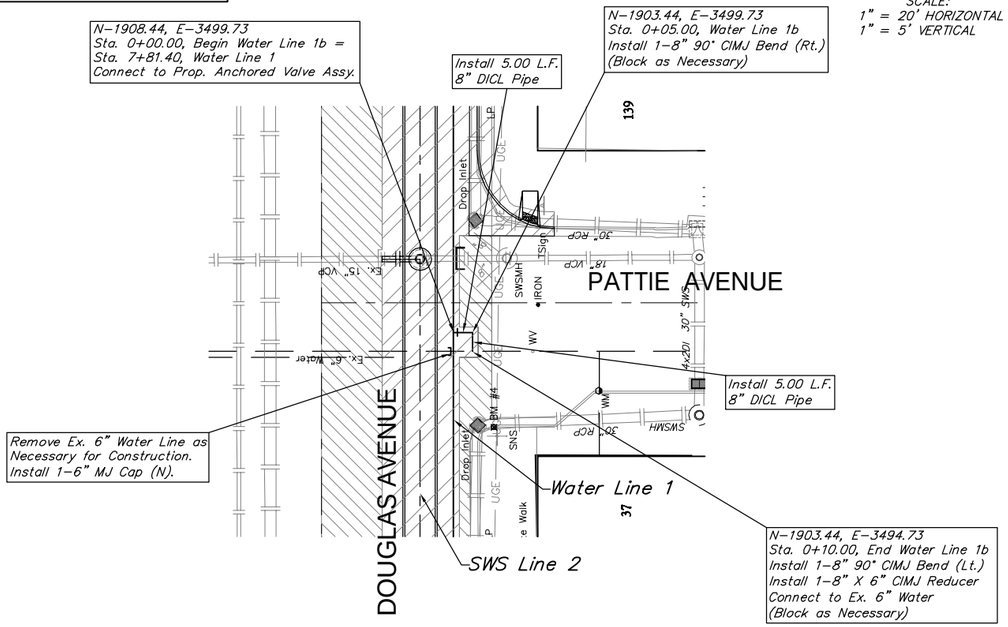

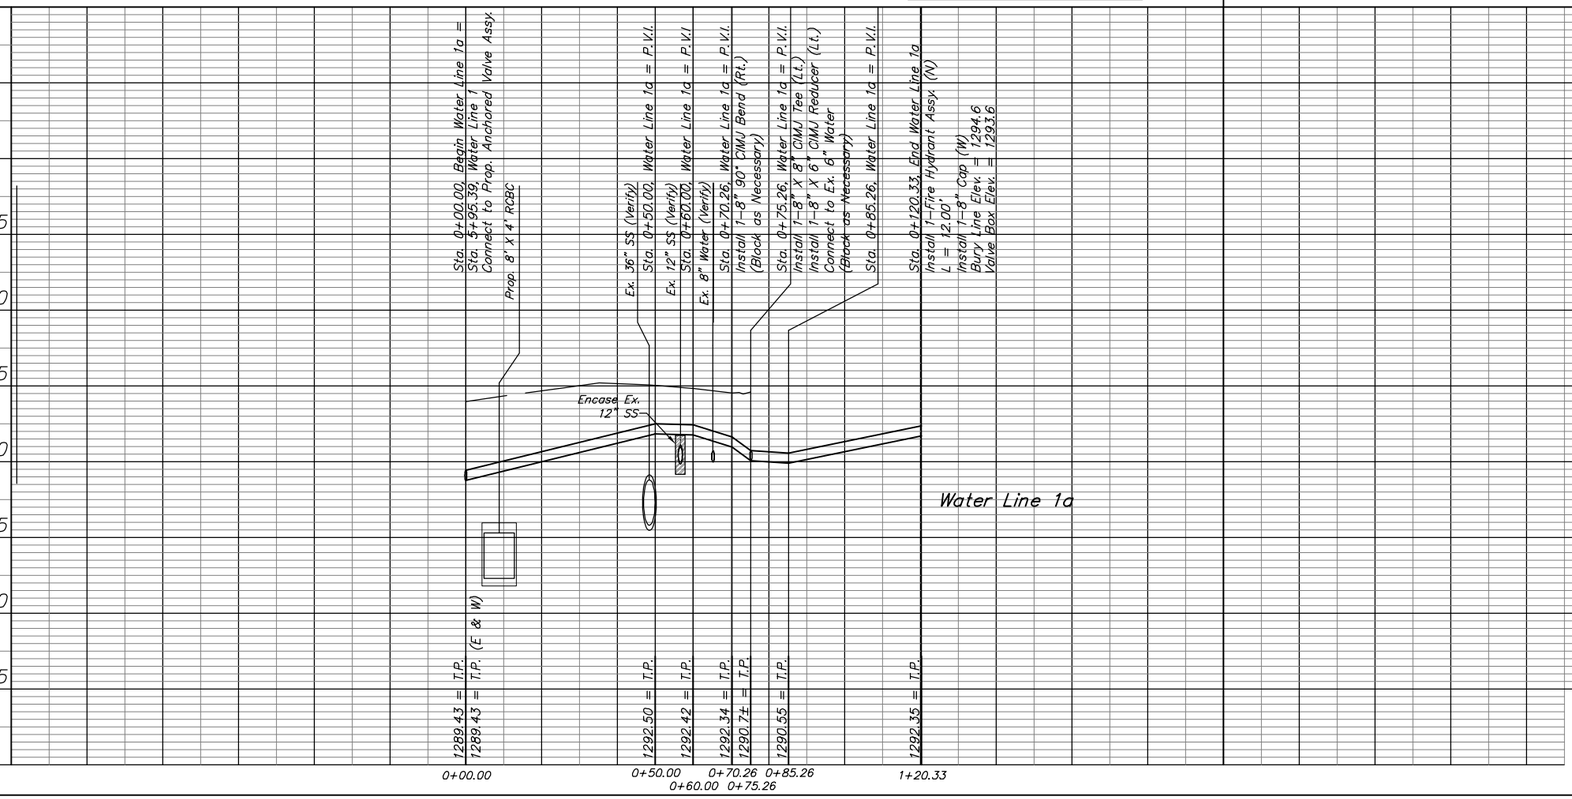

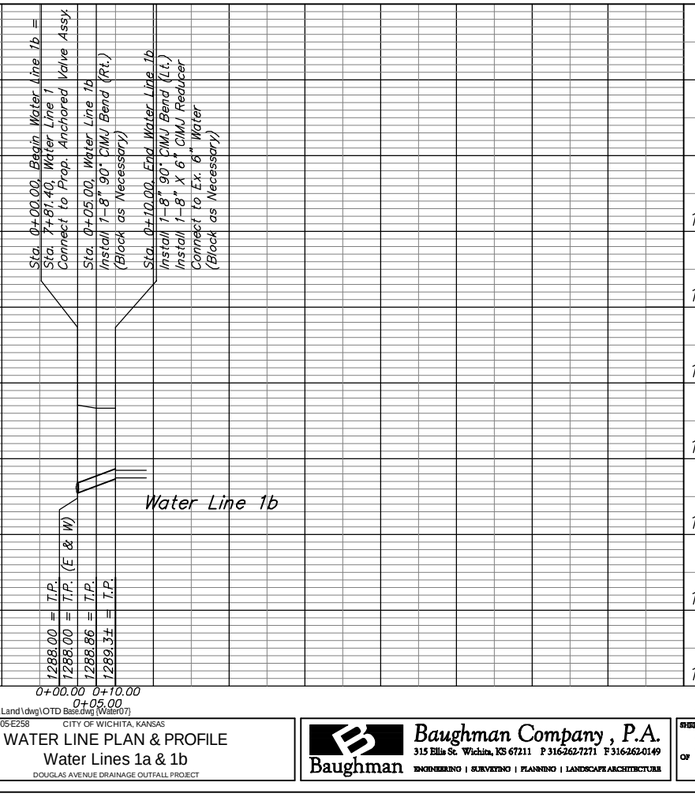

Drawing File: E:\eng\Old Town Drainage\Land\dwg\OTD Base.dwg (Water07)

Design:	TPV
Drawn:	SS/TPV
Approved:	TPV
9 1	NOTED

Project No. 0505.E258
CITY OF WICHITA, KANSAS
WATER LINE PLAN & PROFILE
Water Lines 1a & 1b
DOUGLAS AVENUE DRAINAGE OUTFALL PROJECT

Baughman Company, P.A.
315 Ellis St. Wichita, KS 67211 P 316-262-7271 F 316-262-0149
ENGINEERING | SURVEYING | PLANNING | LANDSCAPE ARCHITECTURE

July 2007

SHEET 36 OF 87