BENCHMARK:
BM #7 – Chiseled "□" Located Approximately 4' South of the Northwest Curb Return at the Intersection of Douglas and Kansas, 41.2' North and 16.2' East of the Centerline of Both. Elev. = 1297.19 (MSL)

SCALE:
1" = 20' HORIZONTAL
1" = 5' VERTICAL

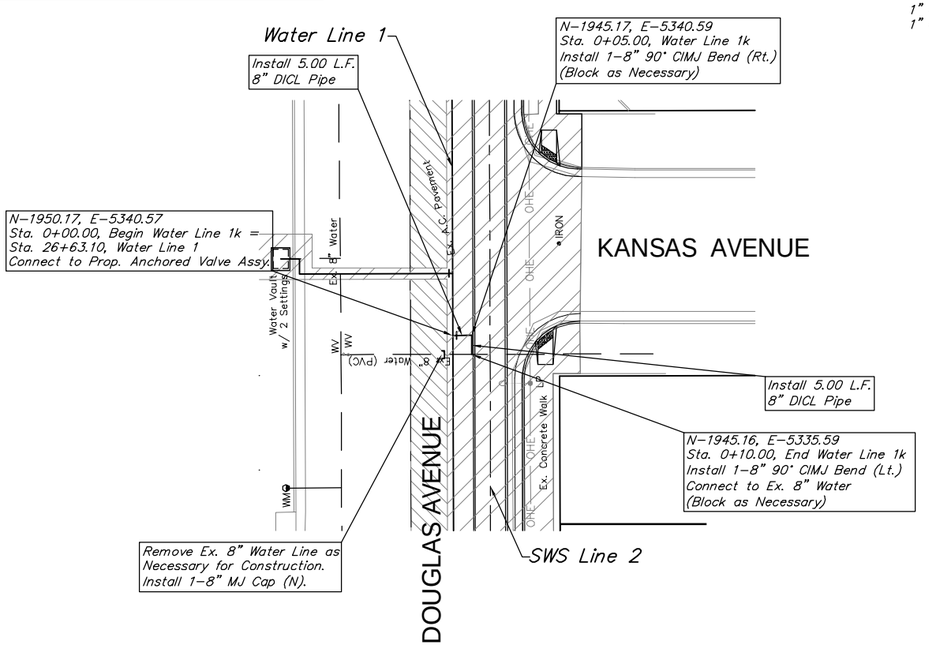

BENCHMARK:
BM #7 – Chiseled "□" Located Approximately 4' South of the Northwest Curb Return at the Intersection of Douglas and Kansas, 41.2' North and 16.2' East of the Centerline of Both. Elev. = 1297.19 (MSL)

SCALE:
1" = 20' HORIZONTAL
1" = 5' VERTICAL

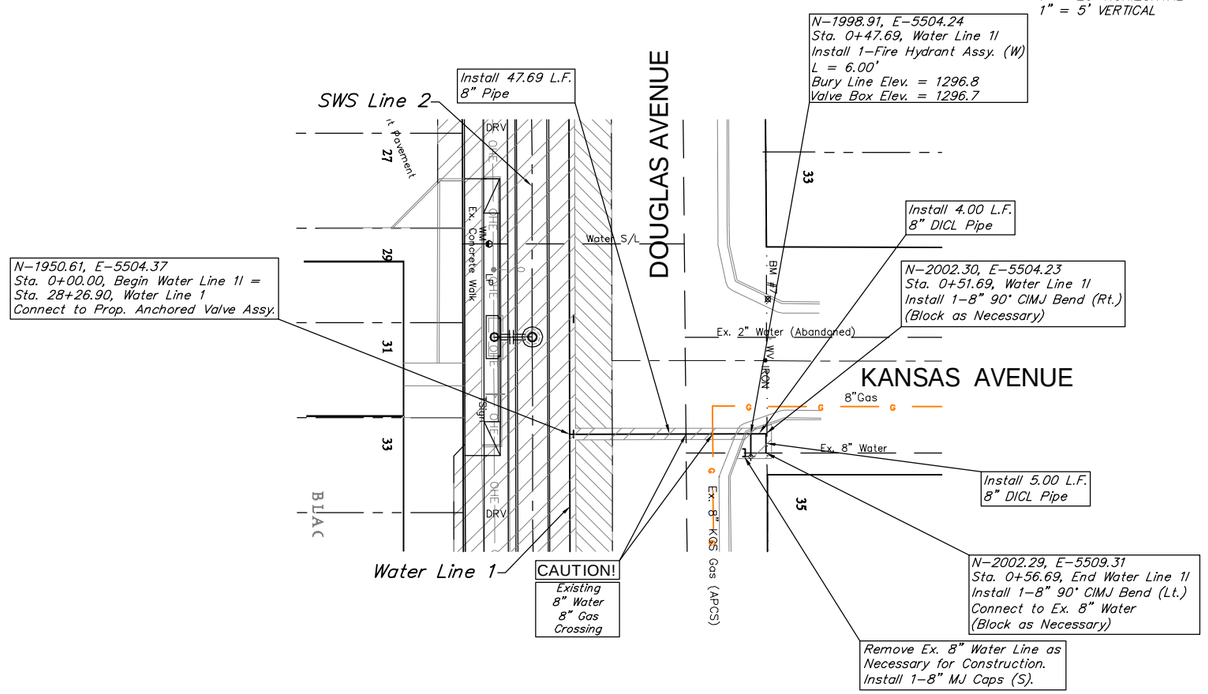

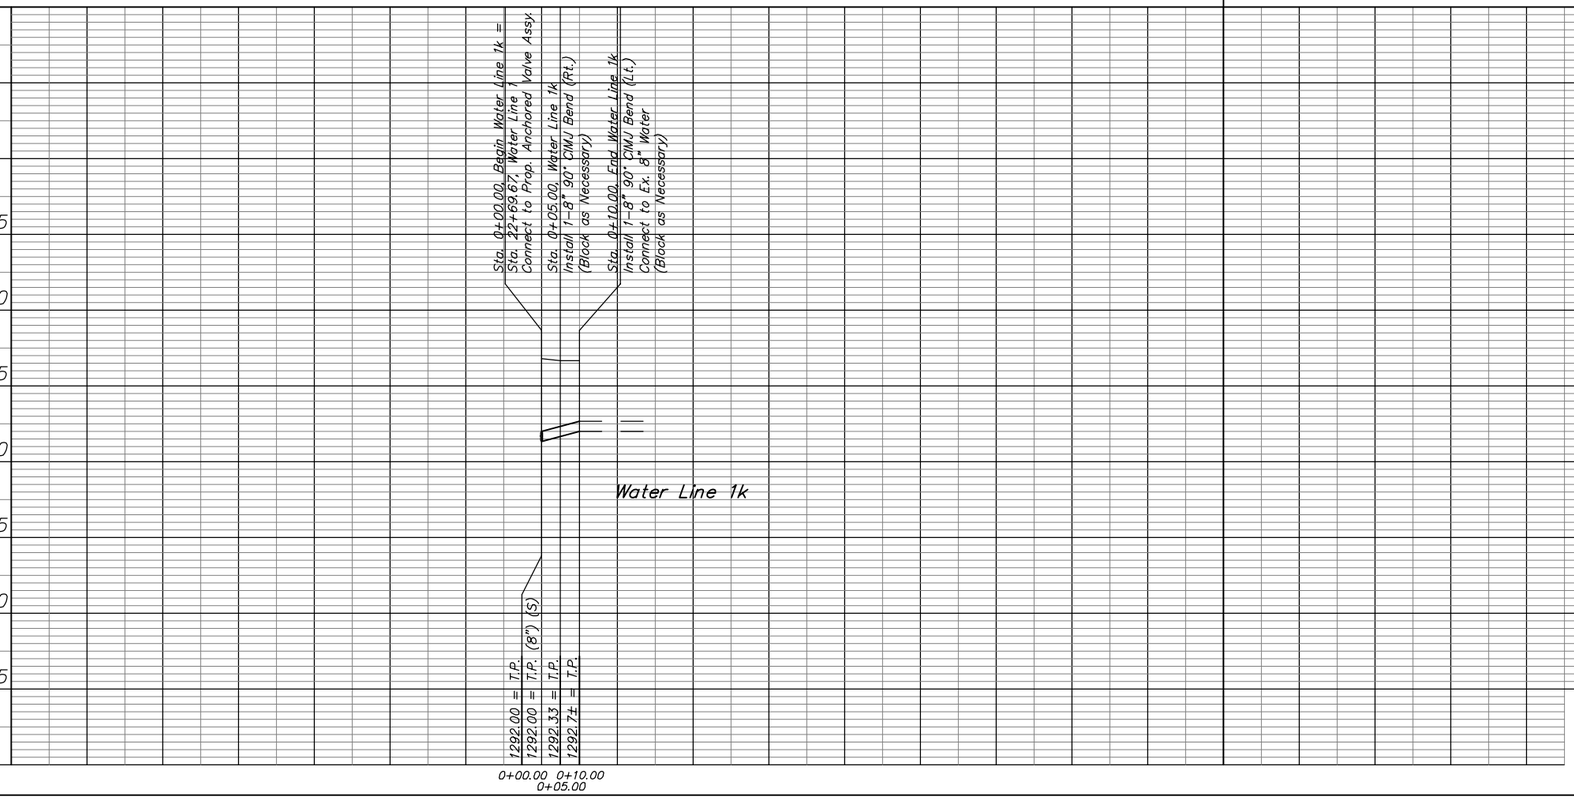

Drawing File: E:\eng\Old Town Drainage\Land\dwg\OTD Base.dwg [Water12]

Design:	TPV
Drawn:	SS/TPV
Approved:	TPV
9 1	NOTED

Project No. 0505E258
CITY OF WICHITA, KANSAS
WATER LINE PLAN & PROFILE
Water Lines 1k & 1l
DOUGLAS AVENUE DRAINAGE OUTFALL PROJECT

Baughman Company, P.A.
315 Ellis St. Wichita, KS 67211 P 316-262-7271 F 316-262-0149
ENGINEERING | SURVEYING | PLANNING | LANDSCAPE ARCHITECTURE

July 2007

SHEET 41 OF 87