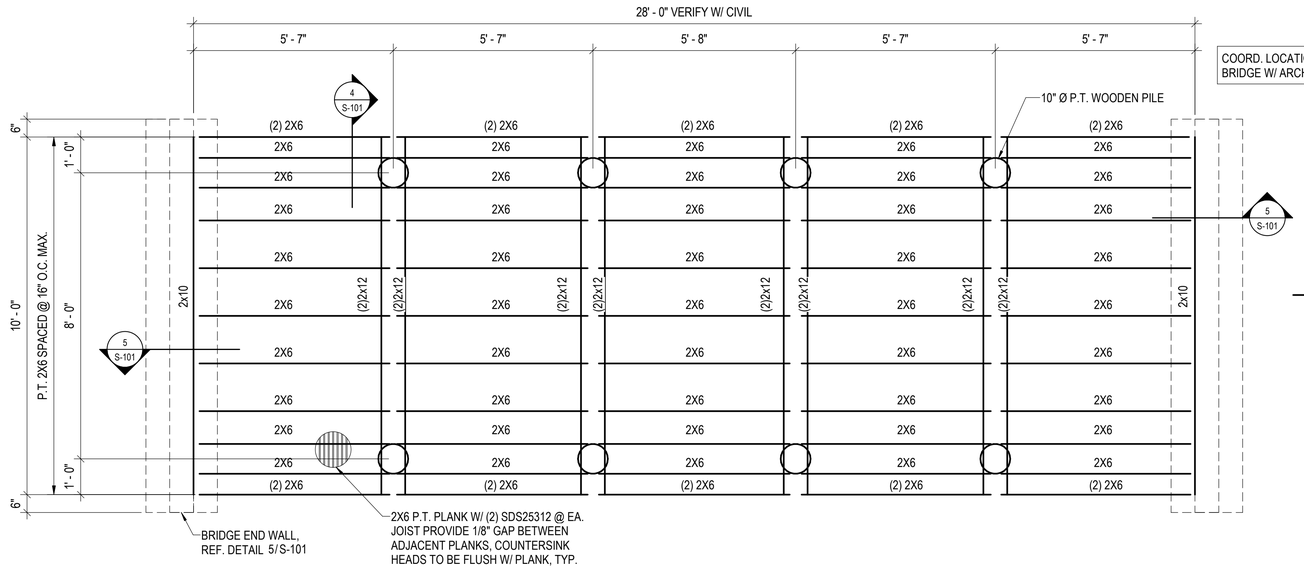

1 LONG PEDESTRIAN BRIDGE

1/2" = 1'-0"

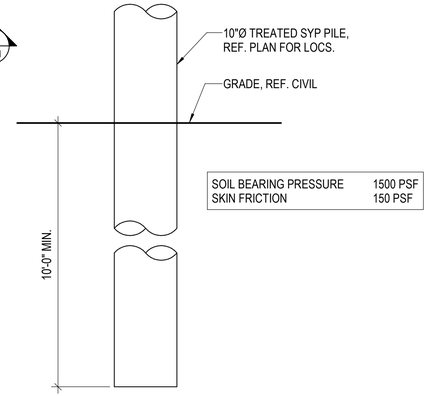

3 TYP. WOOD PILE DETAIL

3/4" = 1'-0"

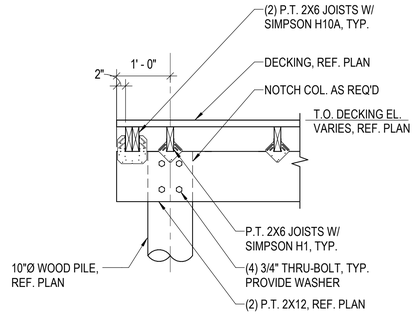

4 TYP. BRIDGE FRAMING DETAIL

3/4" = 1'-0"

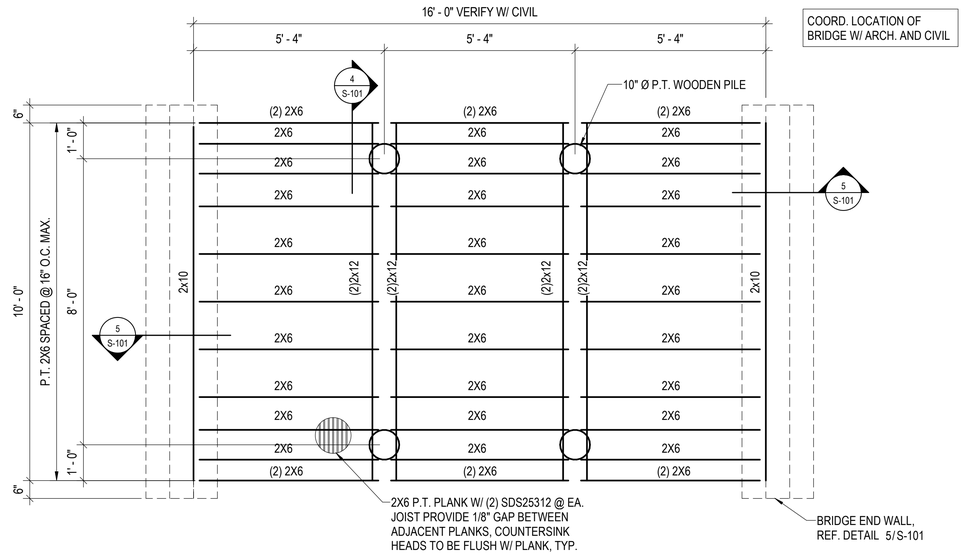

2 SHORT PEDESTRIAN BRIDGE

1/2" = 1'-0"

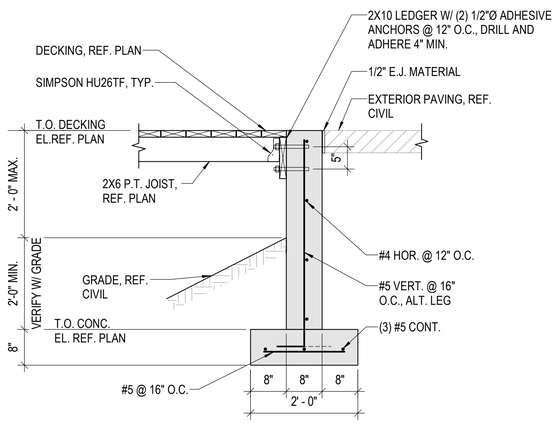

5 BRIDGE END WALL DETAIL

3/4" = 1'-0"

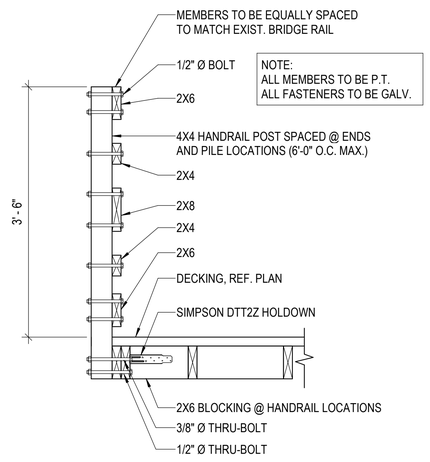

6 HANDRAIL DETAIL

1" = 1'-0"

PEC
PROFESSIONAL ENGINEERING CONSULTANTS
303 SOUTH TOPEKA
WICHITA, KS 67202
316-262-2691 www.pec1.com

CITY OF WICHITA

WADE A. GRAHAM LICENSED 26319 01/24/2025 KANSAS PROFESSIONAL ENGINEER

CHISHOLM CREEK PARK NORTH IMPROVEMENTS

N WOODLAWN BLVD, WICHITA, KS 67220

Issue:		
1	ISSUED FOR BID	01/24/25

JOB NO.	247042-001
DATE	24 JANUARY 2025
PM	JAG
DESIGNED BY	CAY
DRAWN BY	CAY
CHECKED BY	WAG

PLANS & DETAILS

S-101

SAVED 1/24/2025 12:18:23 PM BY CHASE.YOUNG
PLOTTED ---- BY CHASE.YOUNG
C:\USERS\CHASE.YOUNG\ONEDRIVE - PROFESSIONAL ENGINEERING CONSULTANTS\DESKTOP\CHISHOLM CREEK TB.DWG