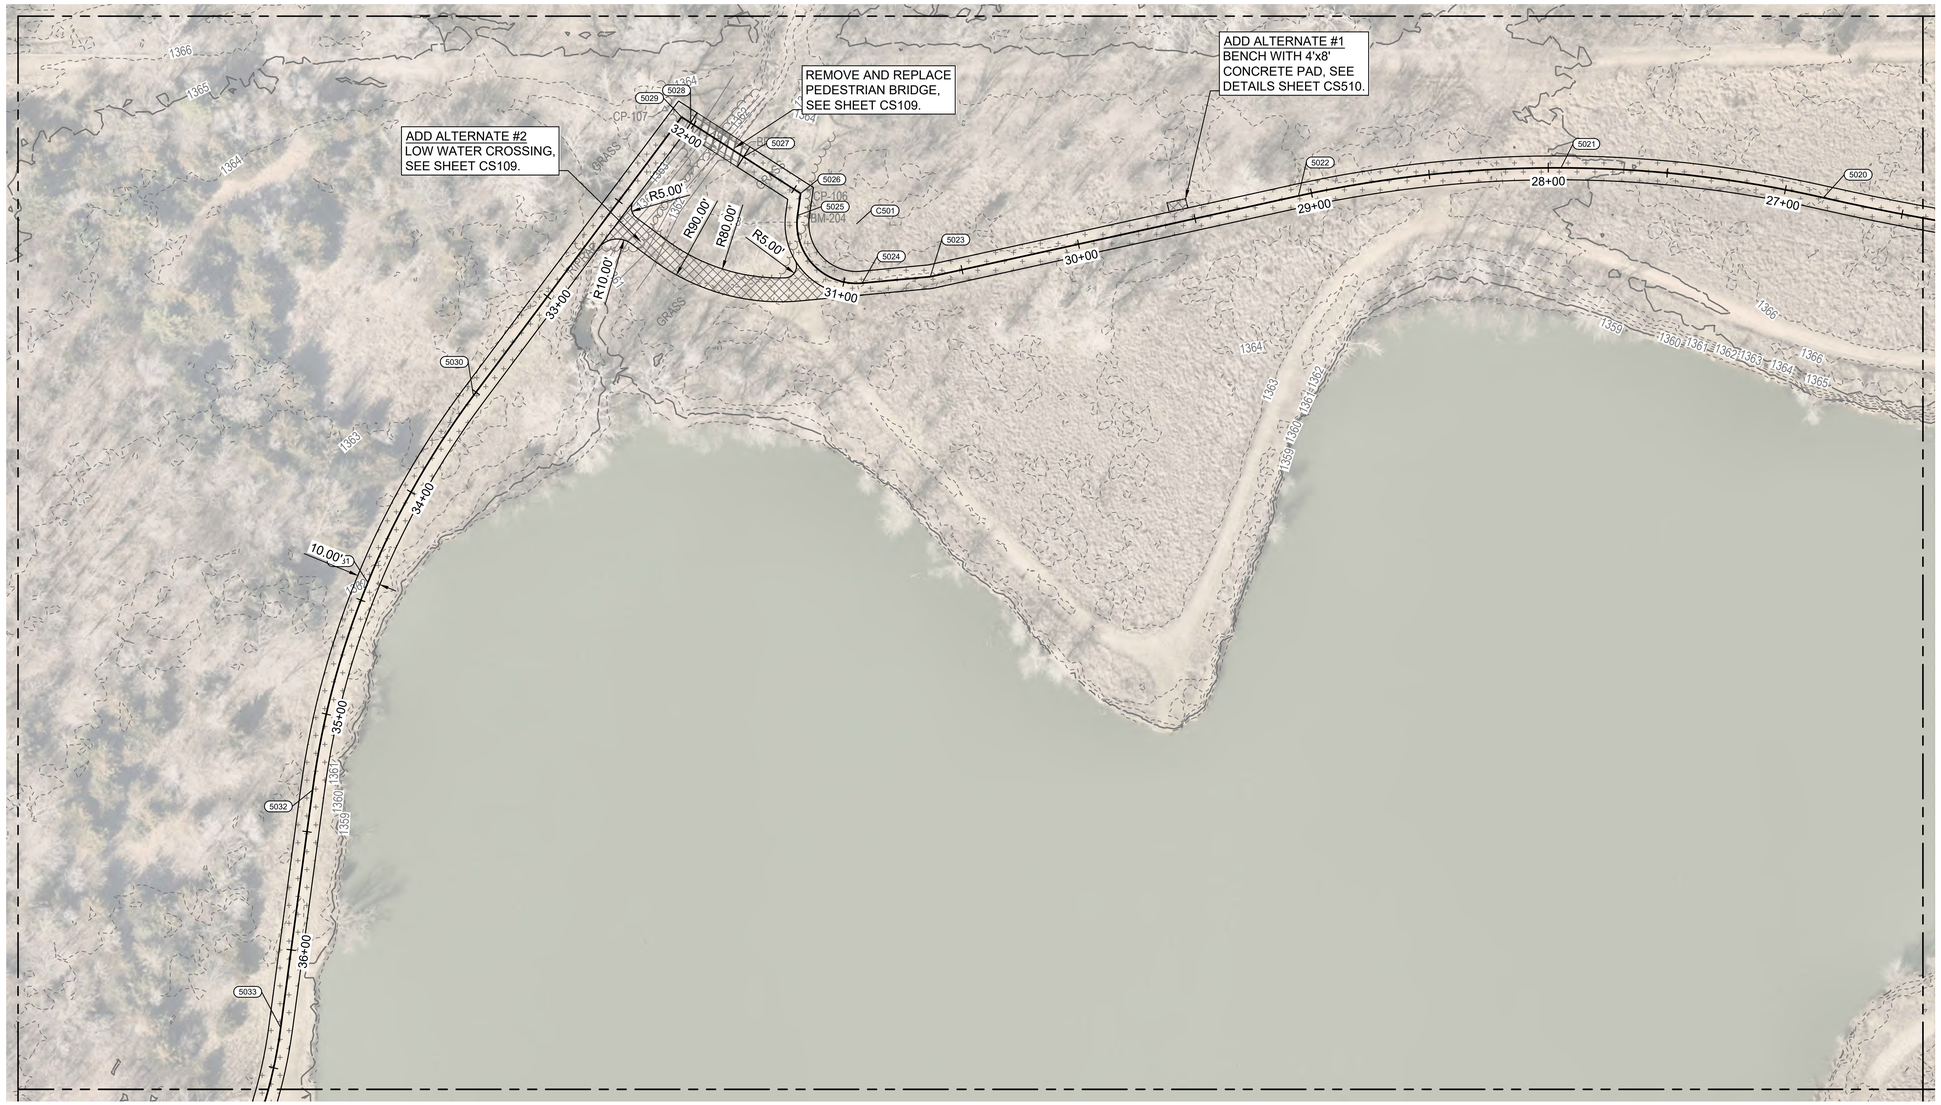

0 30' 60'

PAVING LEGEND

- PROPOSED 6" CONCRETE PAVEMENT
- PROPOSED 4" SIDEWALK
- ADD ALTERNATIVE CONCRETE
- PEDESTRIAN BRIDGE
- DENOTES TREE REMOVAL

GEOMETRY LEGEND

- (5000) COORDINATE LABEL
- (C500) RADIUS COORDINATE LABEL

NOTES:

COORDINATES ARE TO THE CENTERLINE OF THE ALIGNMENT, UNLESS NOTED OTHERWISE.

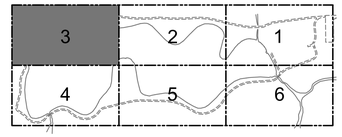

PEC
PROFESSIONAL ENGINEERING CONSULTANTS
303 SOUTH TOPEKA
WICHITA, KS 67202
316-262-2691 www.pec1.com

CITY OF WICHITA

JOSHUA GOLKA LICENSED 24136 01/24/2025 KANSAS PROFESSIONAL ENGINEER

CHISHOLM CREEK PARK NORTH IMPROVEMENTS

N WOODLAWN BLVD, WICHITA, KS 67220

Issue:		
1	ISSUED FOR BID	01/24/25

JOB NO.	247042-001
DATE	24 JANUARY 2025
PM	JAG
DESIGNED BY	JAG
DRAWN BY	BAB
CHECKED BY	DRC

SITE PLAN AREA 3

CS103

SAVED 1/22/2025 4:29:09 PM BY DUSTIN.BILLINGSLEY
PLOTTED 1/24/2025 10:28:07 AM BY BENJAMIN BOCKOVER
U:\WICHITA-CIVIL\2024\247042001\2PD4_PLANS\Q30\247042-001-CS103.DWG