Owner / Developer

Terradyne Residential, LLC
1400 N. Terradyne
Andover, Kansas 67002

Silt Fence - 1750 LF
Rock Construction Entrance - 2 EA

GRAPHIC SCALE
100 0 50 100 200
(IN FEET)
1 INCH = 100 FT.

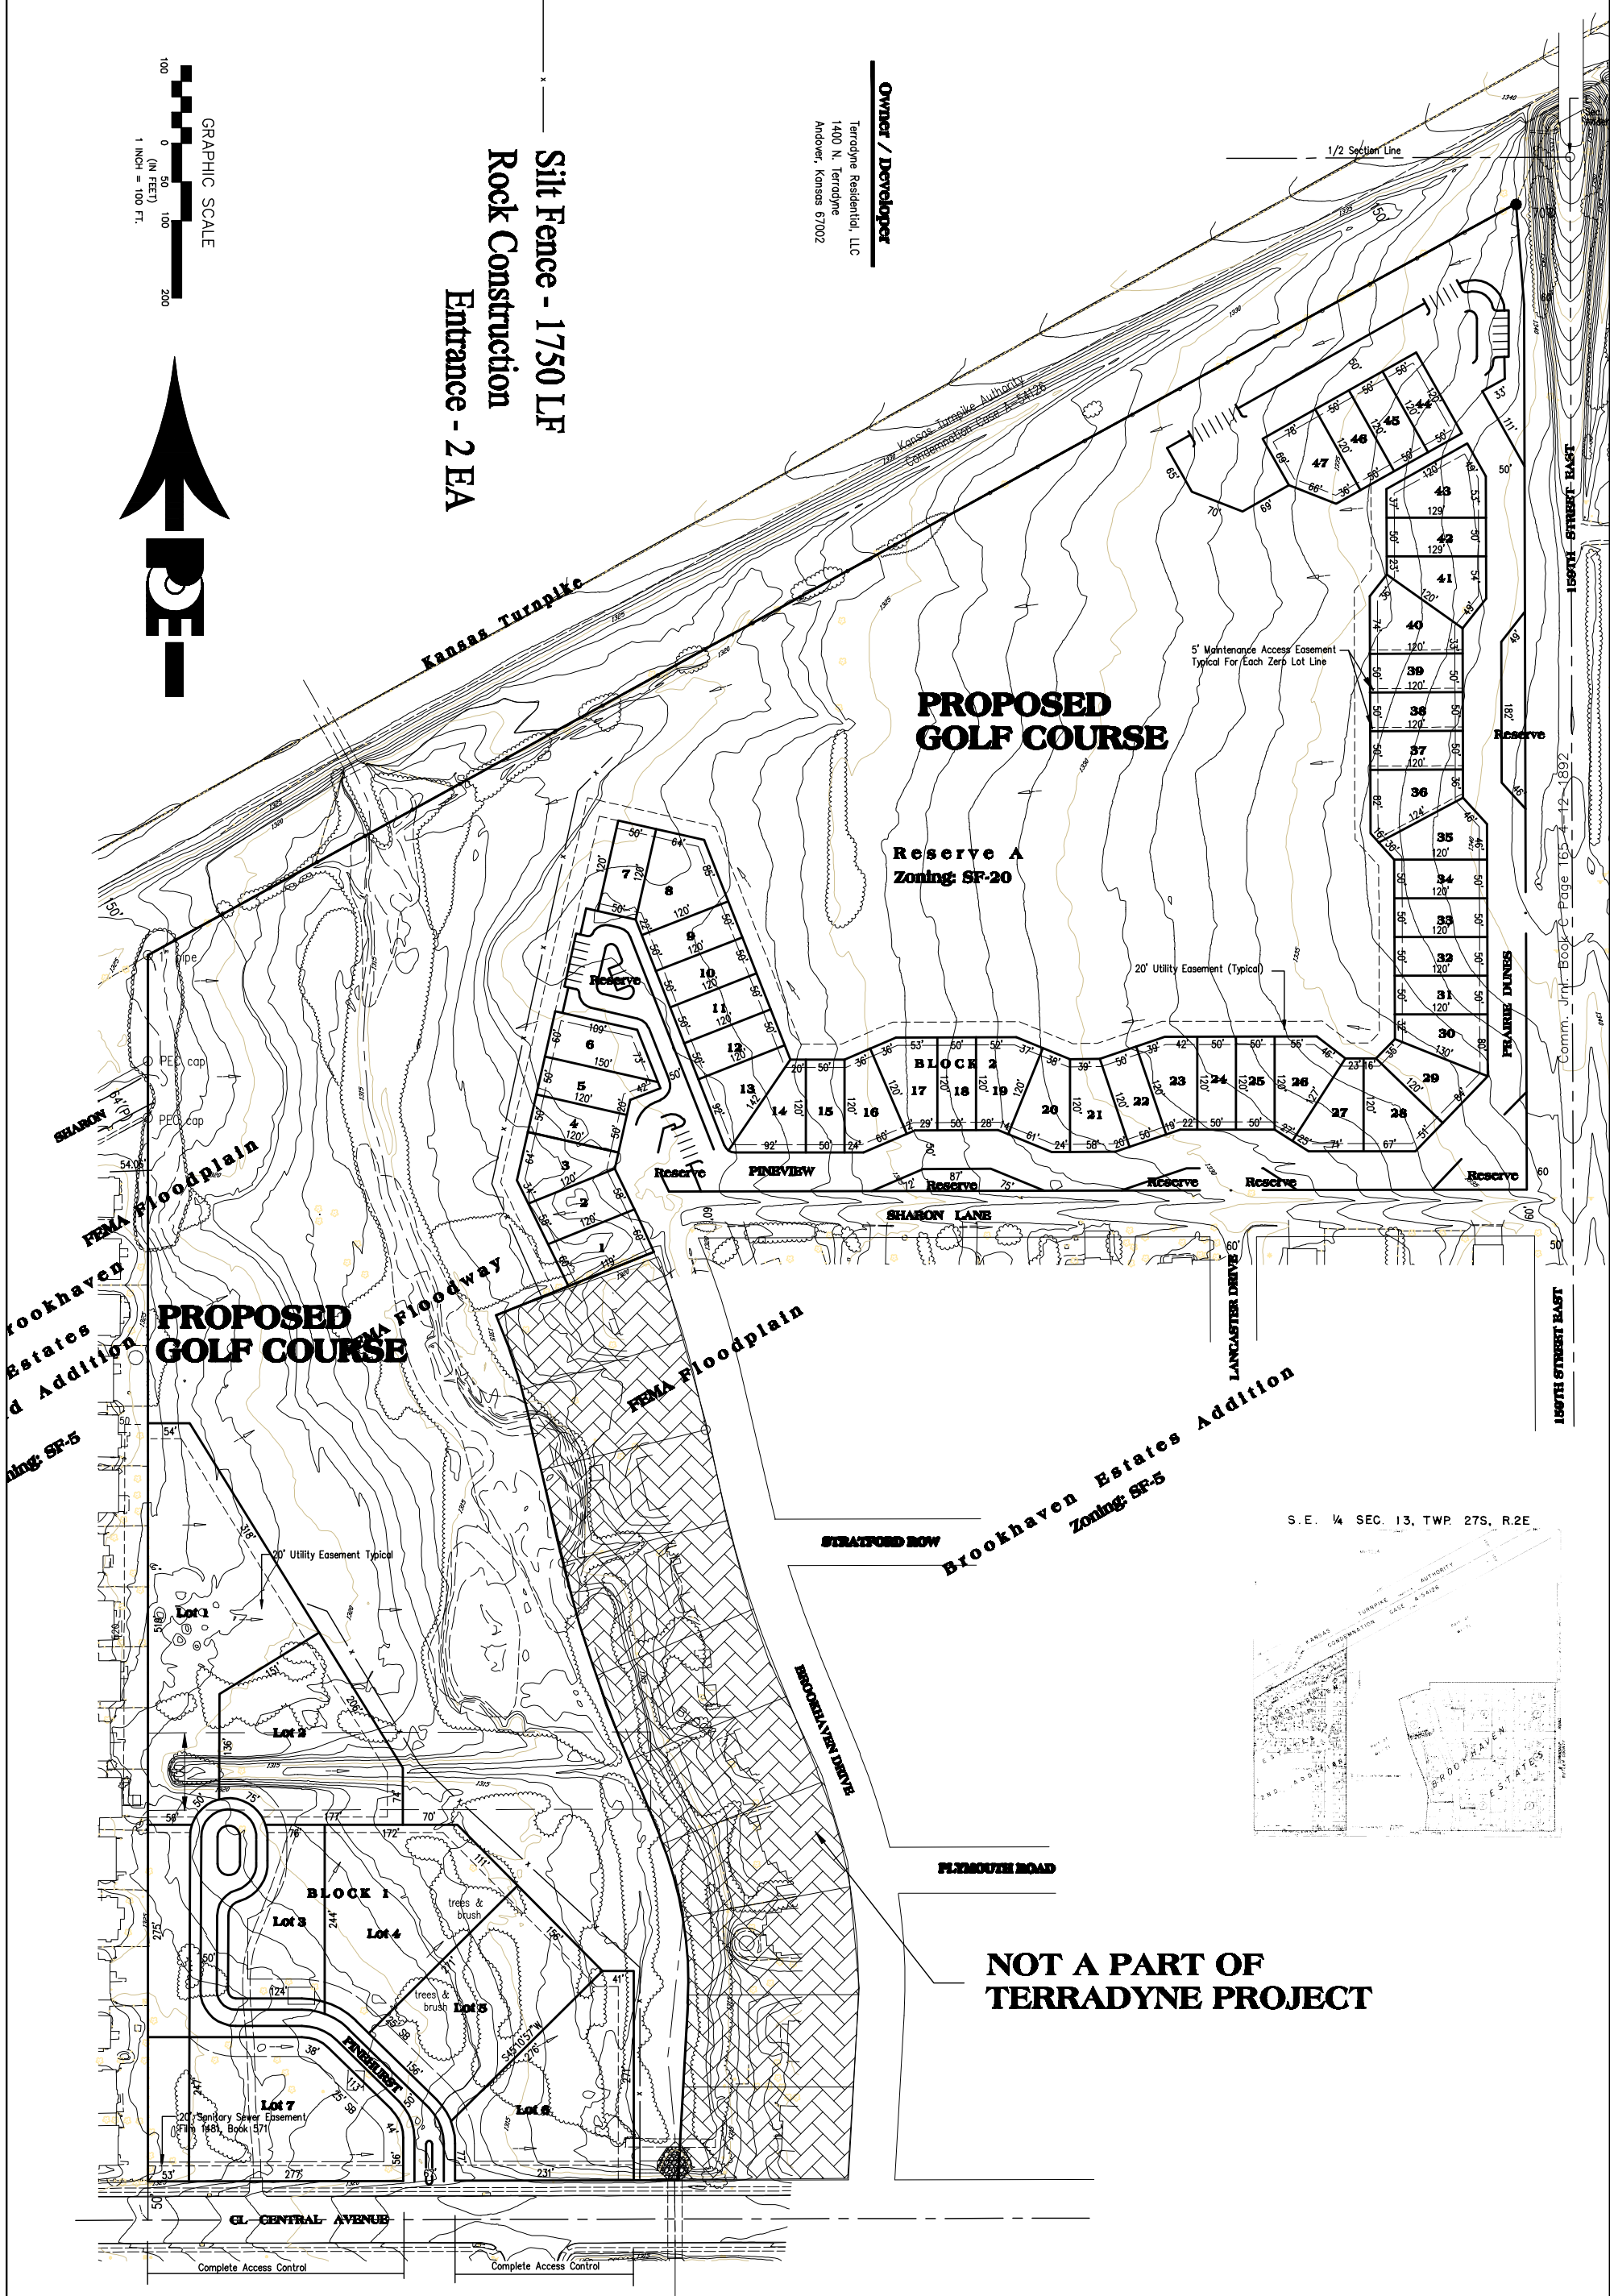

Comm. Jrnl. Book C Page 165 - 12-13-92

FINAL	POE & ASSOCIATES, INC. CONSULTING ENGINEERS	TERRADYNE WEST ADDITION LATERAL 402, FOUR MILE CREEK SEWER STORMWATER POLLUTION PREVENTION PLAN CITY OF WICHITA, KANSAS	No.	Date	By	Revision
Designed By: J. Ubert	5940 E. Central, Suite 200 ■ Wichita, KS 67208-4242	JAMES L. ARMOUR, P.E. – CITY ENGINEER				
Drawn By:	Phone 316/685-4114 ■ FAX 316/685-4444	Proj. No. 468-84261 Index Code 744203				
Poe Job No.: 1809						
Date: December 2006						