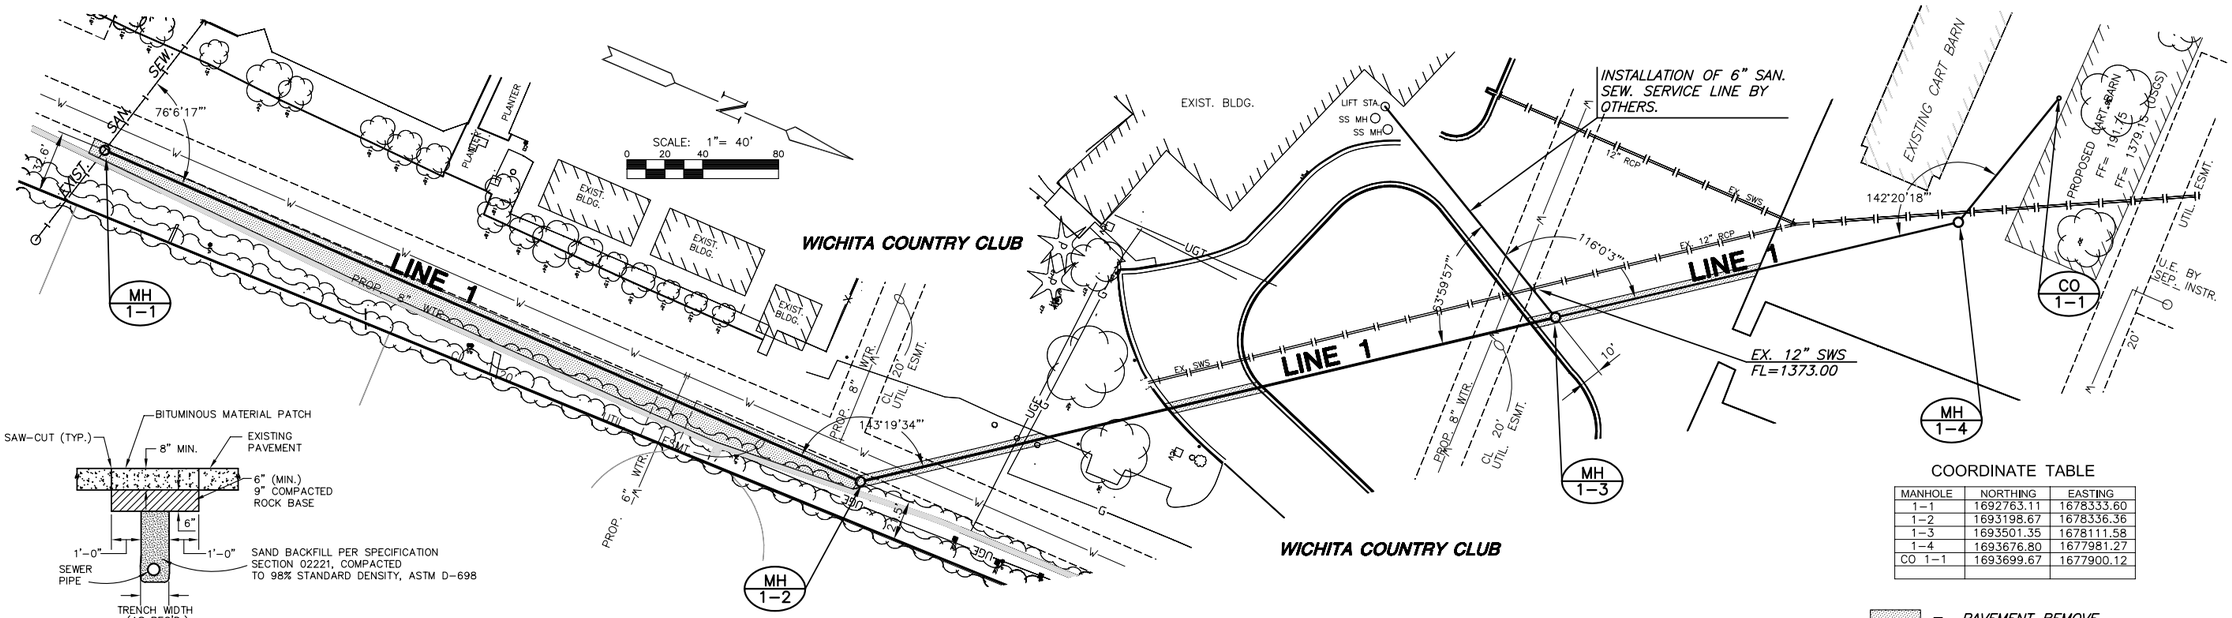

PAVEMENT REMOVAL & REPLACEMENT DETAIL

NO SCALE

PLAN LINE 1

COORDINATE TABLE

MANHOLE	NORTHING	EASTING
1-1	1692763.11	1678333.60
1-2	1693198.67	1678336.36
1-3	1693501.35	1678111.58
1-4	1693676.80	1677981.27
CO 1-1	1693699.67	1677900.12

= PAVEMENT REMOVE & REPLACE (MATCH EXIST.)

PROFILE LINE 1

SCALE: HORIZ. 1"=40'
SCALE: VERT. 1"=5'

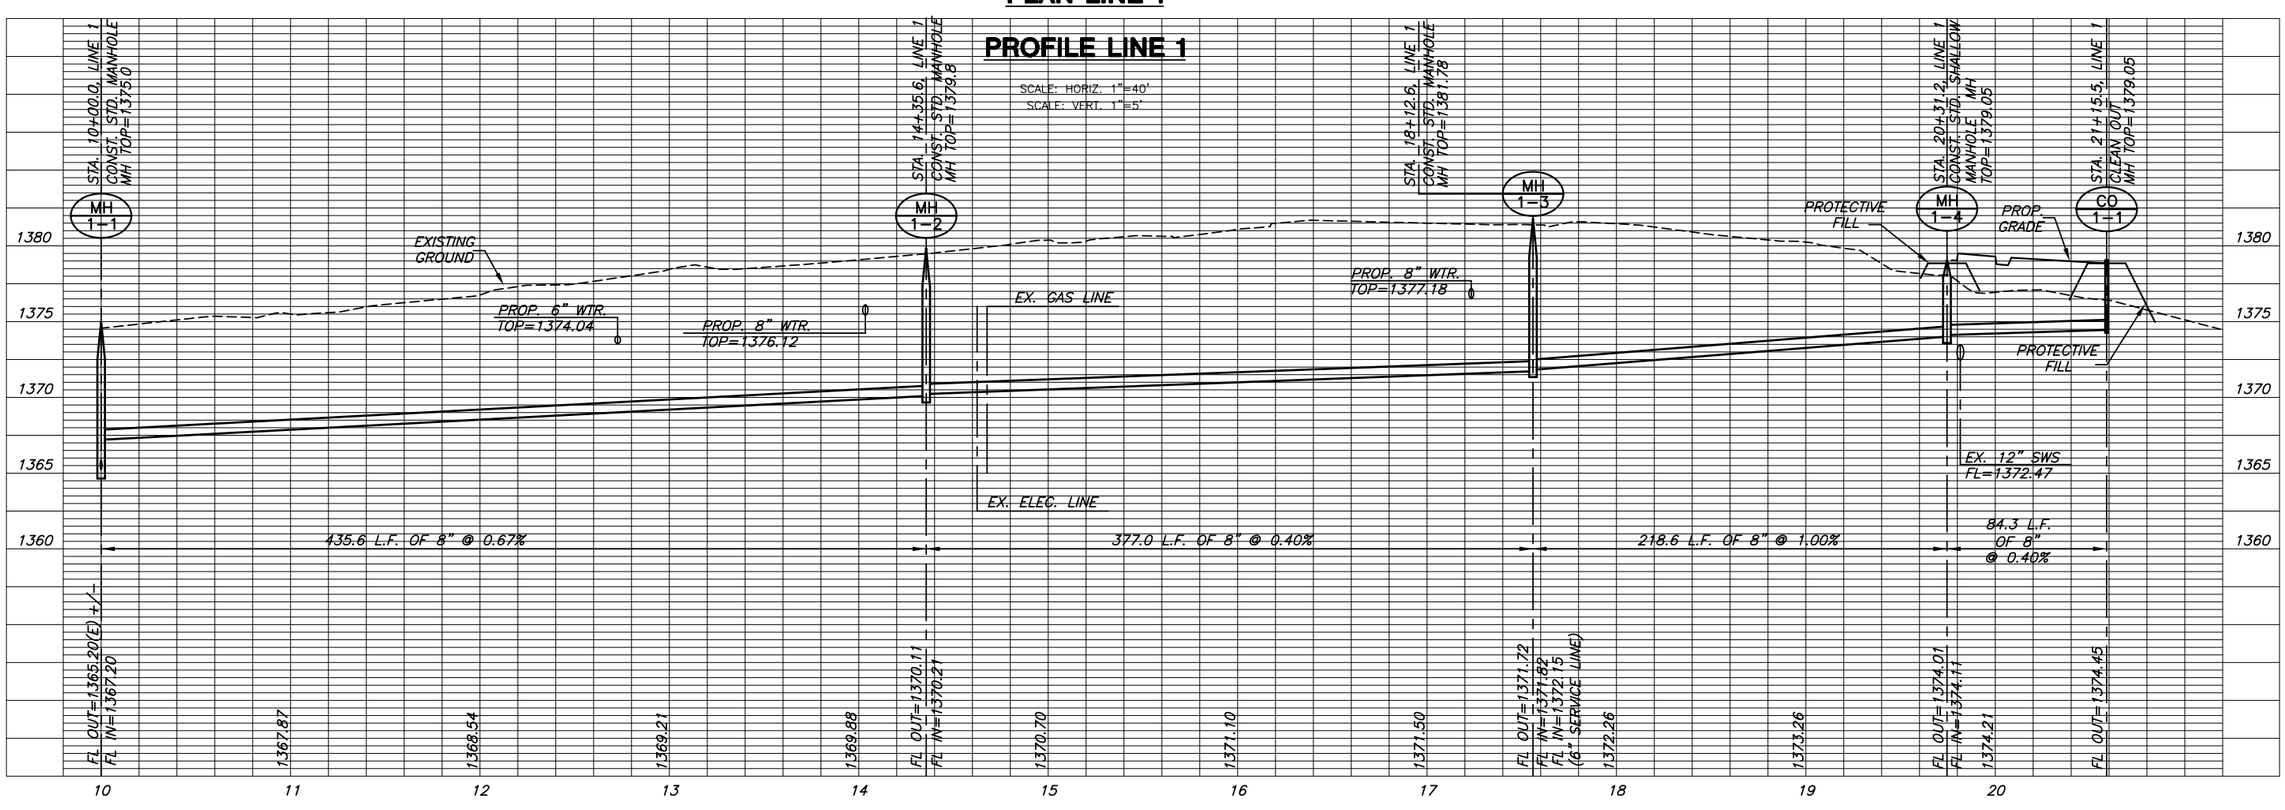

MKEC ENGINEERING CONSULTANTS, INC.
411 N. WEBB ROAD
WICHITA, KS. 67206
316 - 684 - 9600

WICHITA COUNTRY CLUB SECOND ADDITION

SANITARY SEWER PLANS

PLAN & PROFILE LINE 1

SHEET TITLE

07039

PROJECT NUMBER

MAB

DESIGN BY

DM

DRAWN BY

GJA

CHECKED BY

ISSUED

April 2007

REVISED

SHEET NO.

3 of 10

J:\CIVIL\07038\DWG\SAN\07038B1.DWG

PLOTTED: Tuesday, July 17, 2007 @ 12:14PM