PRELIMINARY PLAT

B & B BAILIWICK ADDITION

SEDGWICK COUNTY, KANSAS

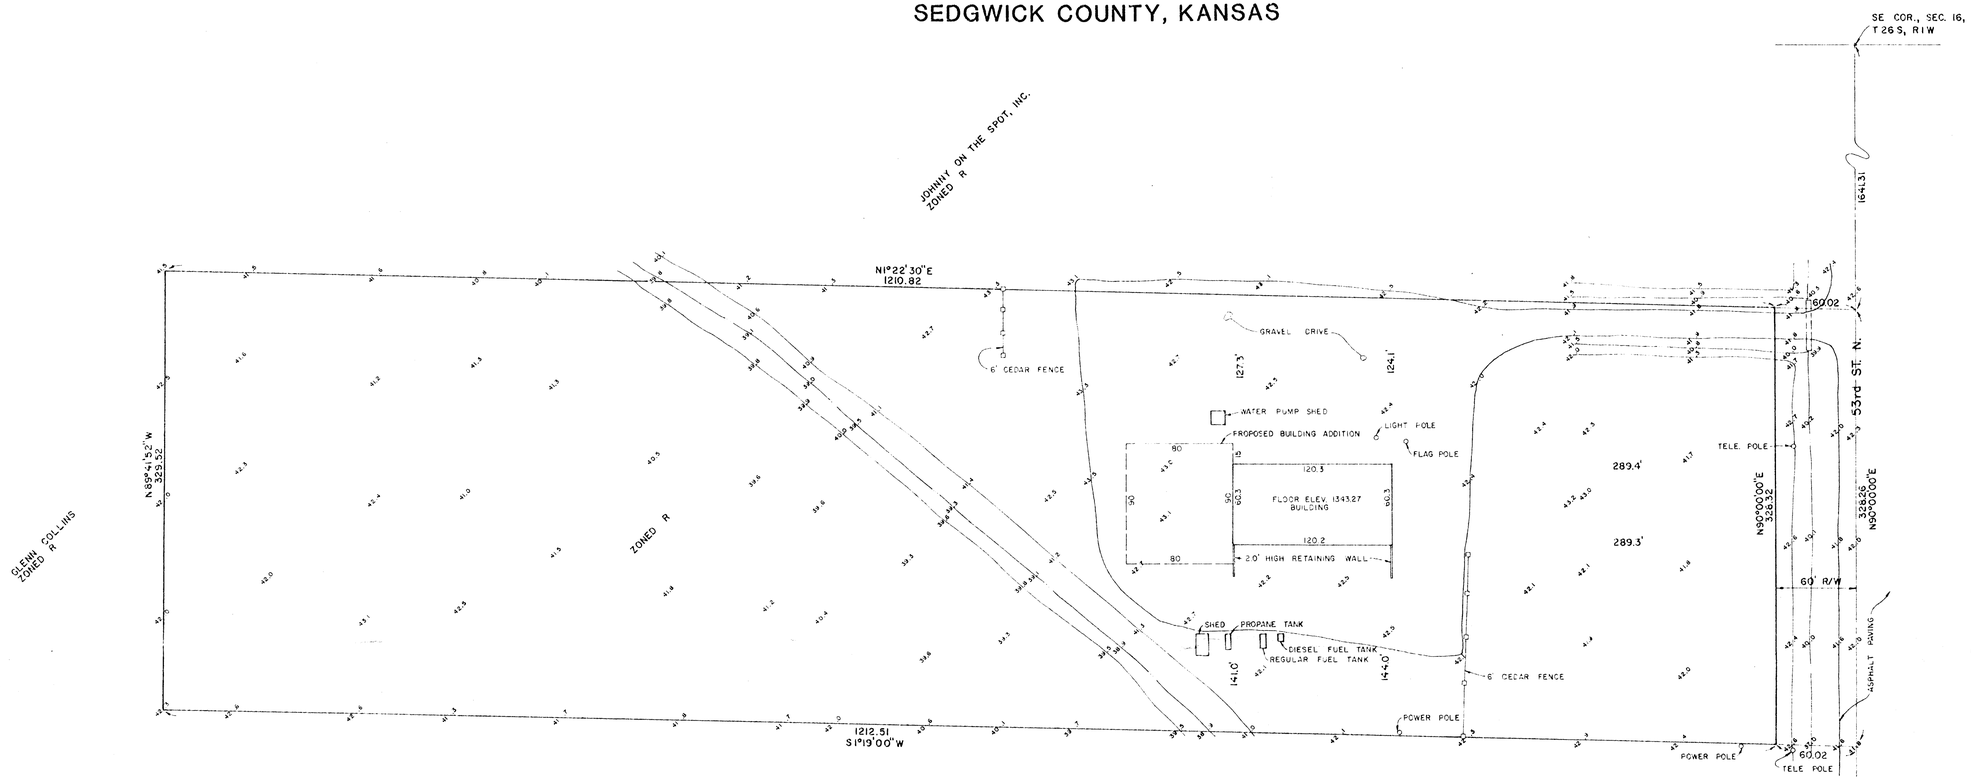

TOPOGRAPHIC SURVEY — 1/26/84
BENCH MARK: ON SOUTH HUBGUARD OF R.C.B.C., 85' EAST OF SEC. COR.
ELEV. 1341.27

UTILITIES
OVERHEAD ELECTRIC SOUTH SIDE OF 53rd ST. N. & ON WEST PROPERTY LINE
UNDERGROUND ELECTRIC TO BUILDING

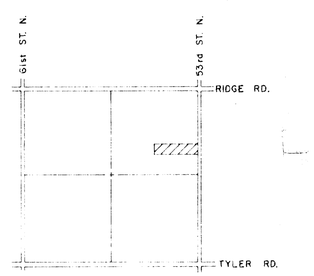

SCALE 1"=50'

FEBRUARY 13, 1984

OWNER:
LENA MAE GALLOP & LOY N. GALLOP
749 S. CRESTWAY
WICHITA, KANSAS

SUBDIVIDER:
BARBARA L. HALE & W.R. YOUNG JR.
D/B/A METER ENGINEERS
7718 W. 53rd N.
WICHITA, KANSAS

Air Capitol Land Surveyors
2700 W 21st STREET
WICHITA, KANSAS 67203
(316) 838-9071