PRELIMINARY PLAT

BRITTAIN INDUSTRIAL PARK

WICHITA, SEDGWICK COUNTY, KANSAS

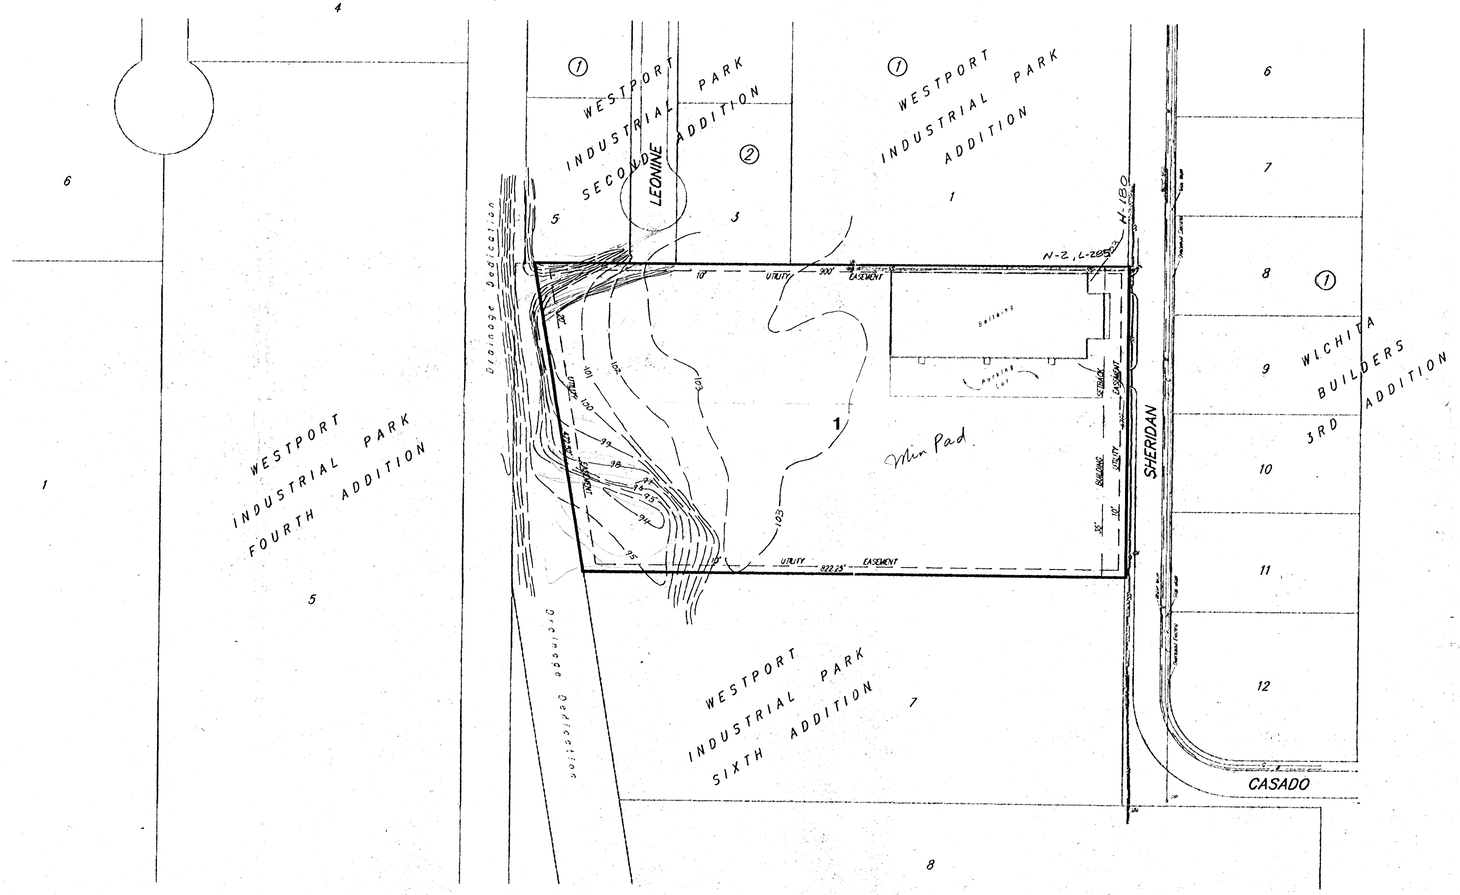

Scale: 1" = 100'
Contours at 1' Interval

Owner: Dewey Brittain
2520 S. Sheridan
P.O. Box 17227
Wichita, Kansas 67217
(913) 942-8223

Legal Description:
A replat of Lots 1, 2, 3, 4, 5, and 6, Westport Industrial Park Sixth Addition, Wichita, Sedgwick County, Kansas.

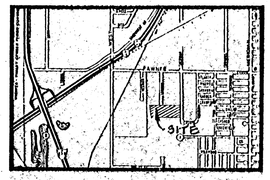

Vicinity Map

May 6, 1993

BAUGHMAN COMPANY P. A.
ENGINEERING & SURVEYING
316/262-7271 • 315 ELLIS • WICHITA, KANSAS 67211