
KEY NOTES

1. POINT OF BEGINNING – ALL IMPROVEMENTS SHALL BE PLACED RELATIVE TO THIS POINT. G.C. SHALL REVIEW COLUMN PLACEMENT STAKES WITH OWNER PRIOR TO DEMOLITION OPERATIONS
2. REFERENCE PLANE – ALL IMPROVEMENTS SHALL BE PLACED PARRALEL, PERPENDICULAR, OR AS OTHERWISE NOTED RELATIVE TO THIS PLANE.
3. EXISTING OVERHANG – SIDE WALL FLASH PER PRE-ENGINEERED CANOPY DETAIL
4. EXISTING CLEANOUT TO REMAIN – G.C. SHALL VERIFY ROUTE OF SANITARY TO AVOID DISRUPTIONS
5. CUT AND REMOVE 8" W. CONC. WALK EDGE TO ALLOW CANOPY FTG. CAP AND EXPANSION JOINT MTRL.
6. COORDINATE FOOTING DEPTH WITH STRUCTURAL DESIGN
7. G.C. SHALL ATTAIN ON BEHALF OF OWNER A HOLD HARMLESS AGREEMENT FROM THE CITY OF WICHITA – WATER DEPARTMENT TO ALLOW FOR THE CANOPY TO PASS OVER THE EXISTING SANITARY SEWER MAIN.
8. DOOR OPPERATOR BOLLARD – G.C. SHALL PRESERVE UNDERGROUND ELECTRICAL CONNECTION TO BUILDING.
9. PREFINISHED DOWNSPOUT BY PRE-INGINEERED CANOPY MFG. – G.C. SHALL ENSURE PROPER DRAINAGE AWAY FROM WALK
10. G.C. SHALL VERIFY REMOVAL OF POST WITH OWNER

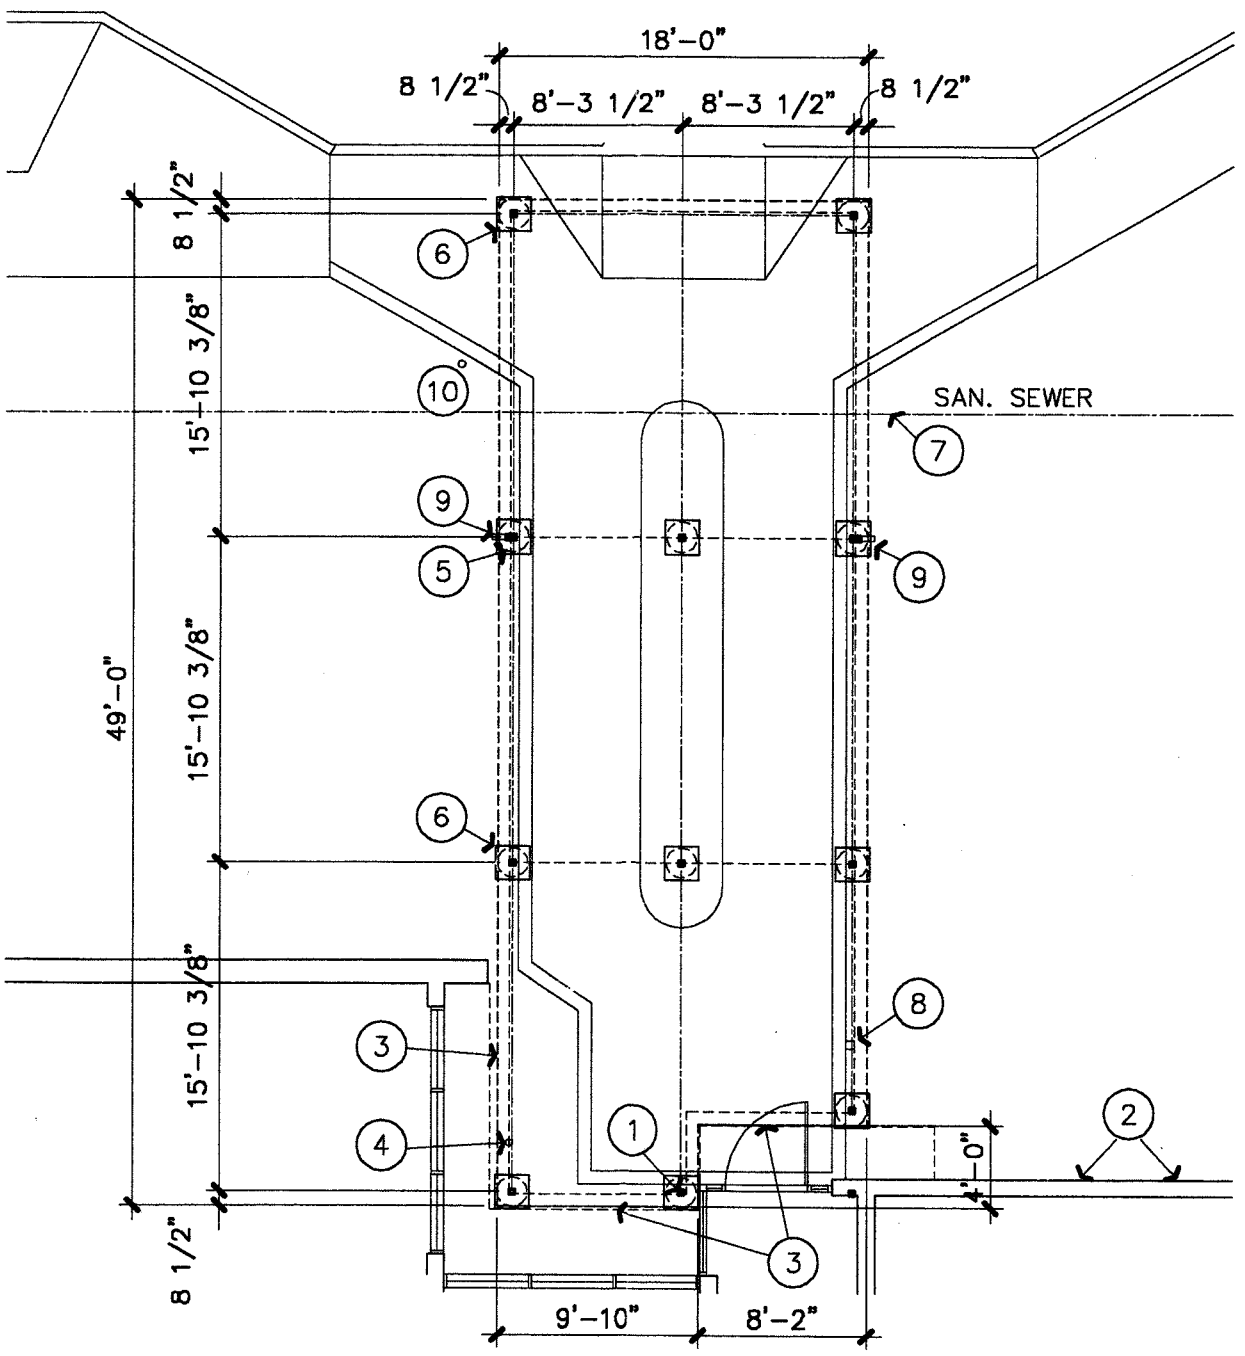

SITE LAYOUT PLAN

1" = 10'-0" (24x36) or 1" = 20'-0" (11x17)

NORTH