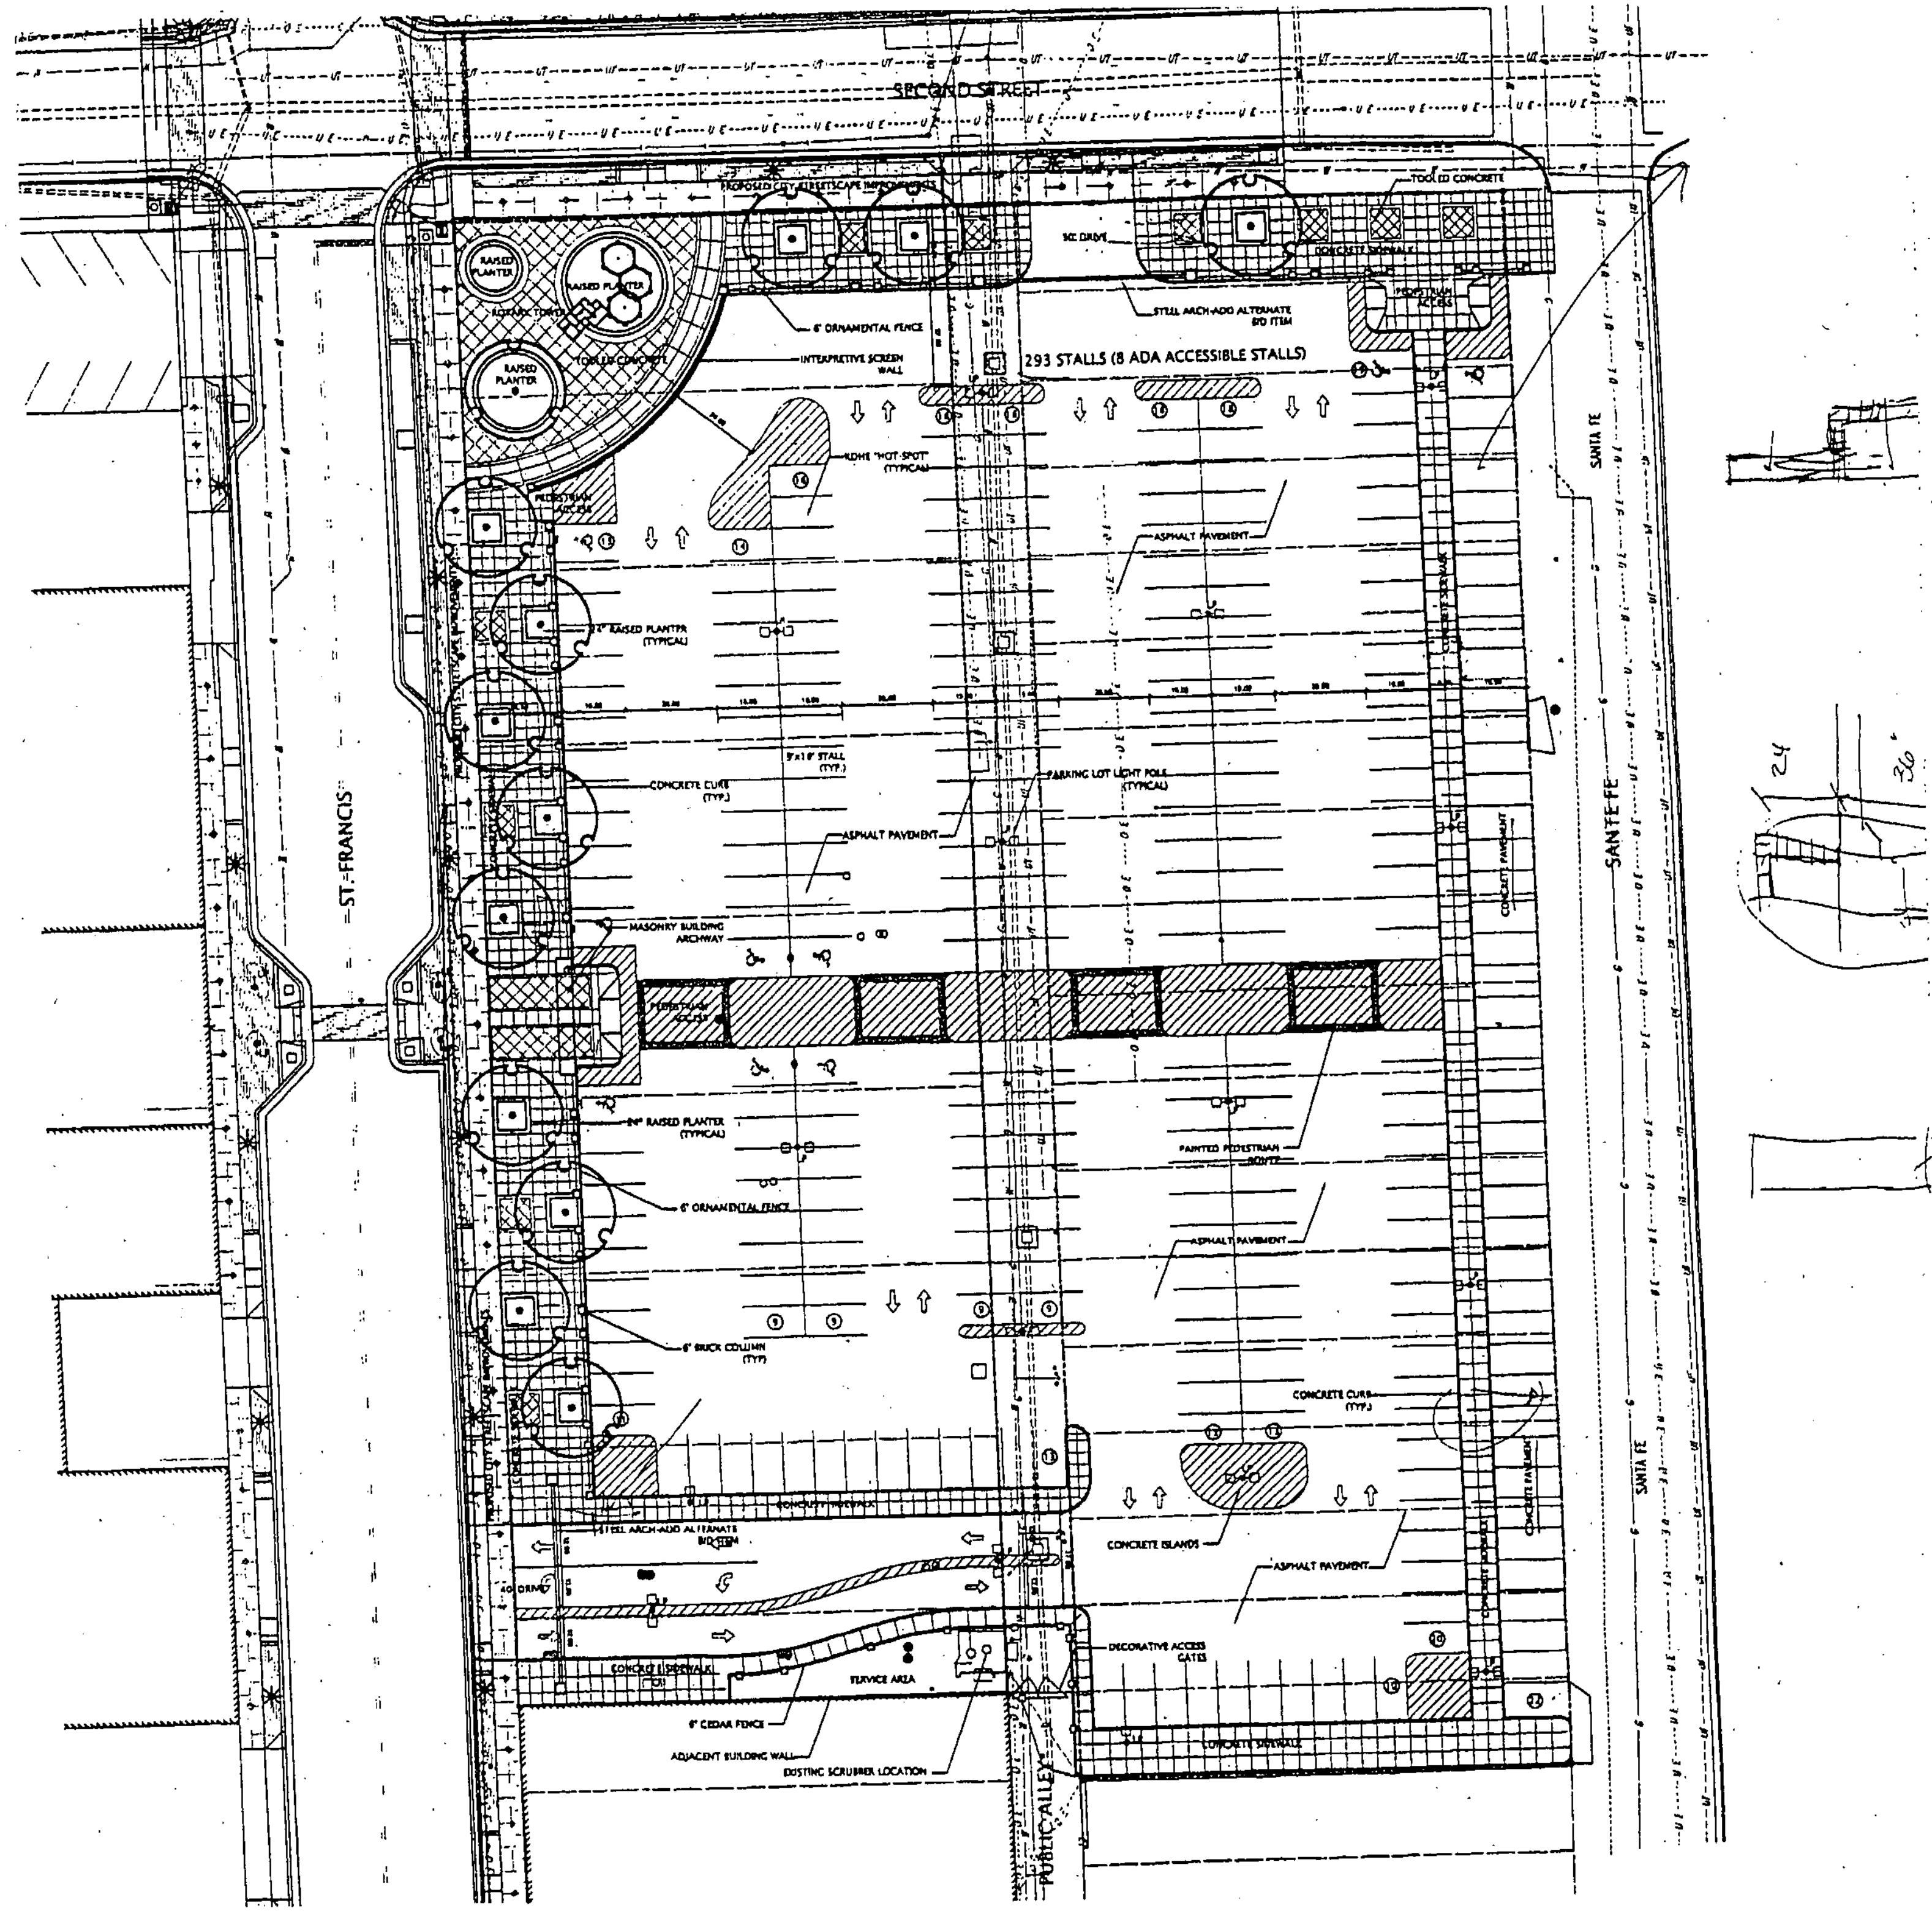

SECOND STREET
PROPOSED CITY STREETSCAPE IMPROVEMENTS
TOOLED CONCRETE
CONCRETE SIDEWALK
RAISED PLANTER
6' ORNAMENTAL FENCE
STEEL ARCH-ADD ALTERNATE BID ITEM
PEDESTRIAN ACCESS
293 STALLS (8 ADA ACCESSIBLE STALLS)
INTERPRETIVE SCREEN WALL
ROHE "HOT-SPOT" (TYPICAL)
ASPHALT PAVEMENT
24" RAISED PLANTER (TYPICAL)
9'x18' STALL (TYP.)
CONCRETE CURB (TYP.)
PARKING LOT LIGHT POLE (TYPICAL)
MASONRY BUILDING ARCHWAY
PAINTED PEDESTRIAN ROUTE
6" BRICK COLUMN (TYP)
CONCRETE ISLANDS
CONCRETE PAVEMENT
DECORATIVE ACCESS GATES
SERVICE AREA
6' CEDAR FENCE
ADJACENT BUILDING WALL
EXISTING SCRUBBER LOCATION
PUBLIC ALLEY
ST. FRANCIS
SANTE FE
SANTA FE