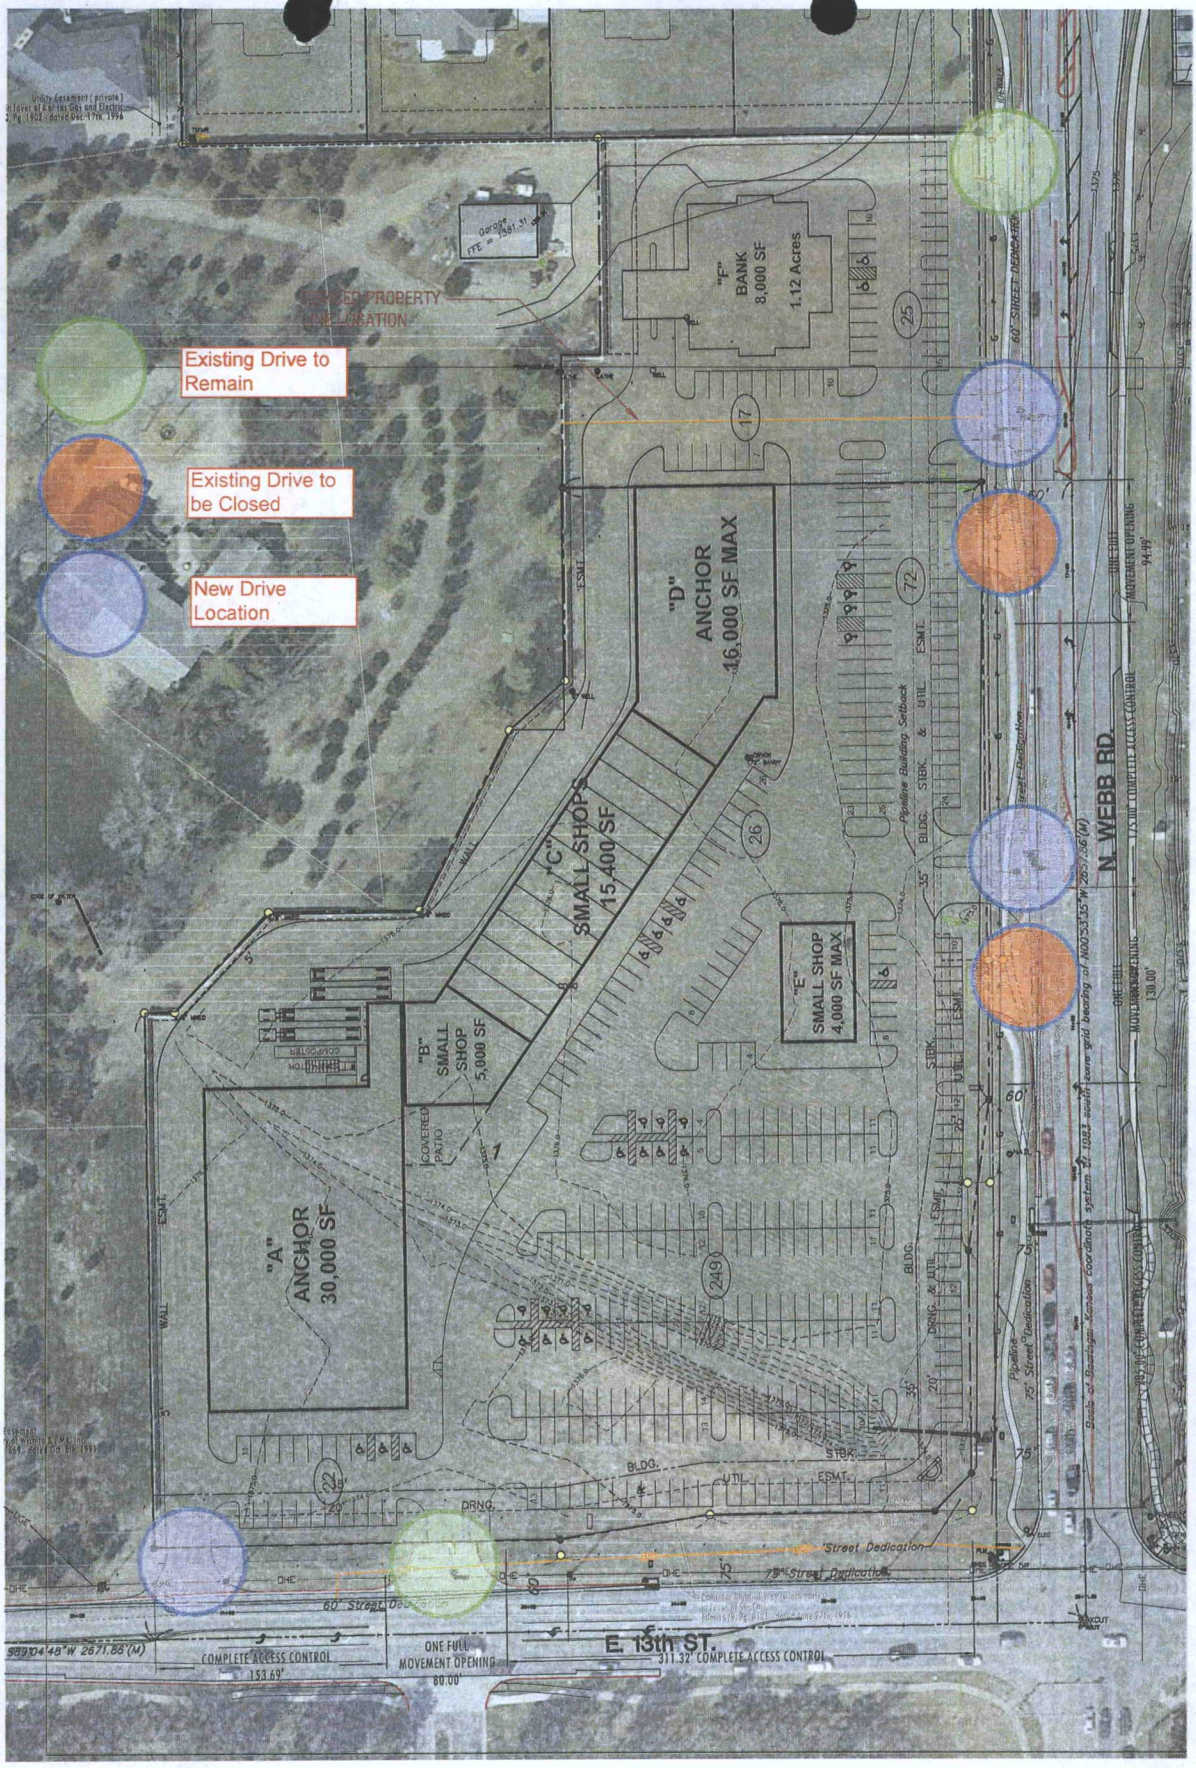

MARCH 01, 2013

WATERFRONT PLAZA

CONCEPTUAL LAND PLAN

NORTH

MKEC ENGINEERING CONSULTANTS, INC.

\\Civil\04274\dwg\concepts\Concept Plan03_01_2013.dwg 02/28/2013 08:02:45 AM CST