FILE COPY

CITY OF WICHITA

Wichita-Sedgwick County Metropolitan Area Planning Department

January 7, 2016

PEC
Attn: Charlie Brown
303 S. Topeka
Wichita, KS, 67202

Ref: VAC2015-00028 - City request to vacate a portion of a platted setback and an easement dedicated by separate instrument on property located on the northeast corner 21st Street North and Maize Road.

Dear Mr. Brown,

At the Tuesday, January 5 2016, meeting of the Wichita City Council, the above-referenced vacation request was approved.

If you have any questions concerning this application, please contact our office at 268-4421.

Sincerely,

Bill Longnecker
Senior Planner

BL:kw

cc: Paul & Eleanor Sade Trust, PO Box 378, Alamo, CA 94507
Dillon Stores Inc, 2700 E 4th St, Hutchinson KS 67501

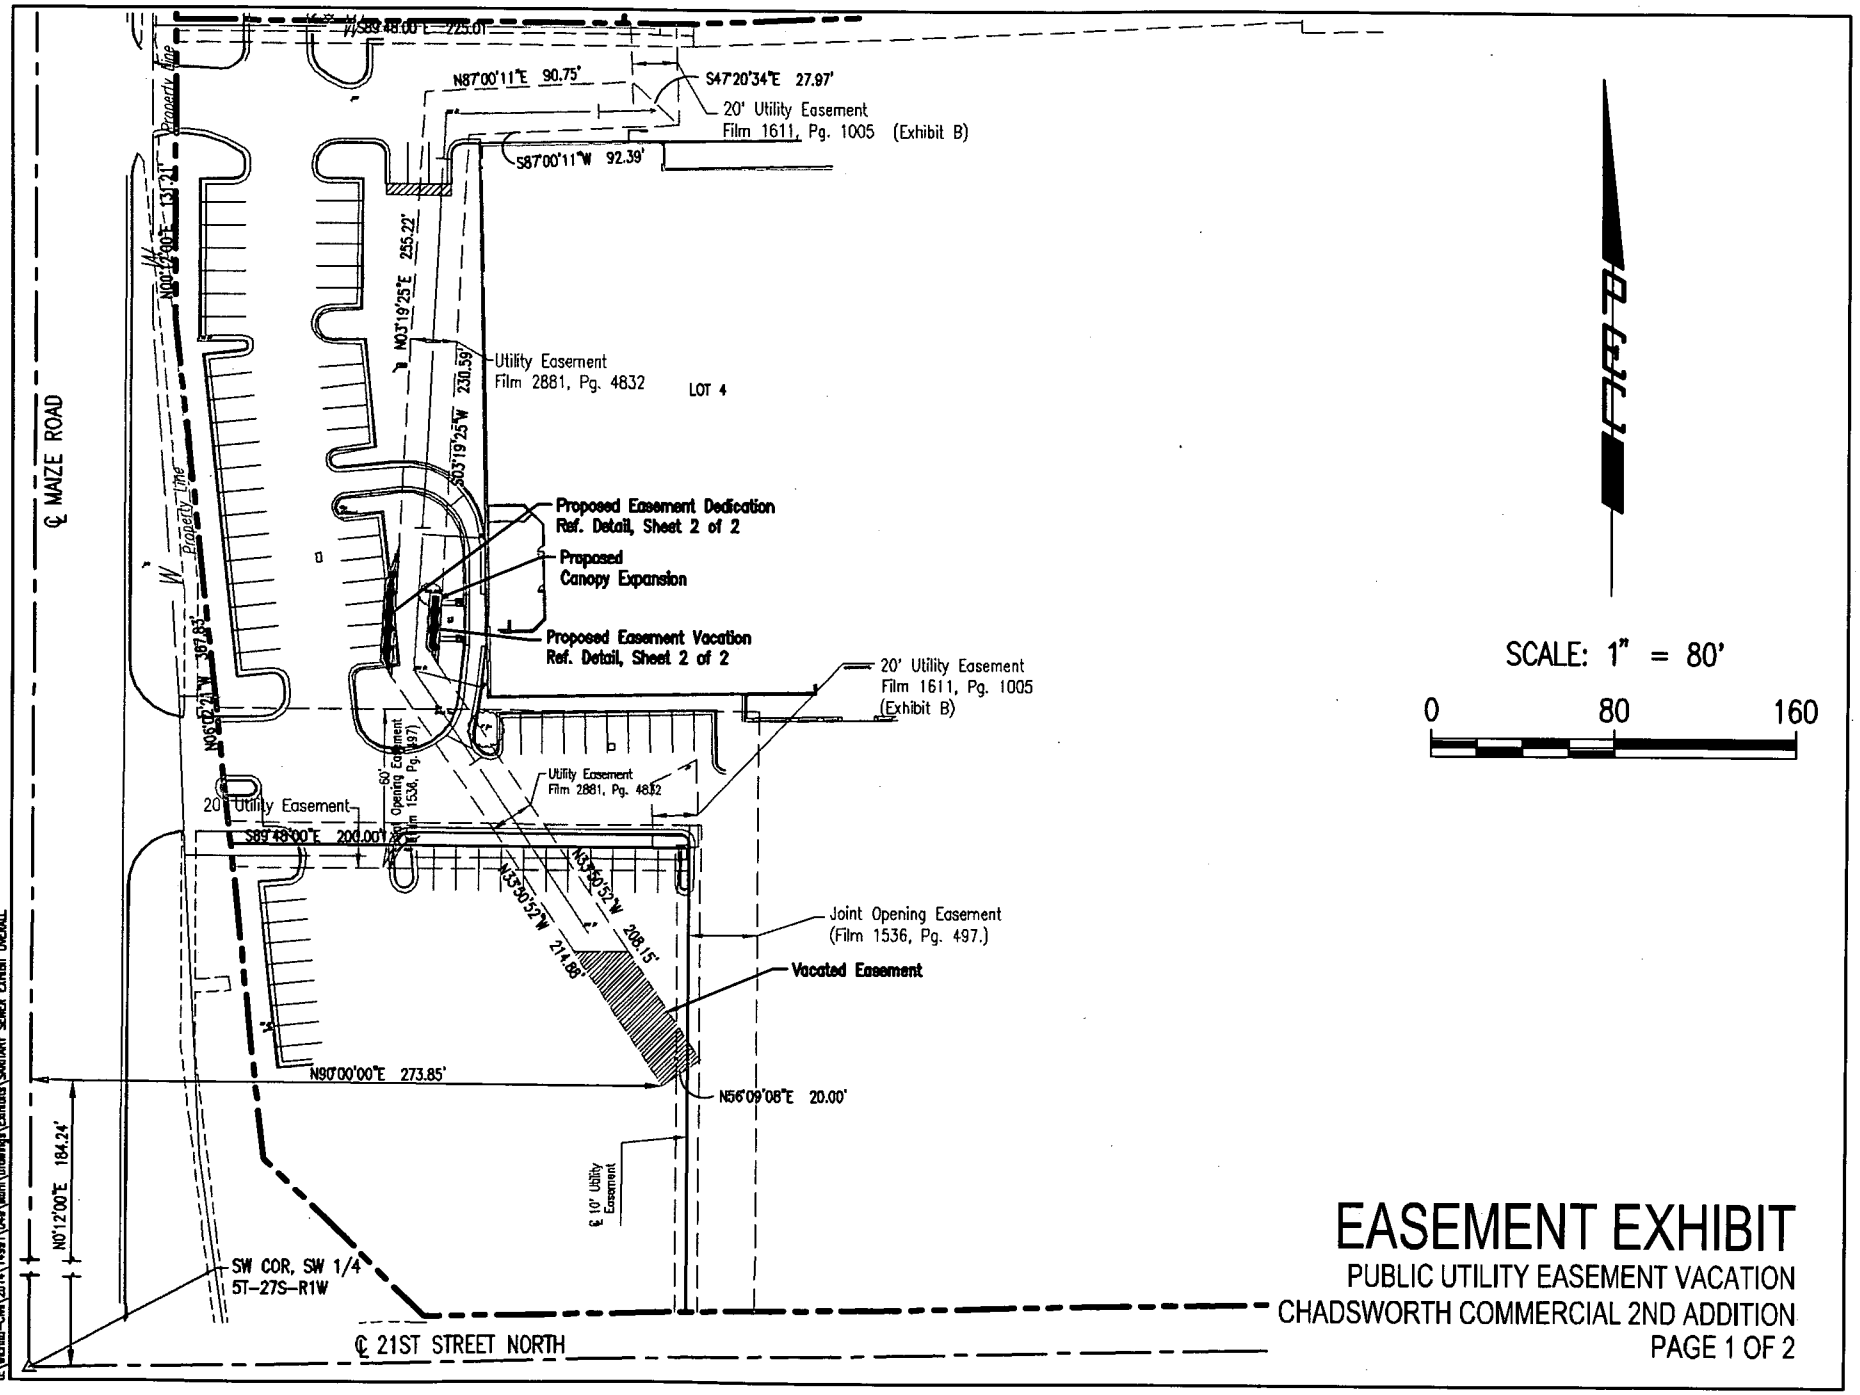

EASEMENT EXHIBIT

PUBLIC UTILITY EASEMENT VACATION
CHADSWORTH COMMERCIAL 2ND ADDITION
PAGE 1 OF 2

Saved 08-29-2015 4:23:33 PM by CHE
Plot Scale 1:80 08-29-2015 4:23:58 PM by CHE
U:\Wichita-Civil\2014\14991\049\Main\Drawings\Exhibits\SANITARY SEWER EXHIBIT OVERALL

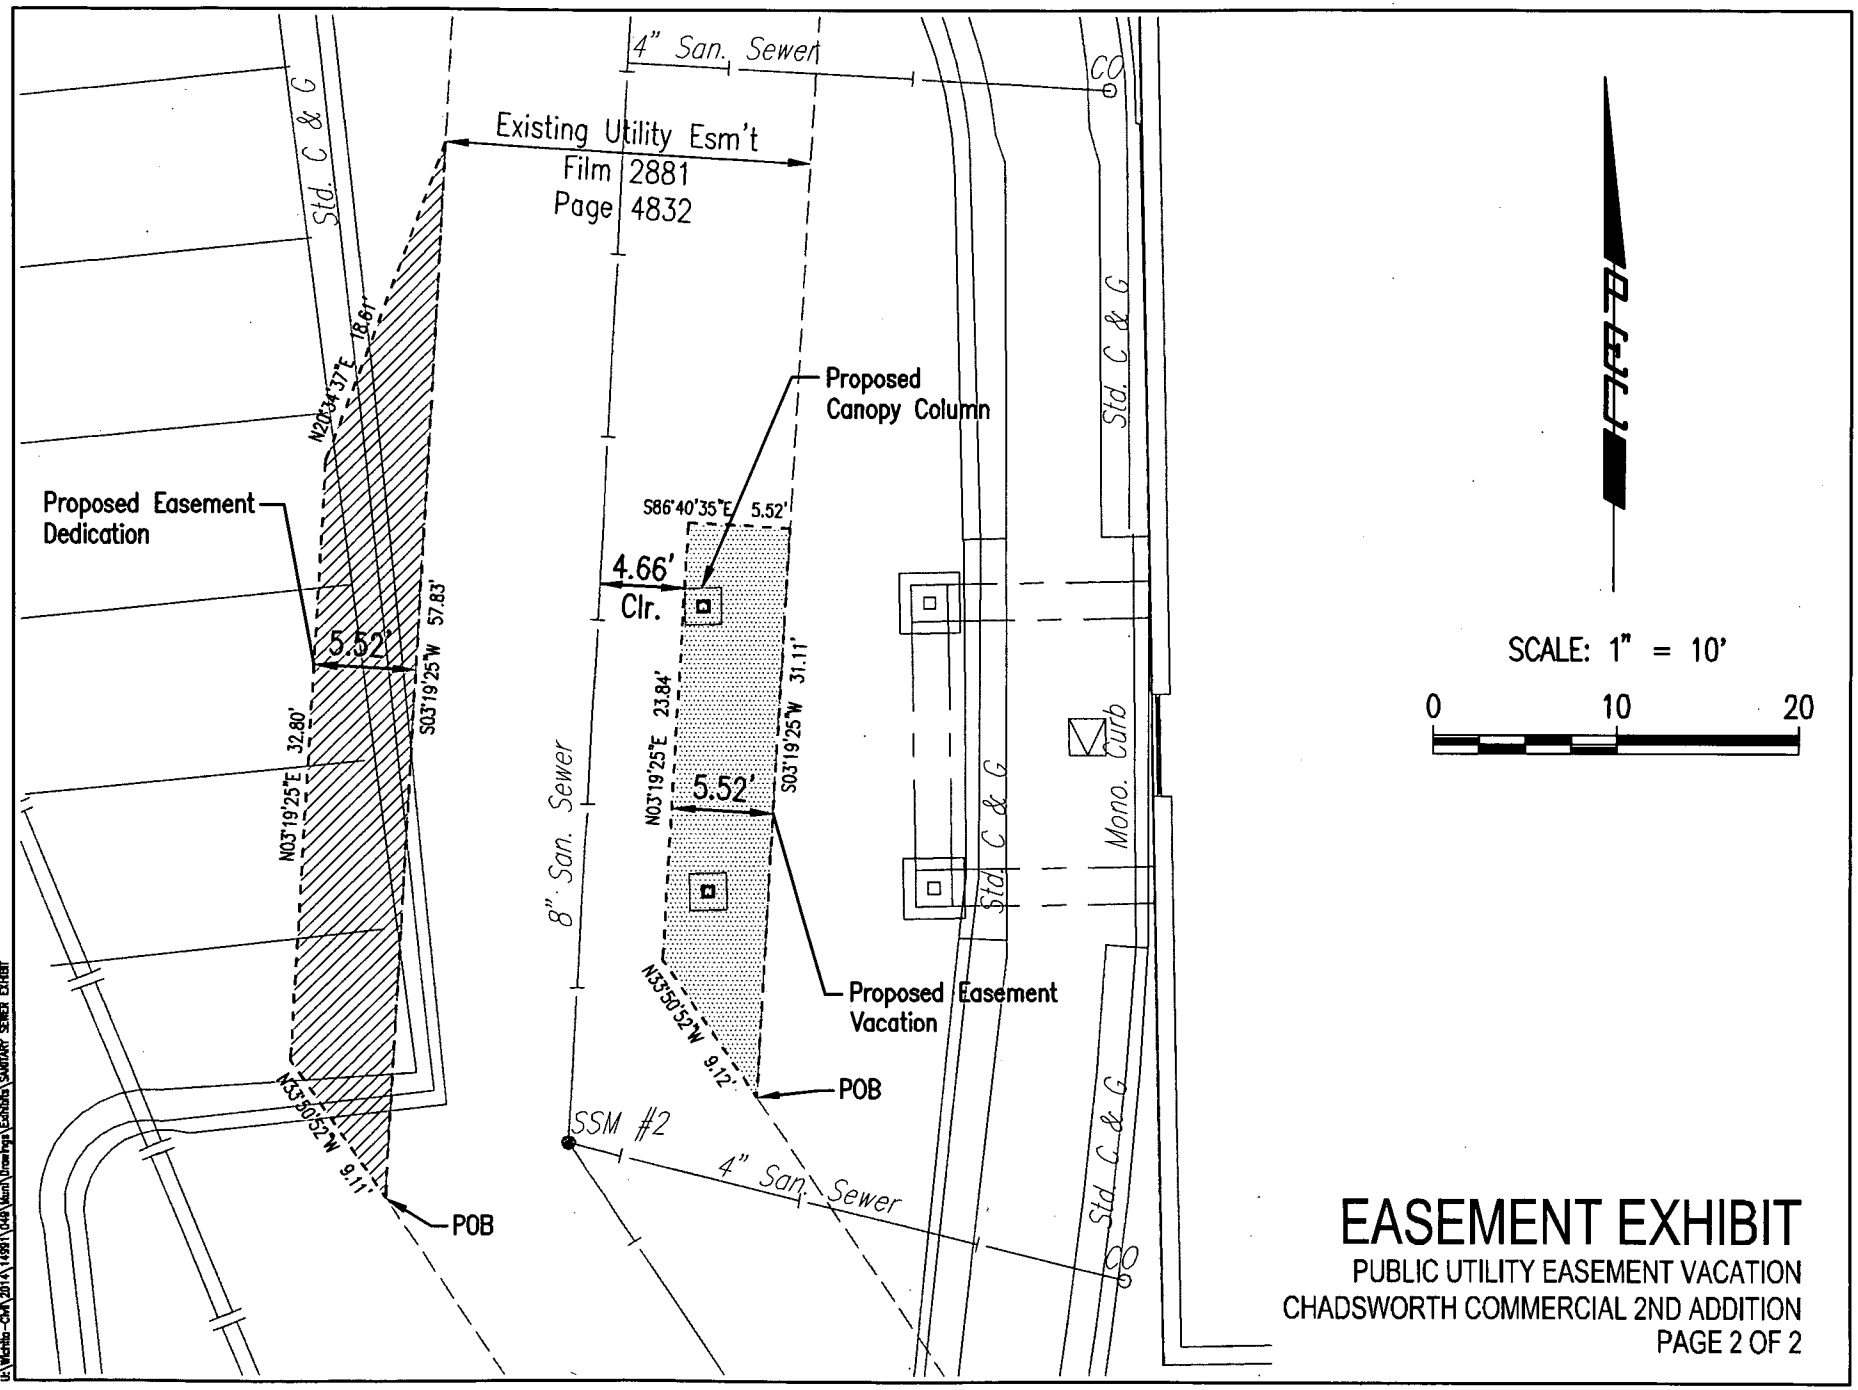

EASEMENT EXHIBIT

PUBLIC UTILITY EASEMENT VACATION
CHADSWORTH COMMERCIAL 2ND ADDITION
PAGE 2 OF 2

Saved 08-29-2015 4:25:34 PM by CAE
Plot Scale 1:10 08-29-2015 4:23:21 PM by CAE
U:\Works-CWK\2014\14991\048\Mani\Drawings\Exhibits\SANITARY SEWER EXHIBIT

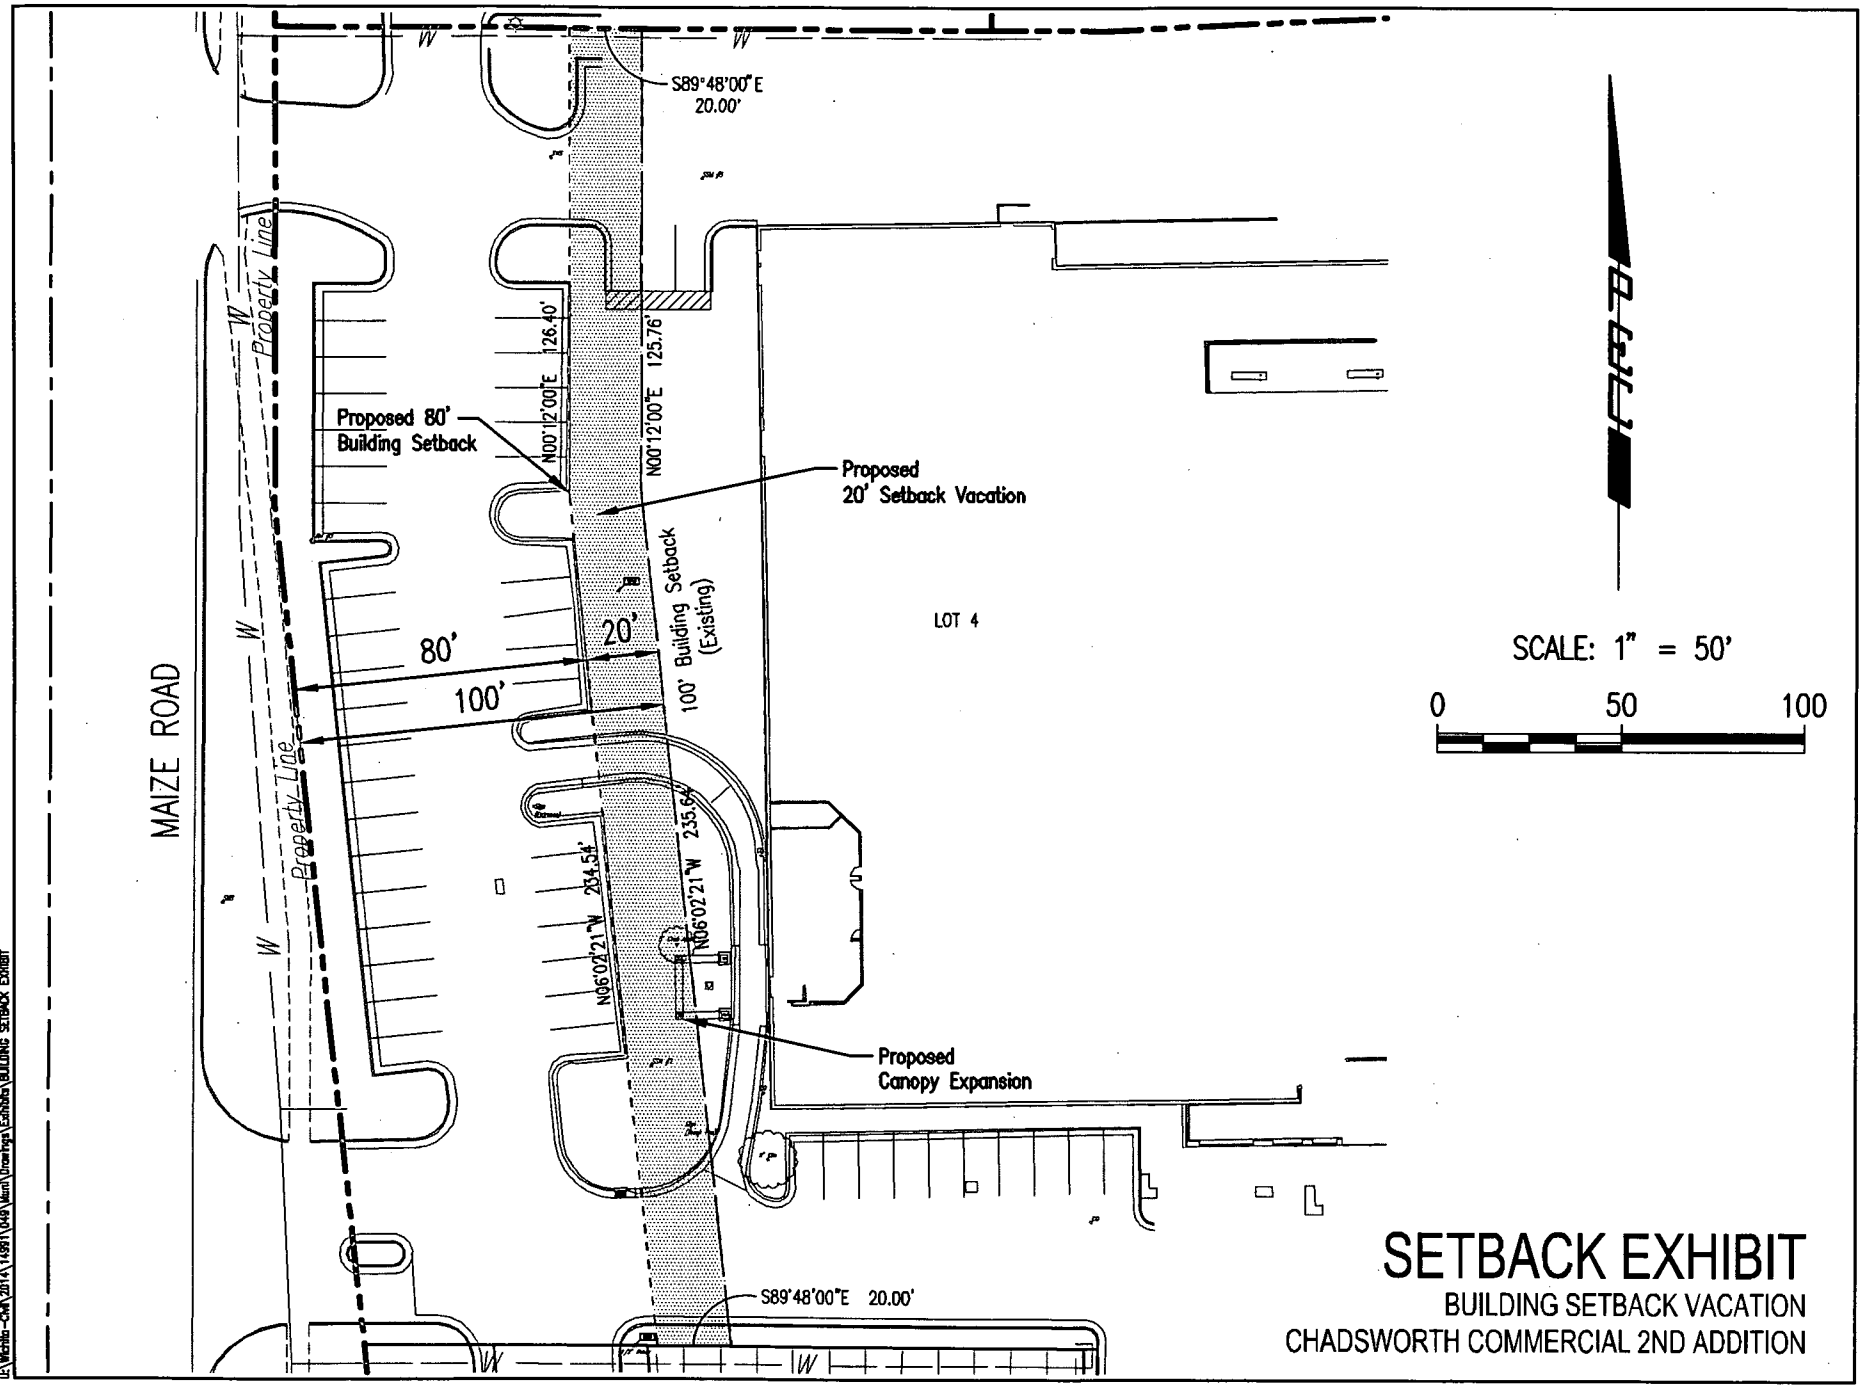

Saved 06-29-2015 10:09:16 AM by CAE
Plot Scale 1:50 06-29-2015 10:20:00 AM by CAE
U:\Wichita-CAE\2014\14991\049\Main\Drawings\Exhibits\BUILDING SETBACK EXHIBIT