
EXHIBIT
ALLEY VACATION
CENTRAL AVENUE SUBDIVISION

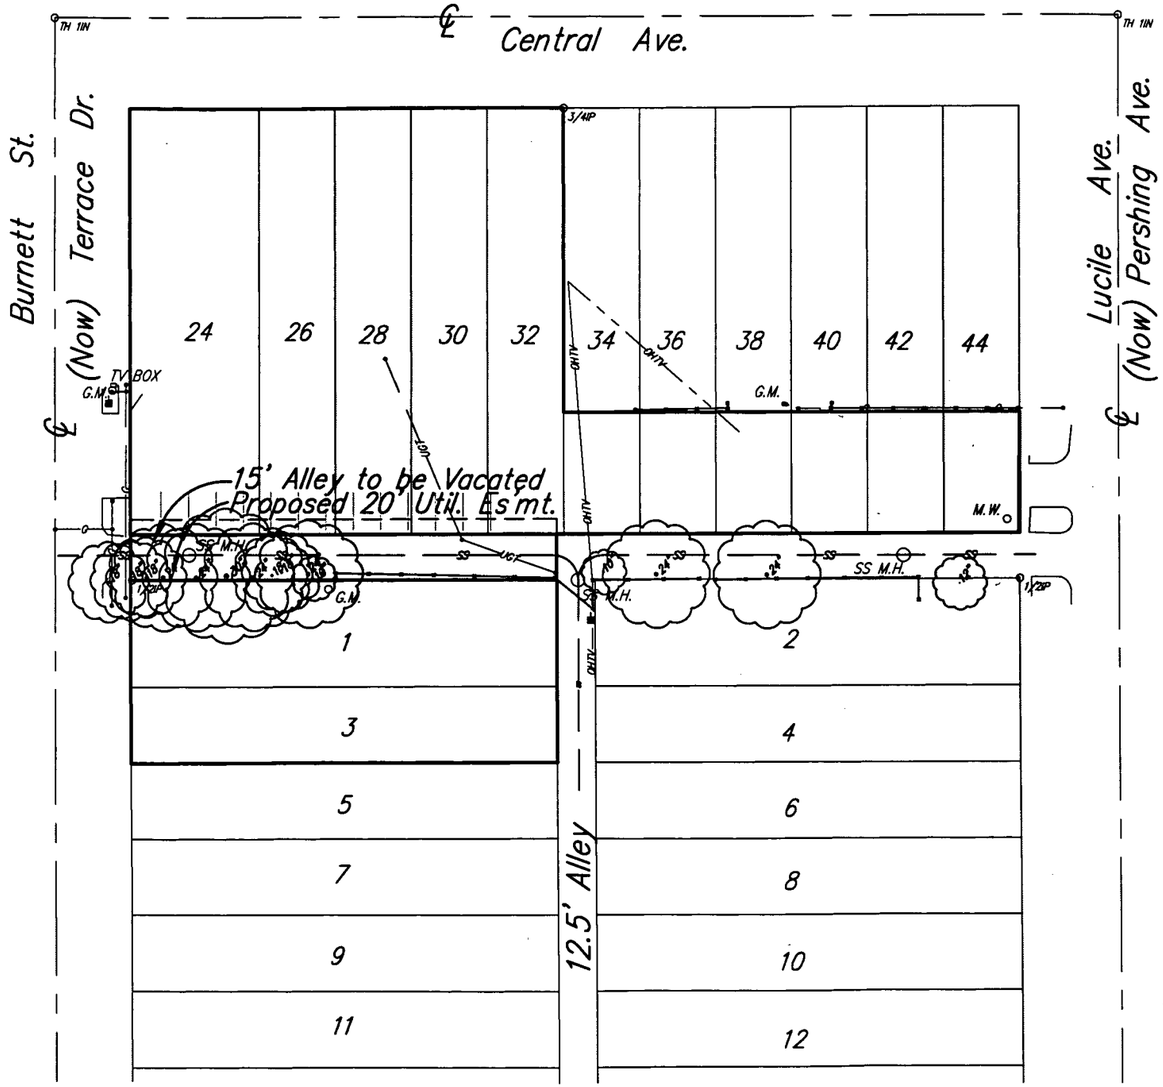

Description:

All of the 15 foot Alley lying South of and adjacent to Lots 24, 26, 28, 30, and 32 on Central Avenue and lying North of and adjacent to the North line of Lot 1, on Burnett Street, now Terrace Drive, and West of the West line of Lot 1, on Burnett Street, now Terrace Drive, extended North in Central Avenue Subdivision in Prospect Place Addition to Wichita, Kansas.

N

1" = 50'

Area to be Vacated

2101.65 Sq. Ft.
0.05 Acres

LEGEND

G = GAS MAIN
W = WATER MAIN
SS = SANITARY SEWER
SWS = STORM WATER SEWER
UGE = UNDER GROUND ELECTRIC
UGT = UNDER GROUND TELEPHONE
OHTV = OVERHEAD TELEVISION CABLE

← . . . . . GUY ANCHOR

°G.M. . . . . GAS METER

°M.W. . . . . MONITOR WELL

■ . . . . . POWER POLE

°SS M.H. . . . . SANITARY SEWER MANHOLE

PROJECT NO. 17AA16713 V

Savoy Company, P.A.
Land Surveyors
433 S. Hydraulic, Wichita, KS 67211-1911
PH (316) 265-0005
FAX (316) 265-0275
www.savoyco.com

14 JUL 2017