BZA 8-78

PLANT/MATERIALS LIST				
QUAN.	NAME	SIZE.	COND.	REMARKS
14	Euonymus kiaci Manhattan / Manhattan Euonymus	2 gal	cont	
9	Malus zumi calocarpa / Zumi Crabapple	5'-6'	cont.	
5	Platanus acerifolia / London Planetree	6'-8'	B&B	
	K-31 fescue seed			See note below.
70 LF	2 rail/split rail fence		Cedar	

NOTES:

1. All disturbed ground surface areas will be seeded to K-31 fescue.
2. All parkings and property lawn areas will be maintained in a turf/lawn condition. (Mown, trimmed, etc)

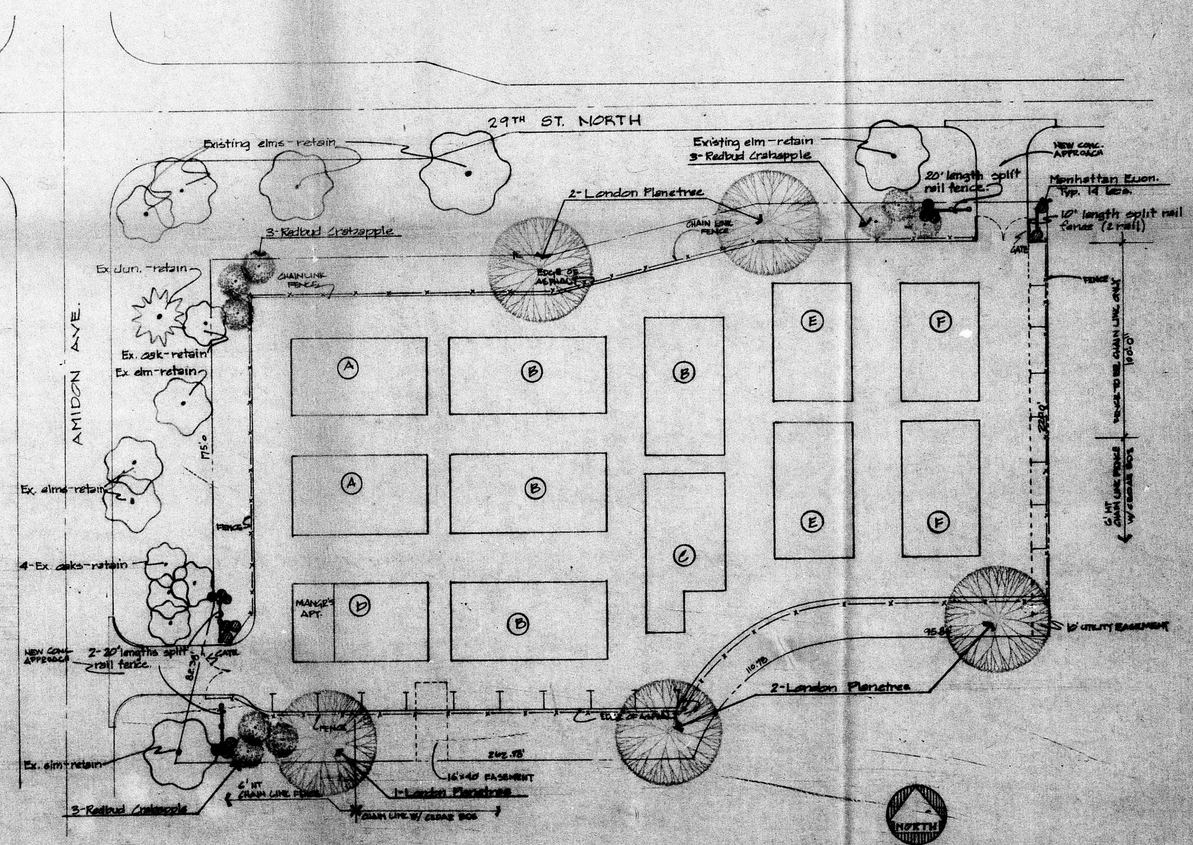

Landscape Plan
Associated with Case No. BZA 8-78
Approved By: [signature]
Date: 1/31/79

Dean Pratt
Landscape Architect

AMIDON PERSONAL STORAGE
29TH ST. North & Amidon
2300 North Amidon
Wichita, Kansas

1-30-79

LANDSCAPE PLAN

1 of 1

BZA 8-78

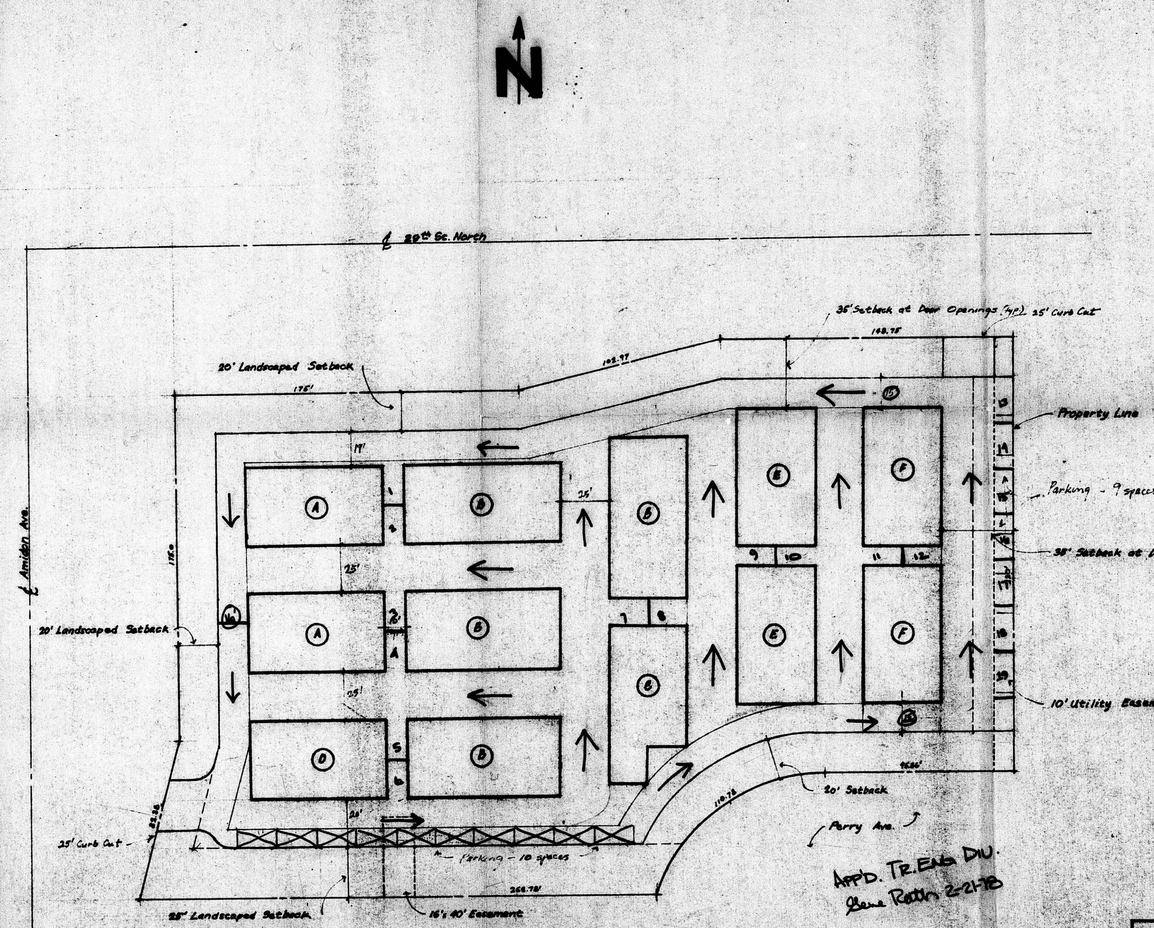

APP'D. TR. ENG DIV.
Gene Rotti 2-21-78

Amidon Personal Storage

Prepared for: Arch. Johnson Associates

One