97.50 NE cor. conc. por. Ho.# 603 ... 30th St. So.
94.87 "R" in Ritchie top cb E.S. Gold (now Exchange Pl.) SL 31st. St. So.
Base line on ℄ Exchange Place.

NOTE:
Construct ramp type drives only.
Walk grade 0.00 at all drives.

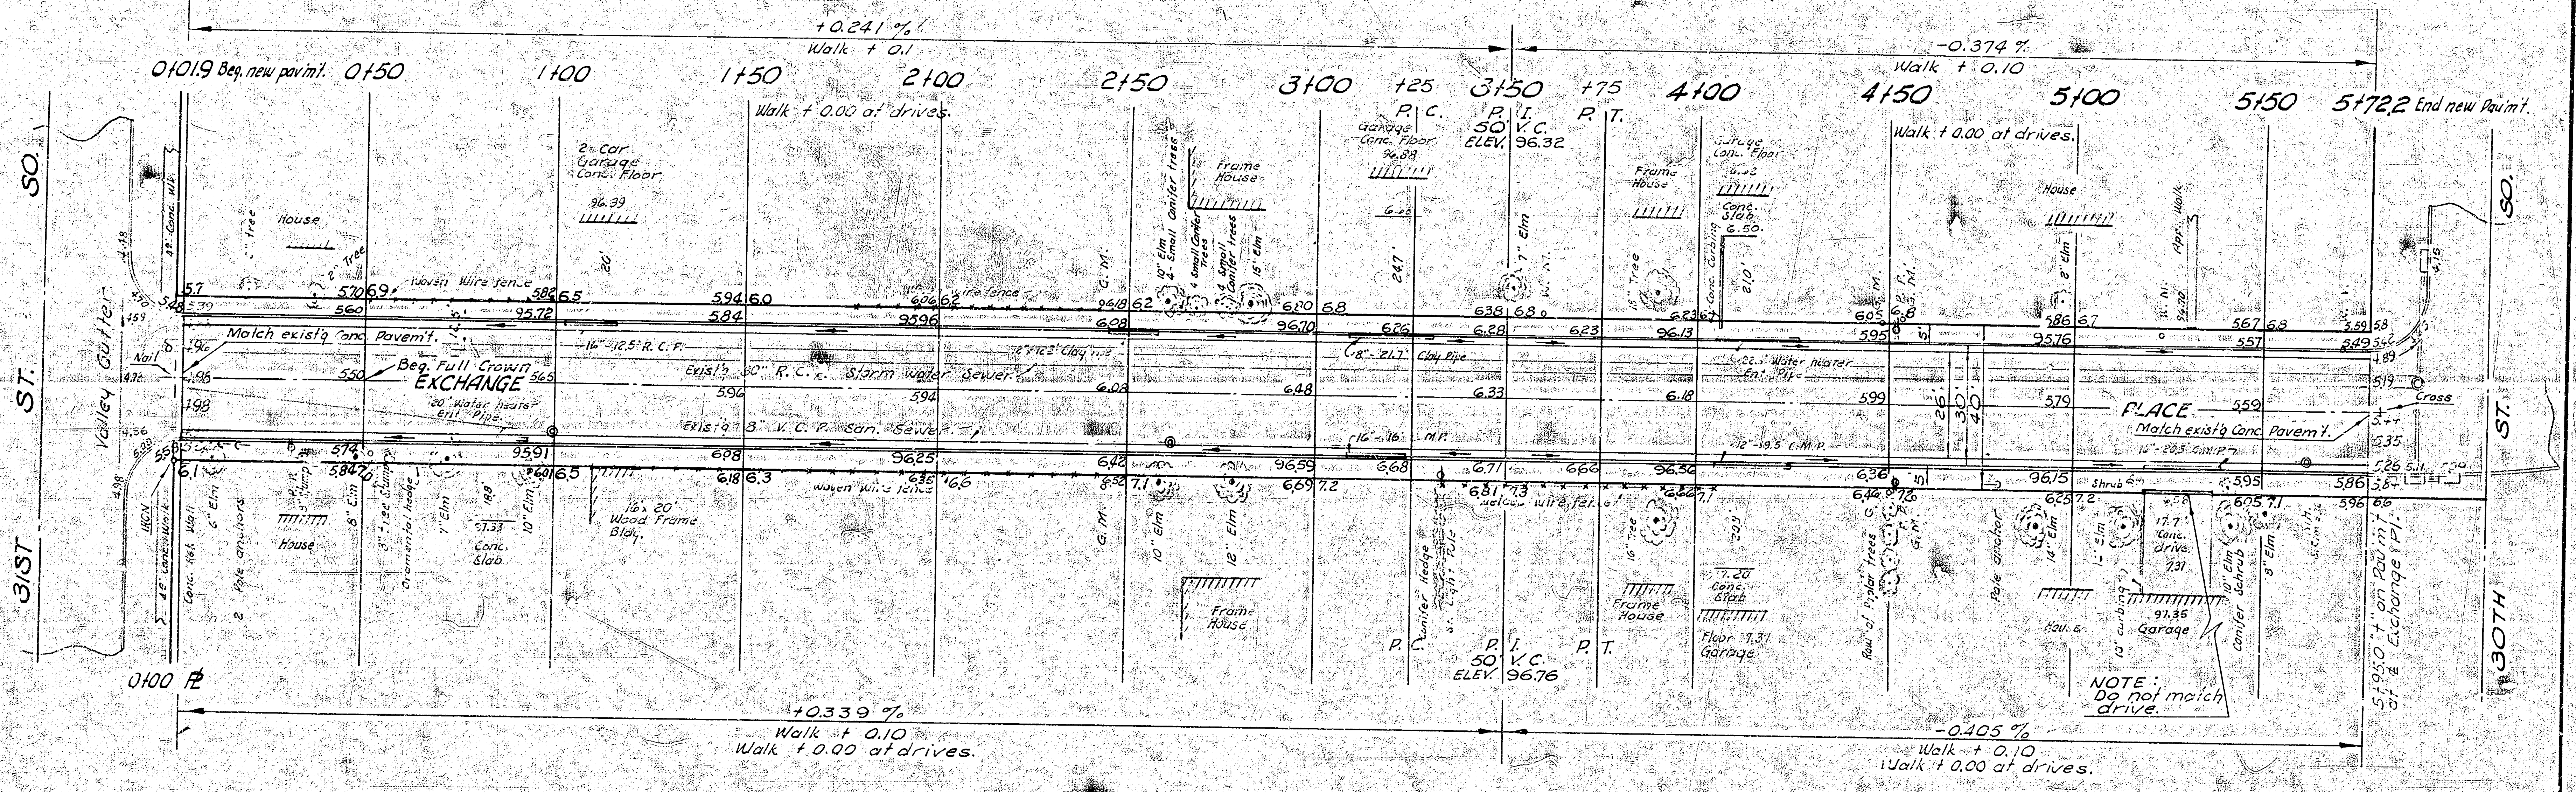
N
+0.241 %
Walk + 0.1
-0.374 %
Walk + 0.10
0+01.9 Beg. new pav'm't.
0+50
1+00
1+50
2+00
2+50
3+00
+25
3+50
+75
4+00
4+50
5+00
5+50
5+72.2 End new Pav'm't.
Walk + 0.00 at drives.
P.C.
P.I.
50' V.C.
ELEV. 96.32
P.T.
31ST ST. SO.
30TH ST. SO.
Valley Gutter
Nail
House
2 Car Garage Conc. Floor
96.39
Woven Wire fence
Match exist'g Conc. Pavem't.
Beg. Full Crown
EXCHANGE
PLACE
Exist'g 30" R.C. Storm water Sewer
Exist'g 8" V.C.P. San. Sewer
16"-12.5 R.C.P.
8"-21.7 Clay Pipe
20' Water heater Ent. Pipe
Frame House
Garage Conc. Floor 96.88
10" Elm
4-Small Conifer trees
15" Elm
7" Elm
18" Tree
Conc. Curbing
Conc. Slab 6.50
16"-16 C.M.P.
12"-19.5 C.M.P.
15"-26.5 C.M.P.
Match exist'g Conc. Pavem't.
Cross
App. Walk
8" Elm
16' x 20' Wood Frame Bldg.
Conc. Slab
Ornamental hedge
Conc. Ret. Wall
Pole anchors
Conifer Hedge
St. Light Pole
Frame House
Floor 7.37 Garage
Row of Poplar trees
Pole anchor
14" Elm
17.7' Conc. drive 7.31
97.35 Garage
10" Elm Conifer Schrub
NOTE: Do not match drive.
5+95.0 "+" on Pav'm't at ℄ Exchange Pl.
0+00 ℄
+0.339 %
Walk + 0.10
Walk + 0.00 at drives.
P.C.
P.I.
50' V.C.
ELEV. 96.76
P.T.
-0.405 %
Walk + 0.10
Walk + 0.00 at drives.

Survey J. Hughes Bk G-22
Plan J.W.
Exc. J.W.
Checked ?

Excavation
PROP.
533.2
+10% 53.3
586.5 Cu. yds.

JAMES H. TANDY 2012

JOHN H. EPPERSON 531

B. E. SMITH 436

1/2

EXCHANGE PLACE
NL 31ST ST. SO. TO SL 30TH ST. SO.
26'-2'-30' A. C.
CITY OF WICHITA, KANSAS
B. E. SMITH CITY ENGINEER
MAY 1961, PROJ. NO. C10-113.

(13)