
N

SCALE: 1" = 20 FT.

BM. 101.11 STD. N.W. CORNER WAY & SENECA
BM. 107.26 S.E. COR. CONC. PORCH HOG. N.W. COR. ELIZABETH & DORA.
BM. 103.63 "O" IN GLOBE W.C.B. EXPOSITION @ NE. JENKINS ADDITION.

Base Line & Stationing on West Property Line Exposition Avenue.

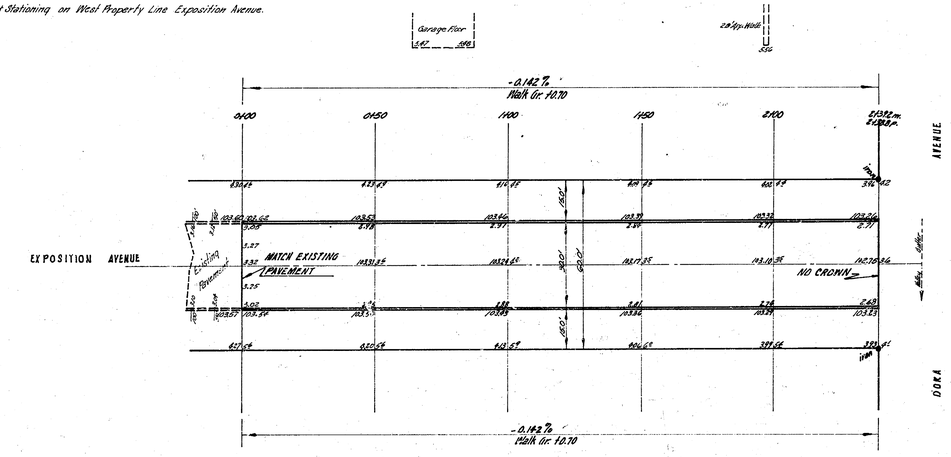


EXCAVATION TOTALS

| PROP | CITY |
|---|---|
| 514.5 | 0 |
| 40% 51.5 | |
| 566.0 Cu.yds. | |

FILL TOTALS

| PROP | CITY |
|---|---|
| 40% Da. | 0 |
| 6.7 Cu.yds. | |

JAMES H. TANDY 2012 KANSAS PROFESSIONAL ENGINEER

B.E. SMITH LICENSED 436 KANSAS PROFESSIONAL ENGINEER

SHEET 1 of 2

# EXPOSITION AVENUE

N.E. JENKINS ADDITION to S.E. DORA AVENUE

30.0' CONCRETE + CURB

City of Wichita, Kansas

B.E. SMITH — CITY ENGINEER

Date: Aug. 1, 59 — Project No. C-11-200