N

SCALE: 1" = 20 FT.

B.M. 101.11 STD. N.W. CORNER MAY & SENECA
B.M. 107.26 S.E. COR. CONC. PORCH HOC. N.W. COR. ELIZABETH & DORA.
B.M. 105.63 ½" IN GLOBE W.C.B. EXPOSITION @ NL. JENKINS ADDITION.

Base Line & Stationing on West Property Line Exposition Avenue.

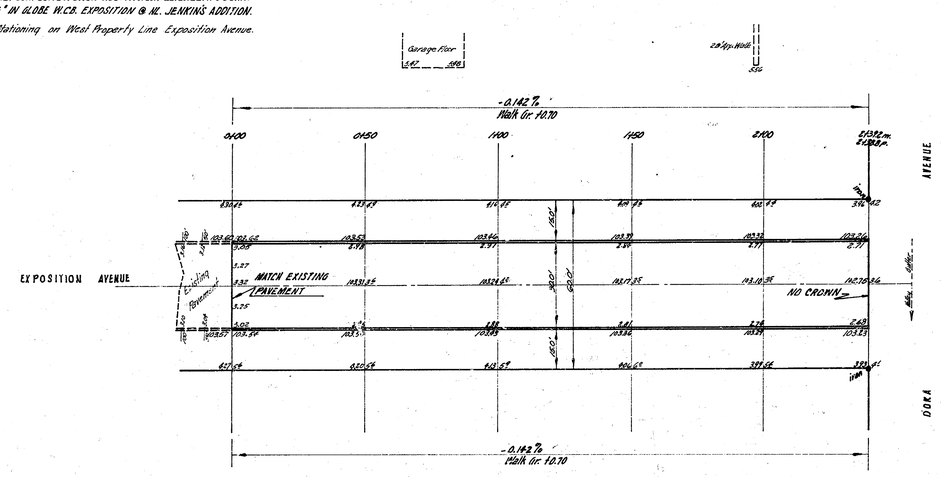

EXCAVATION TOTALS

PROP. 514.5
+10% 51.5
566.0 Cu.yds.

CITY 0

FILL TOTALS

PROP. 6.7
+10% 0.6
6.7 Cu.yds.

CITY 0

SHEET 1 of 2

JAMES H. TANDY 2012 KANSAS PROFESSIONAL ENGINEER

B.E. SMITH LICENSED 436 KANSAS PROFESSIONAL ENGINEER

EXPOSITION AVENUE

N.L. JENKINS ADDITION to S.L. DORA AVENUE

30.0' CONCRETE + CURB

City of Wichita, Kansas

B.E. SMITH — CITY ENGINEER

Date: Aug. 1, 59 — Project No. C18-200