

BM 133.92 EXTREME SW. COR. HUBGUARD
OF TRIPLE R.C.B.C. ON HARRY @ W. FABRIQUE


STA. ON WEST PL. WEST FABRIQUE

PC

Curve Data
 $\Delta = 24^{\circ} 25'$
 $R = 448.75'$

Prop
 $C = 1684.4$ cu yd
 $F = 615.6$


Cut
 $C = 23.1$
 $C = 26.1$ cu yd
 $F = 48.3$ cu yd

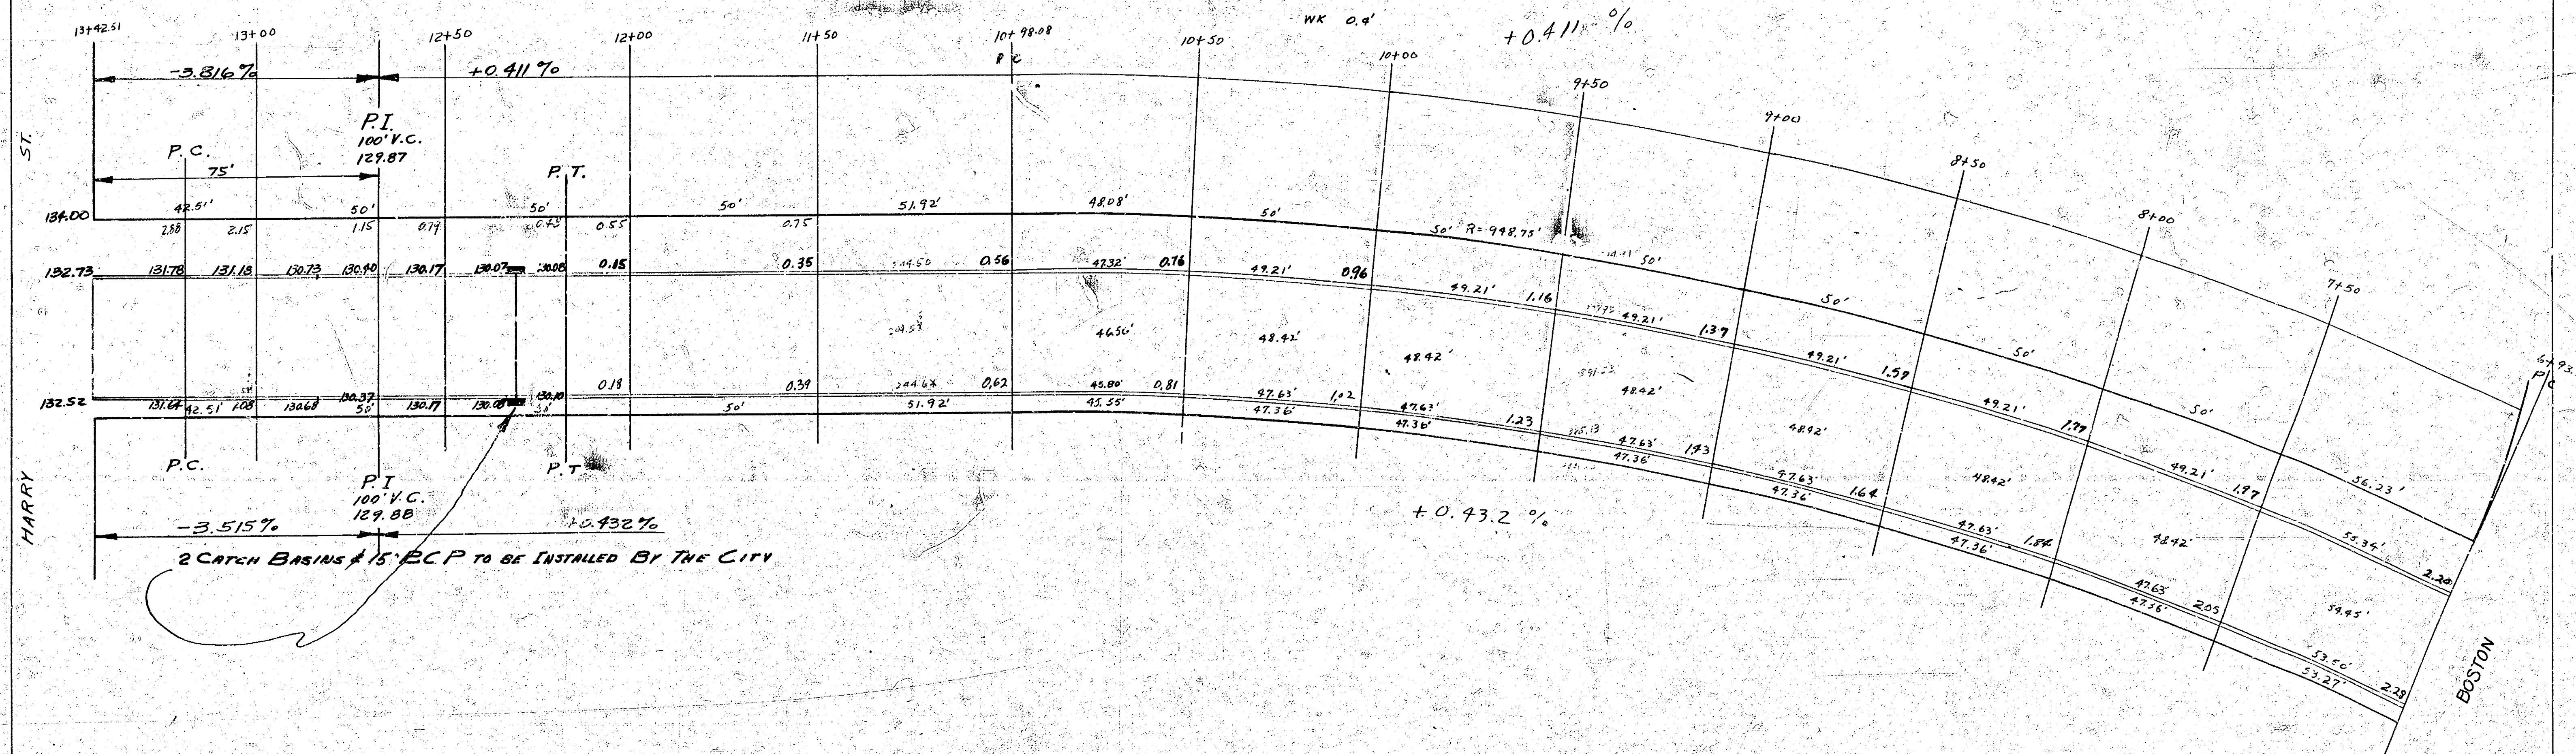

SHEET 1 OF 1 APPROVED
PLAN AND NOTES FEB. 2-1952
ENGINEER L.K. WHITE

1
2

SCALE 1" = 20'

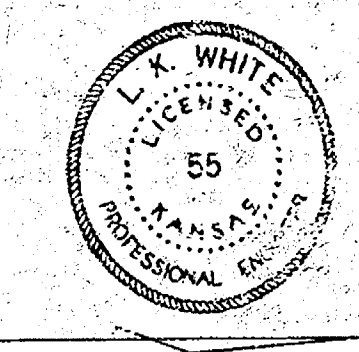

WEST FABRIQUE DRIVE
SL ZIMMERLY TO NL HARRY
30' CONC. & C.B.
CITY OF WICHITA, KANSAS
L.K. WHITE CITY ENGINEER
FEB. 1952 PROJ. NO. CH-270

