
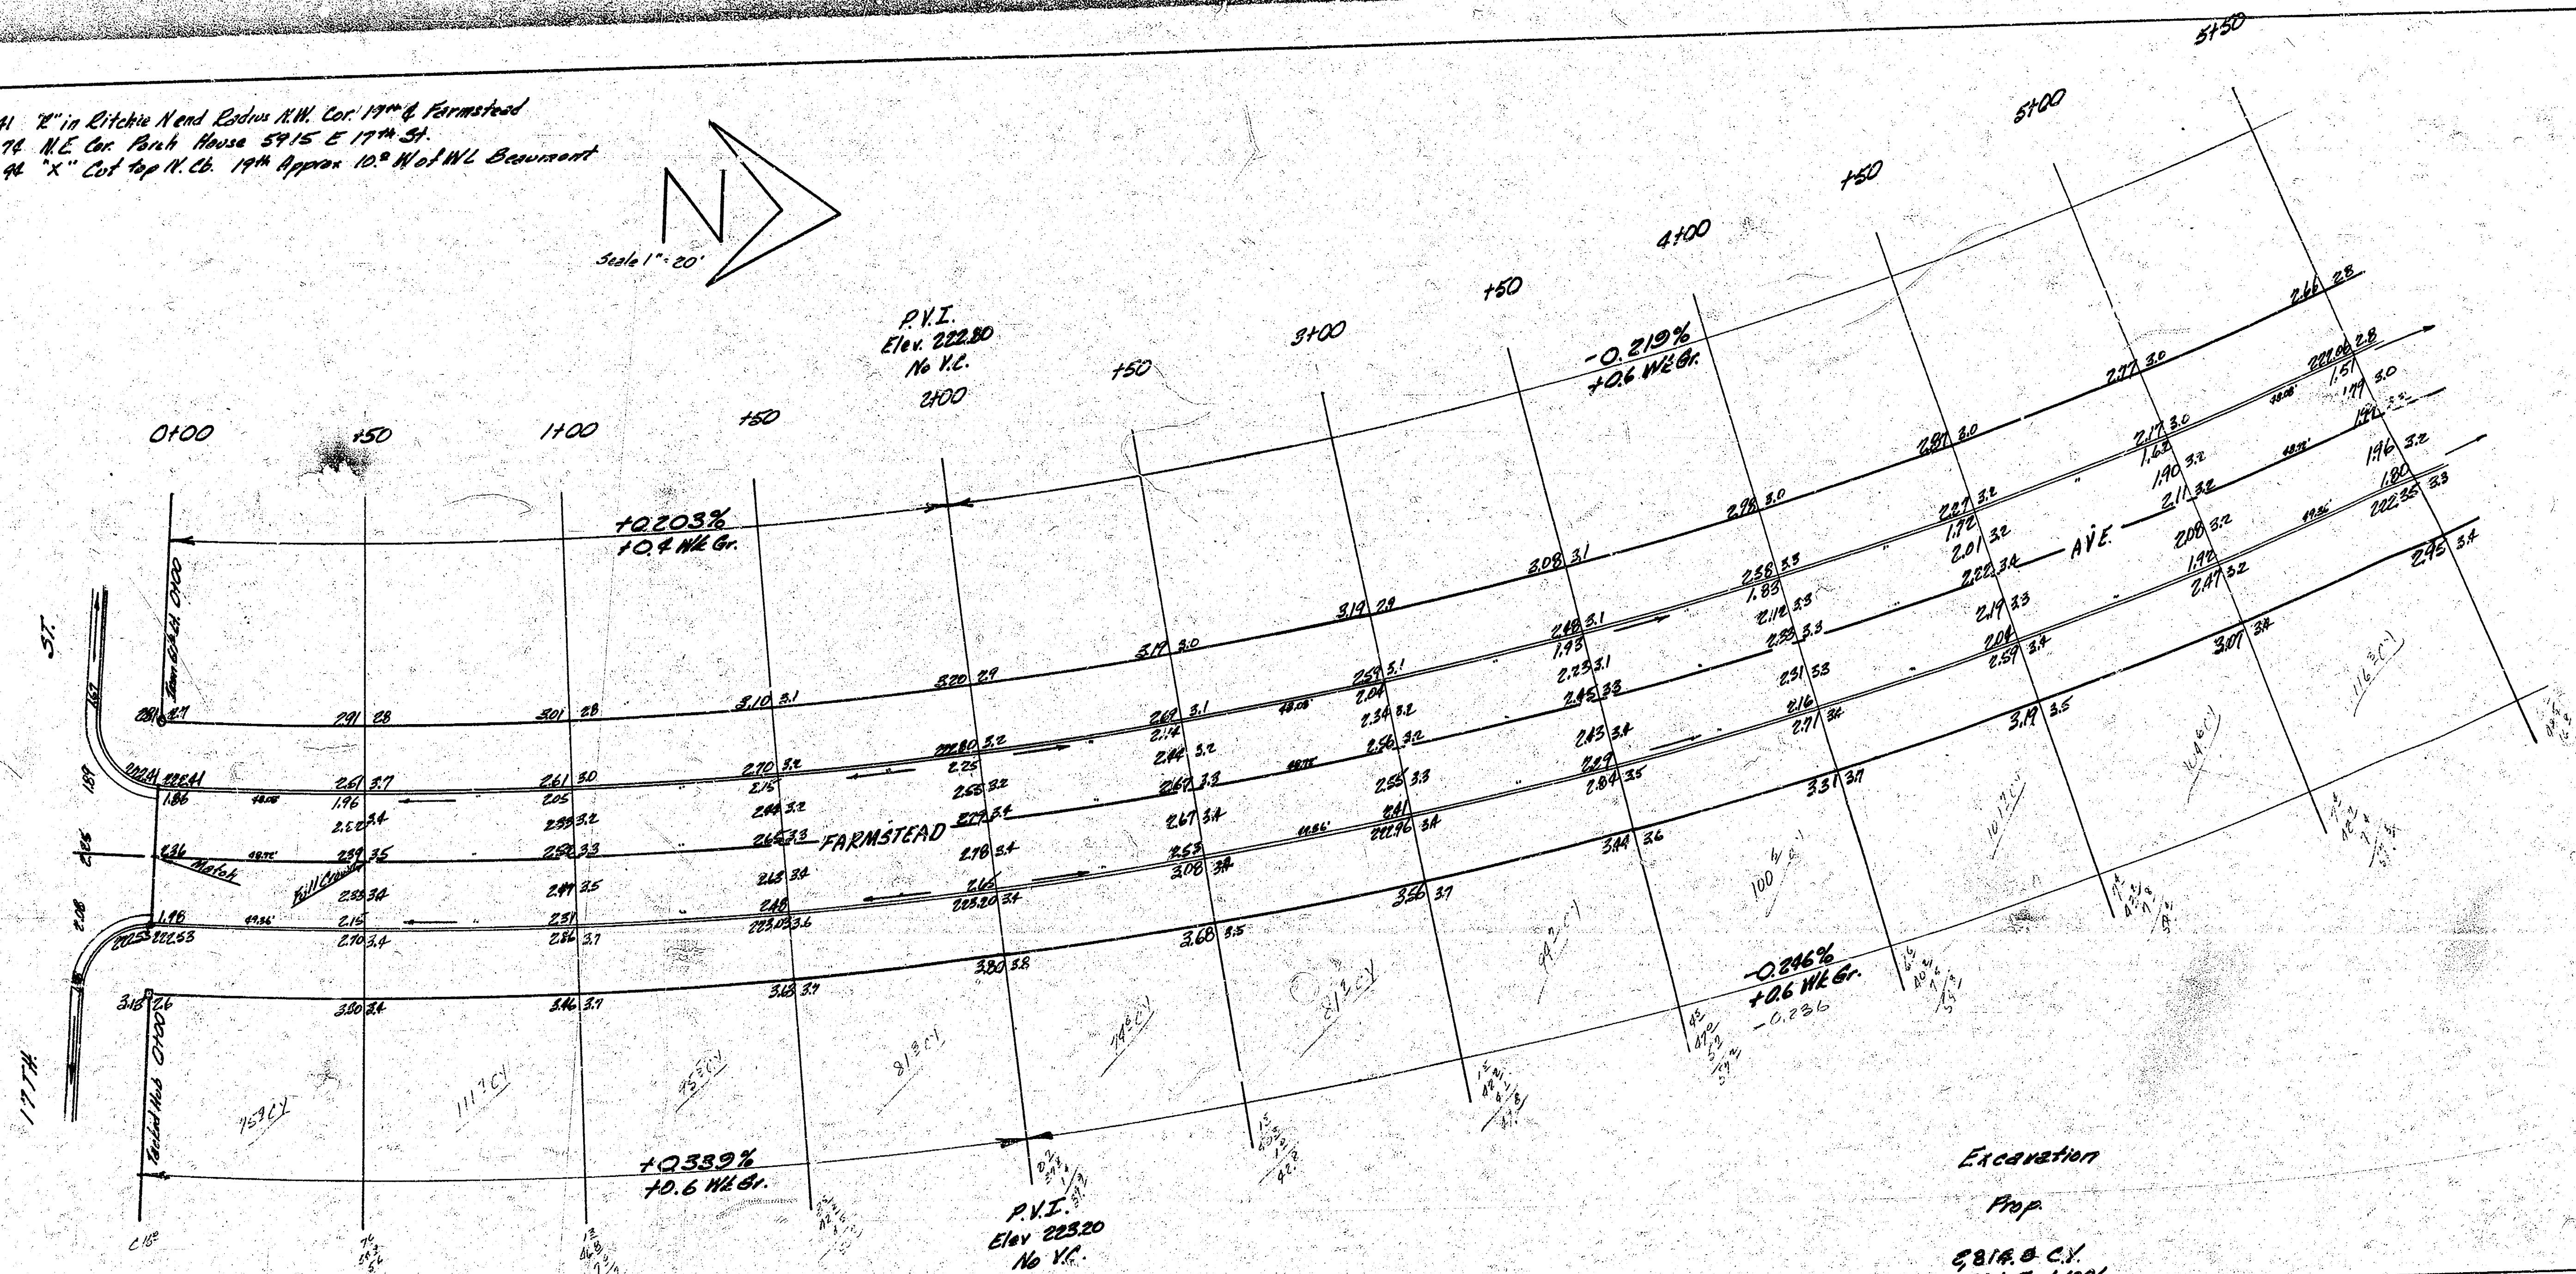


B.M. 222.41 "X" in Ditch N. end Edwin A.W. Cor. 19th & Farmstead  
 B.M. 221.74 N.E. Cor. Park House 59.15 E 17th St.  
 B.M. 214.44 "X" Cor. 17th St. 19th Approx. 10.0 N of NW Beaumont

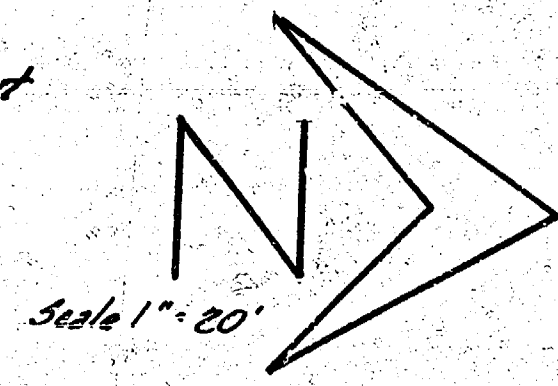

Curve Data on Sheet 3



Excavation  
 Prop.

5814.8 CY  
 581.5 F.I. 10%  
 5,006.4 CY Total


FARMSTEAD AVE  
 NL. 17TH TO SL. BEAUMONT

30' CONC. & CB

CITY OF WICHITA KANSAS  
 B.E. SMITH CITY ENGINEER  
 DATE MAR. 1966 PROJ. C15-63

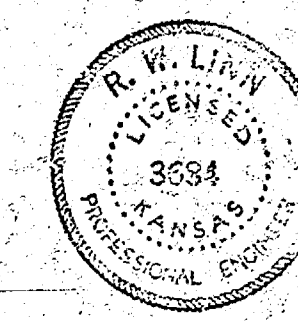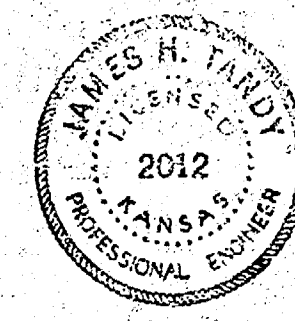

H-549  
 1-Wichita

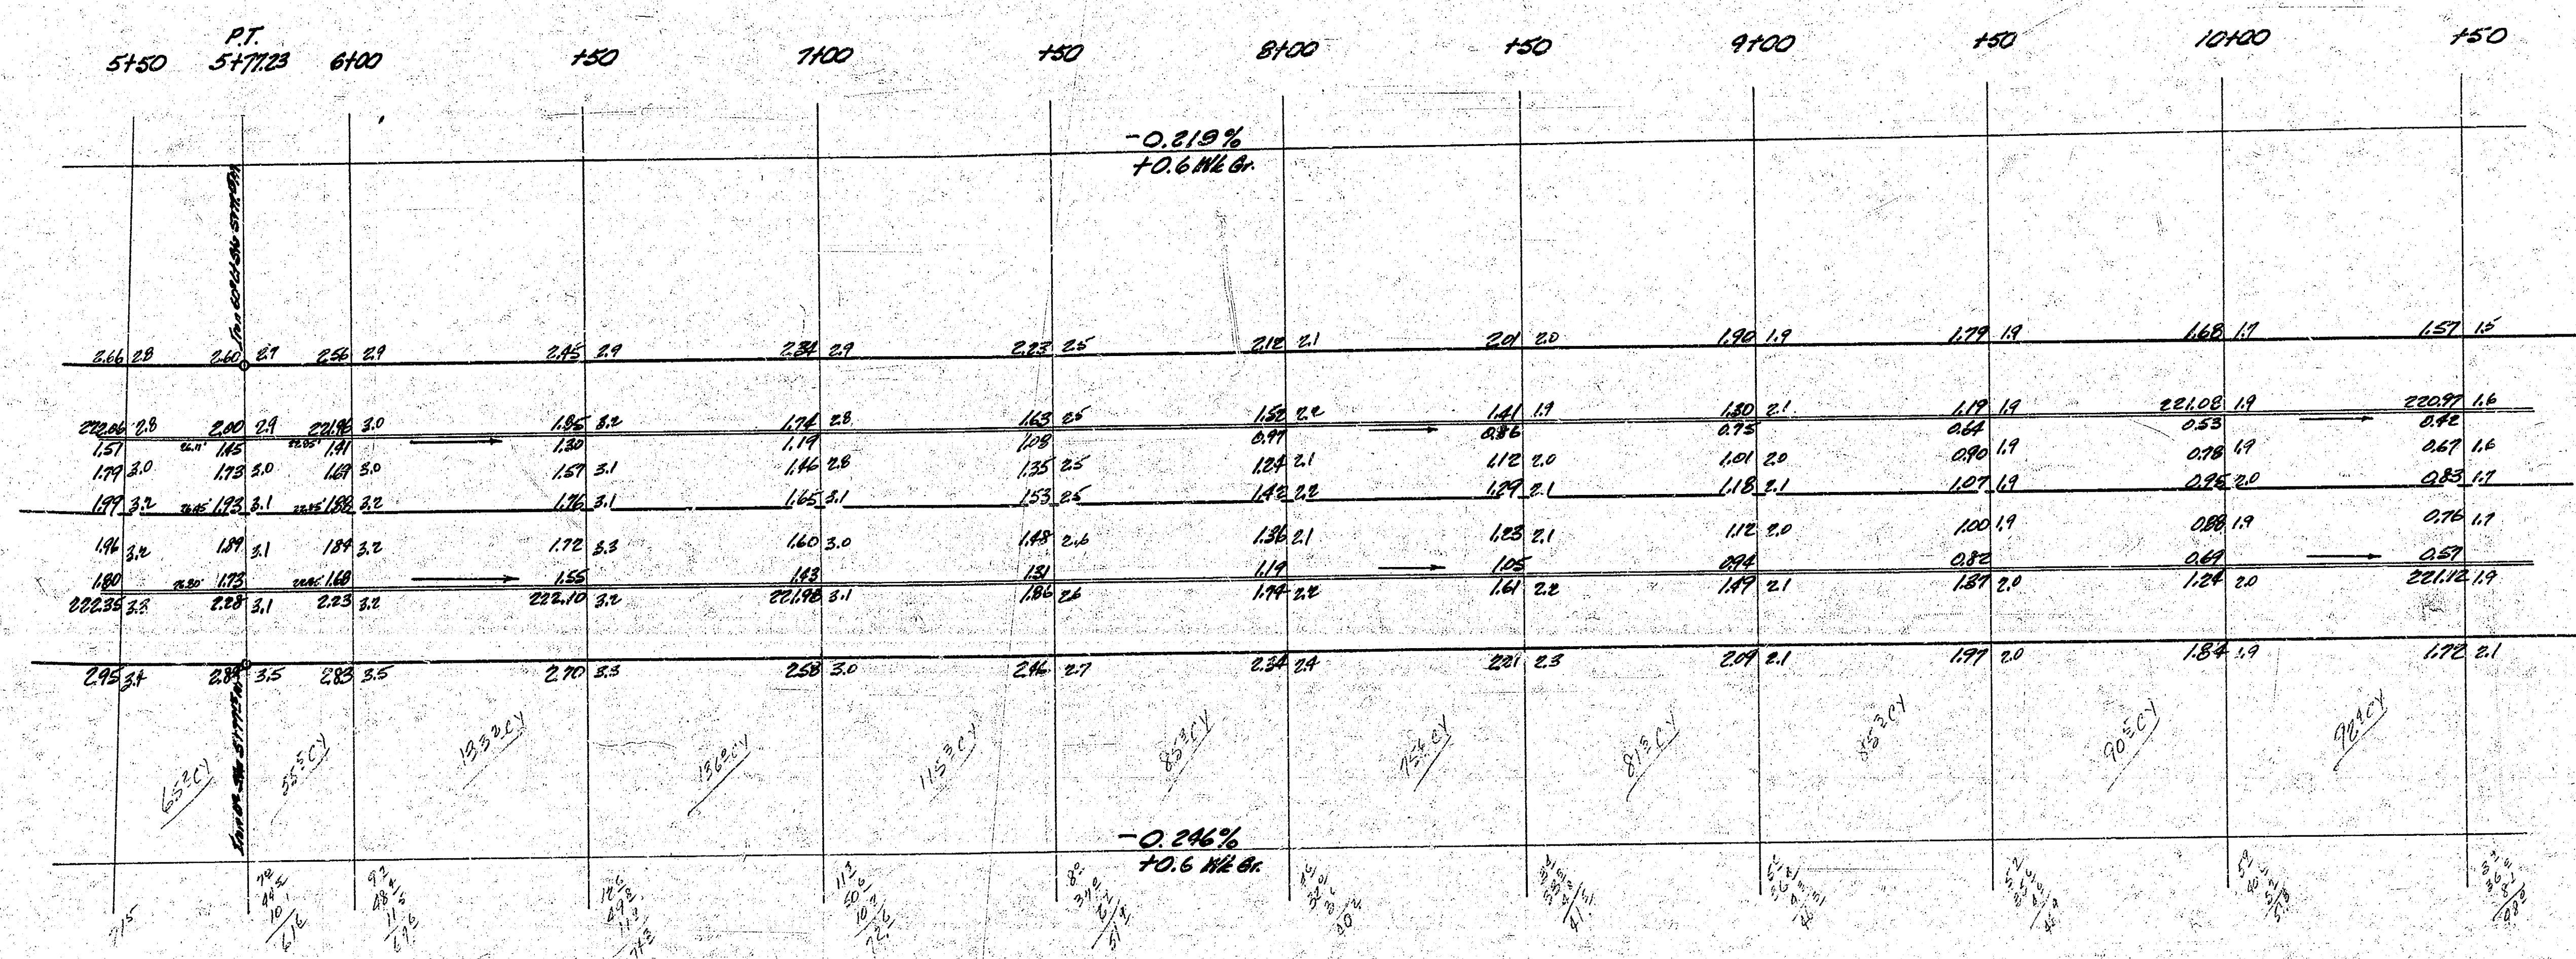

Farmstead Ave.  
C15-63  
11-5-63  
Wahl

