
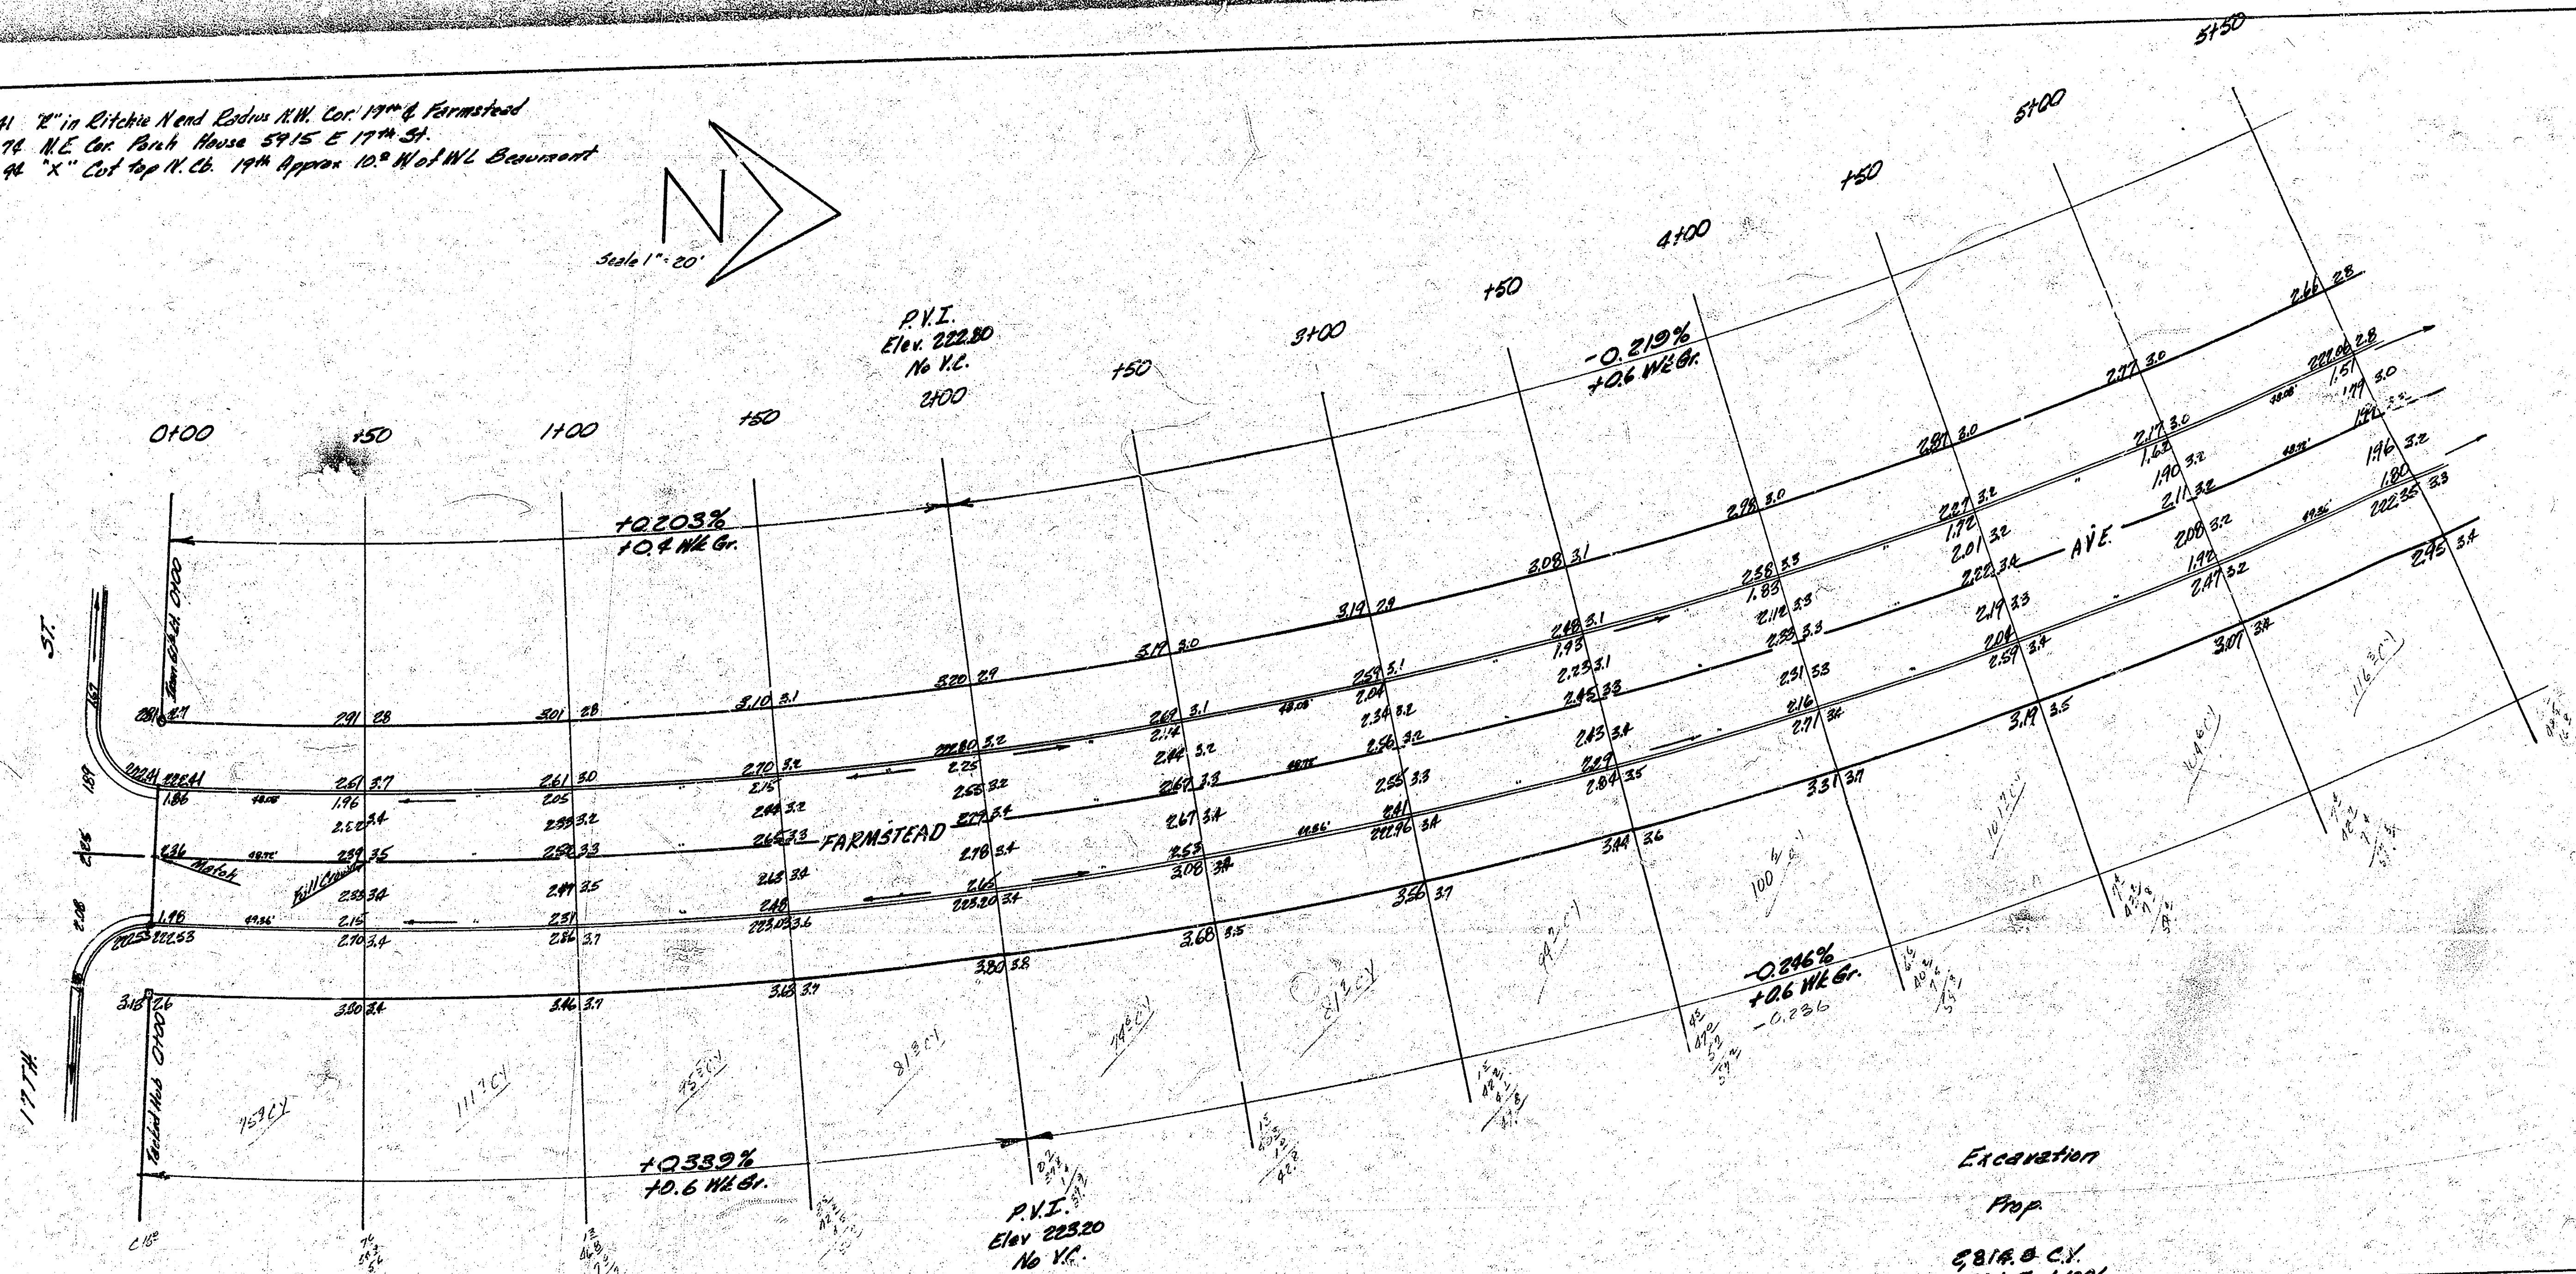


B.M. 222.41 "X" in Ditch at N. end of 17th & Farmstead
 B.M. 221.74 N.E. Cor. Park House 59'15" E 17th St.
 B.M. 214.44 "X" Cor. 17th & Ch. 19th Approx. 10' N of NW Beaumont

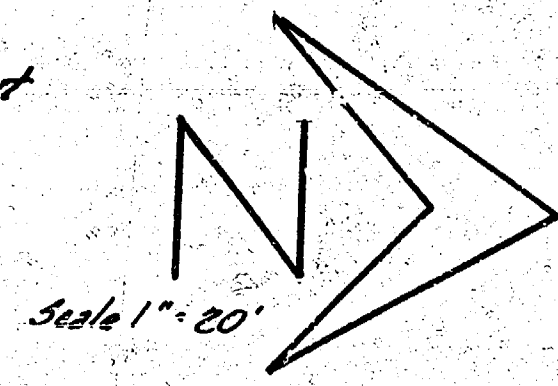

Curve Data on Sheet 3




Excavation
 Prop

5814.8 CY
 581.5 F.T. 10%
 5,006.4 CY Total


FARMSTEAD AVE
 NL 17TH TO SL BEAUMONT

30' CONC. & CB

CITY OF WICHITA KANSAS
 B.E. SMITH CITY ENGINEER
 DATE MAR 1966 PROJ C15-63

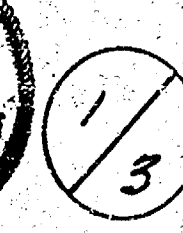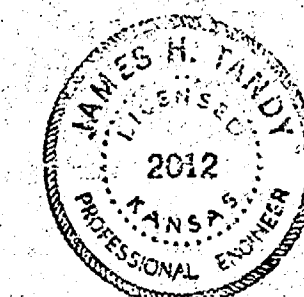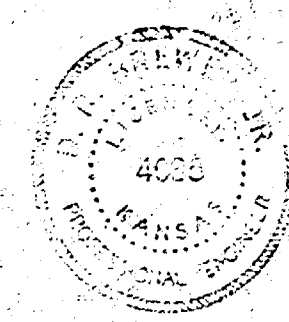

H-549
 1-Wich

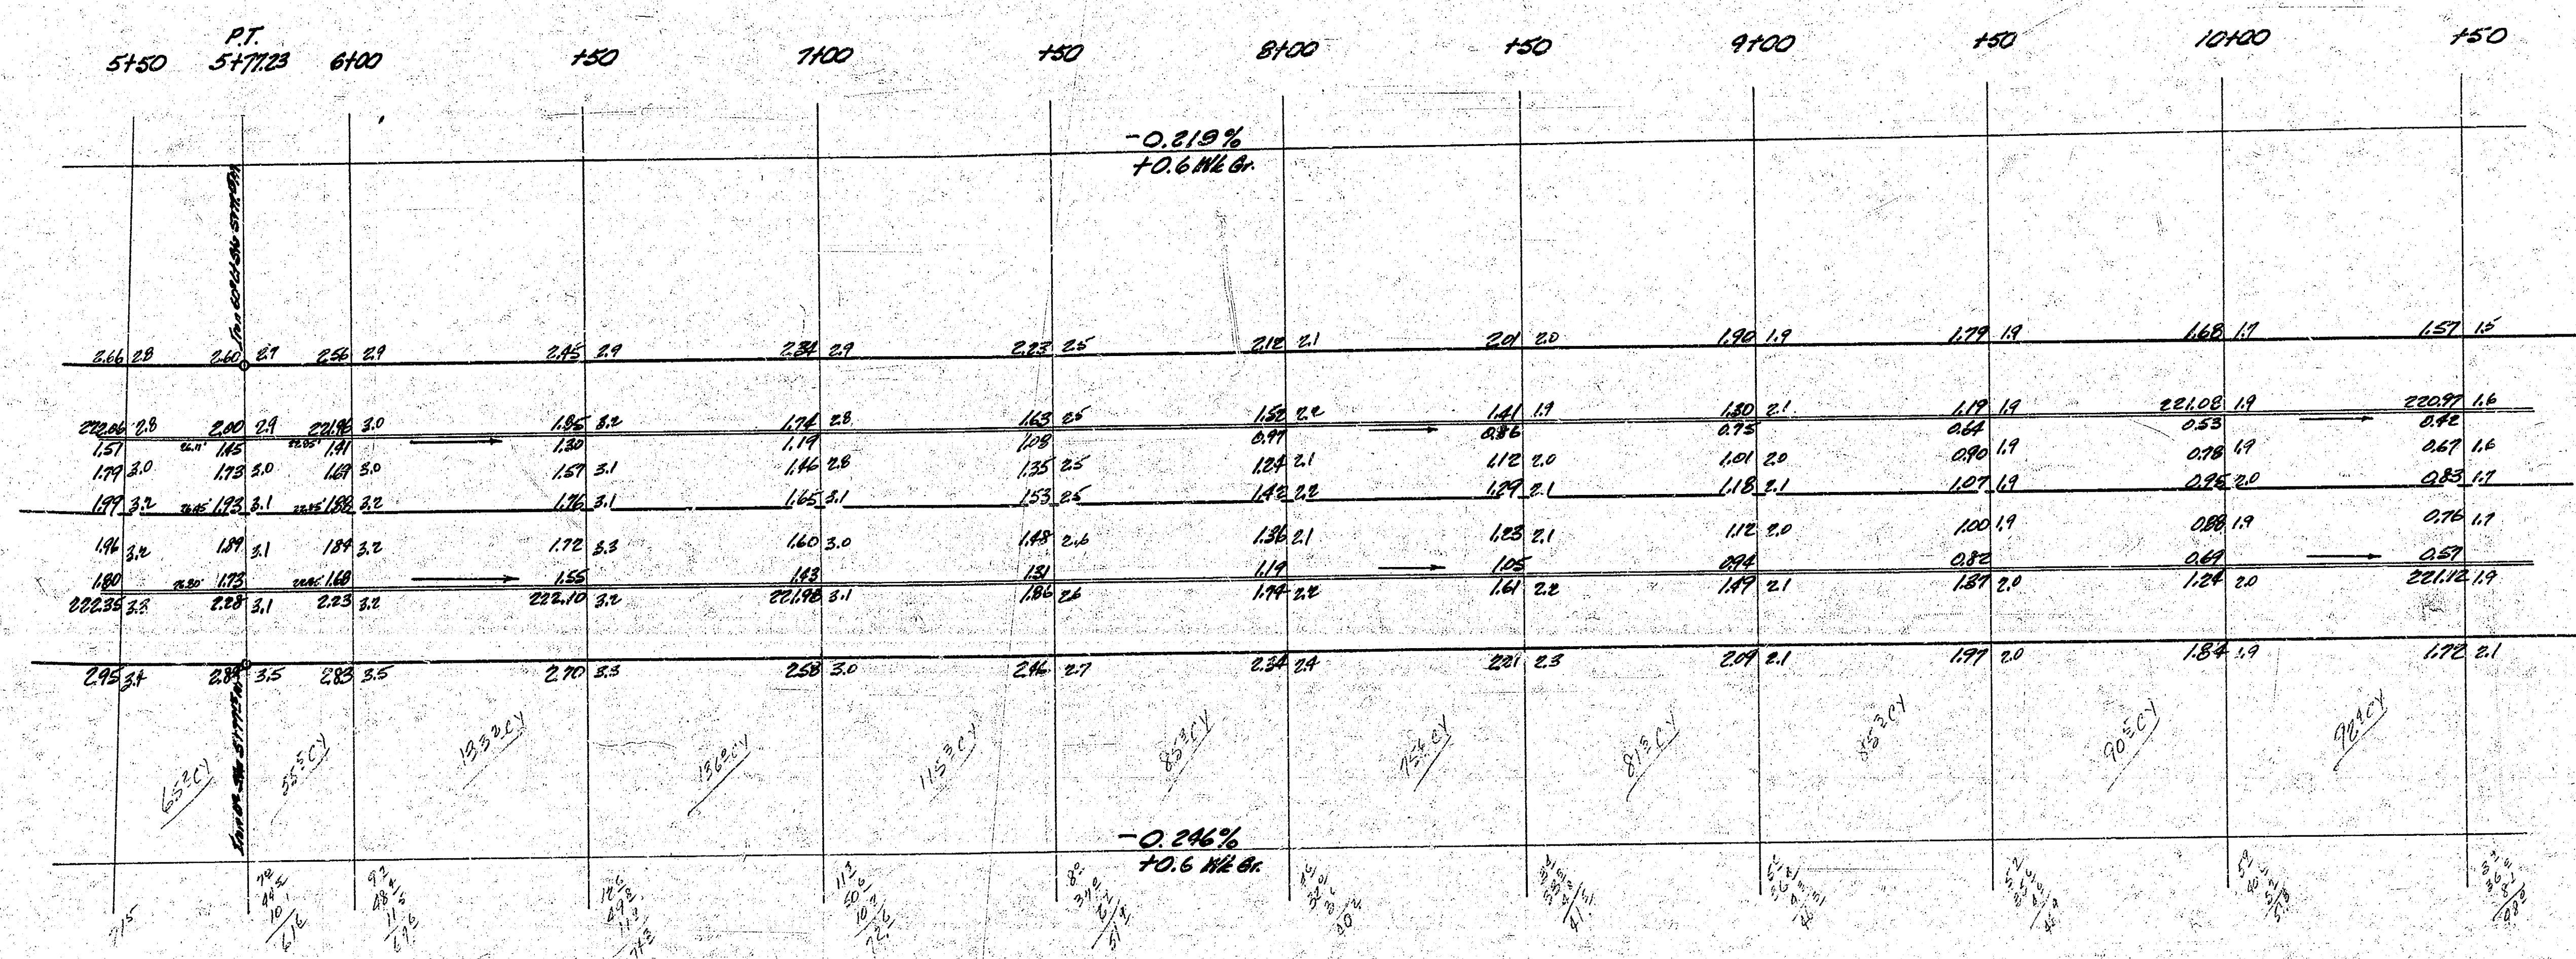

Farmstead Ave.
C15-63

11-Eng
1-Wahl

2/3

