

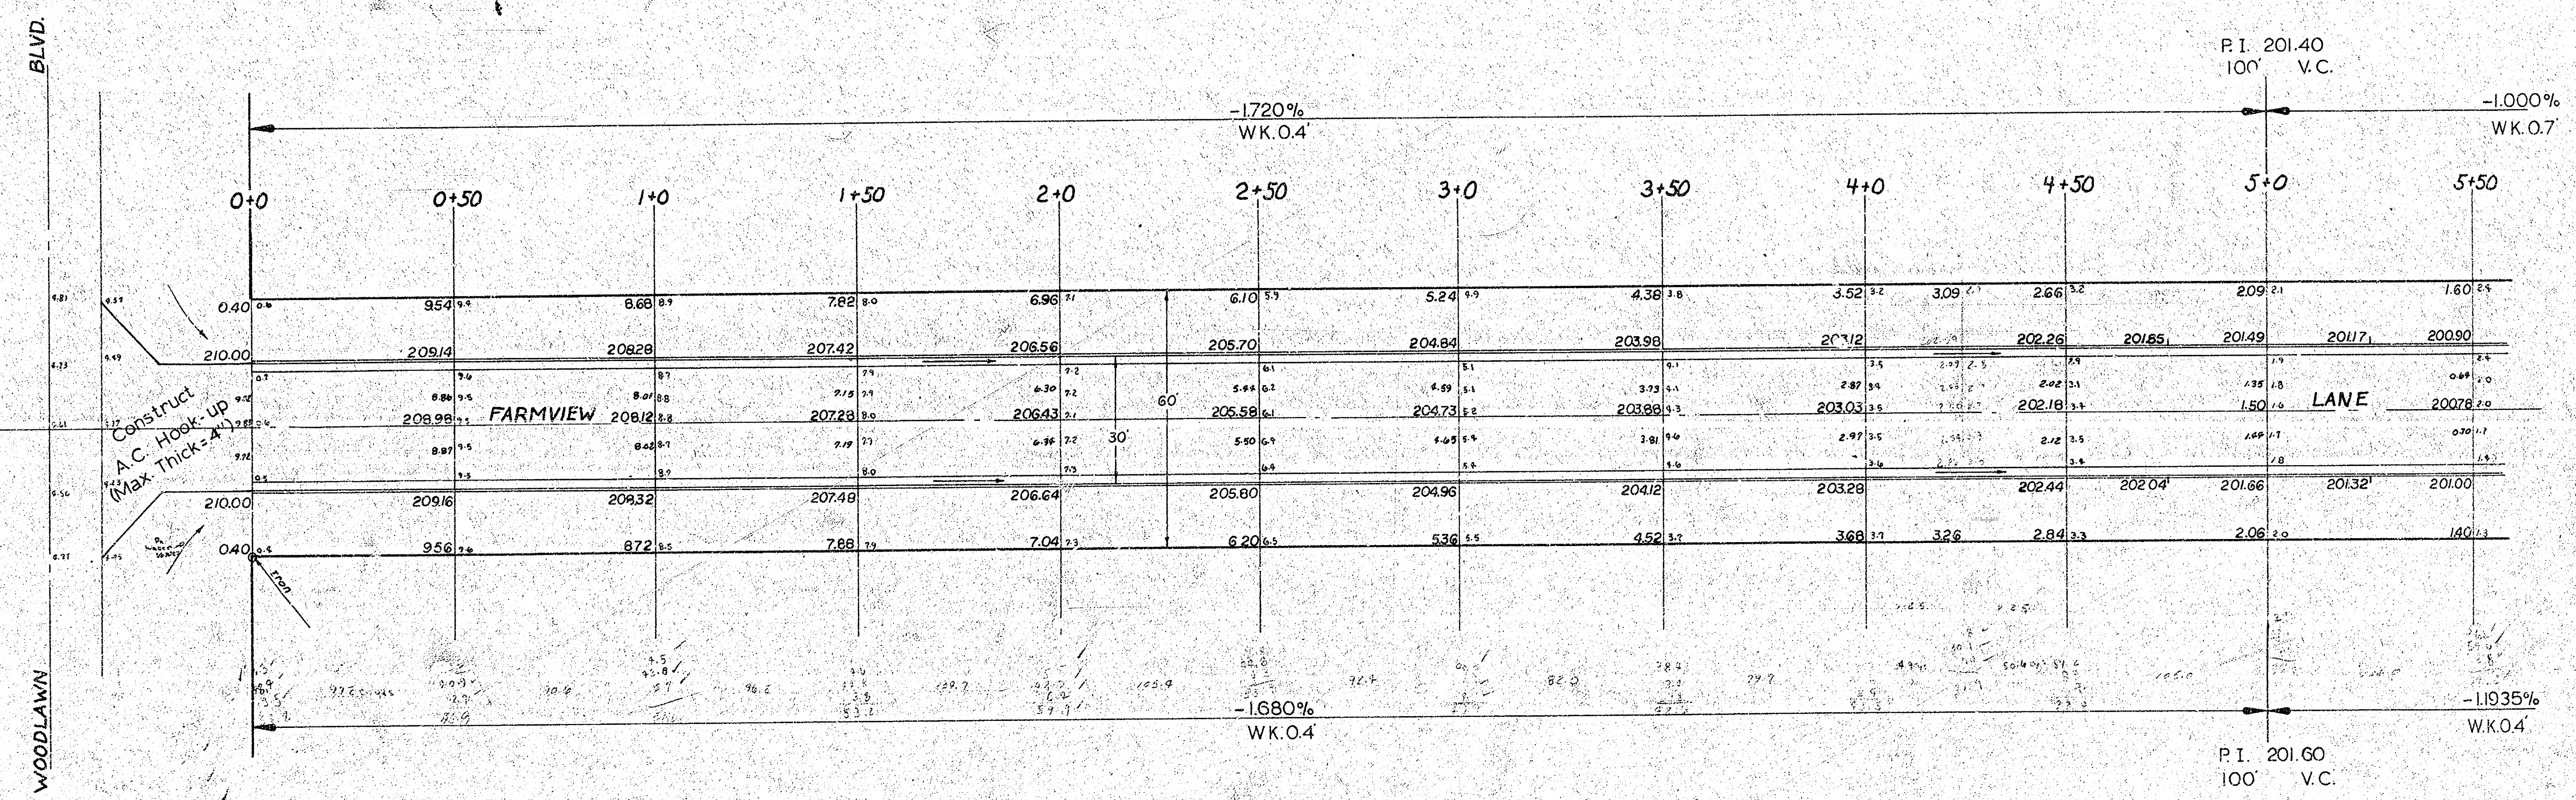



B.M. 211.86 Standard NE. Cor. Woodlawn & 17th
 B.M. 212.33 R.R. Spk. NE Side Bell pole on SE. Cor. Woodlawn & Farmview

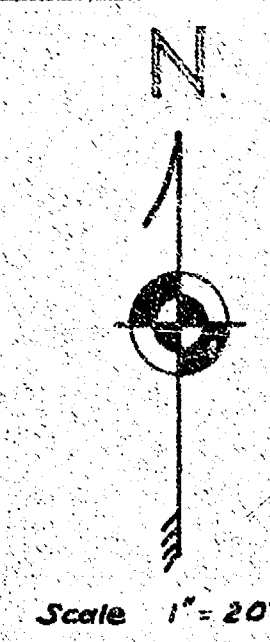

Construct
 A.C. Hook-up
 (Max. Thick-4")

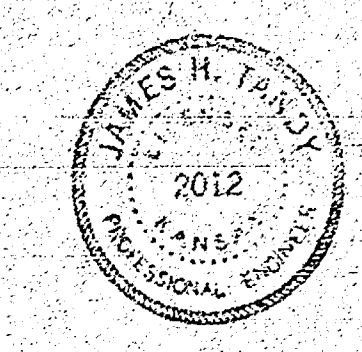



EARTHWORK	
CITY	PROP
215.5	2499.0
+10% 21.6	+10% 249.9
237.1 cu yds - exc	2748.9 cu yds - exc

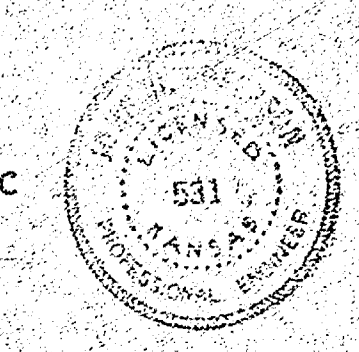


1/2

FARMVIEW LANE
 E.L. WOODLAWN To E.L. LOTS BLK. 1, McEWEN & CO.
 26-2-30 AC.
 CITY OF WICHITA, KANSAS
 B. E. SMITH CITY ENGINEER
 DATE: Oct. 1962 PROJ. C12-30

B.M. 211.66 Standard NE. Cor. Woodlawn & 17th
 B.M. 212.33 R.R. Spk. NE Side Bell pole on SE. Cor. Woodlawn & Farmview

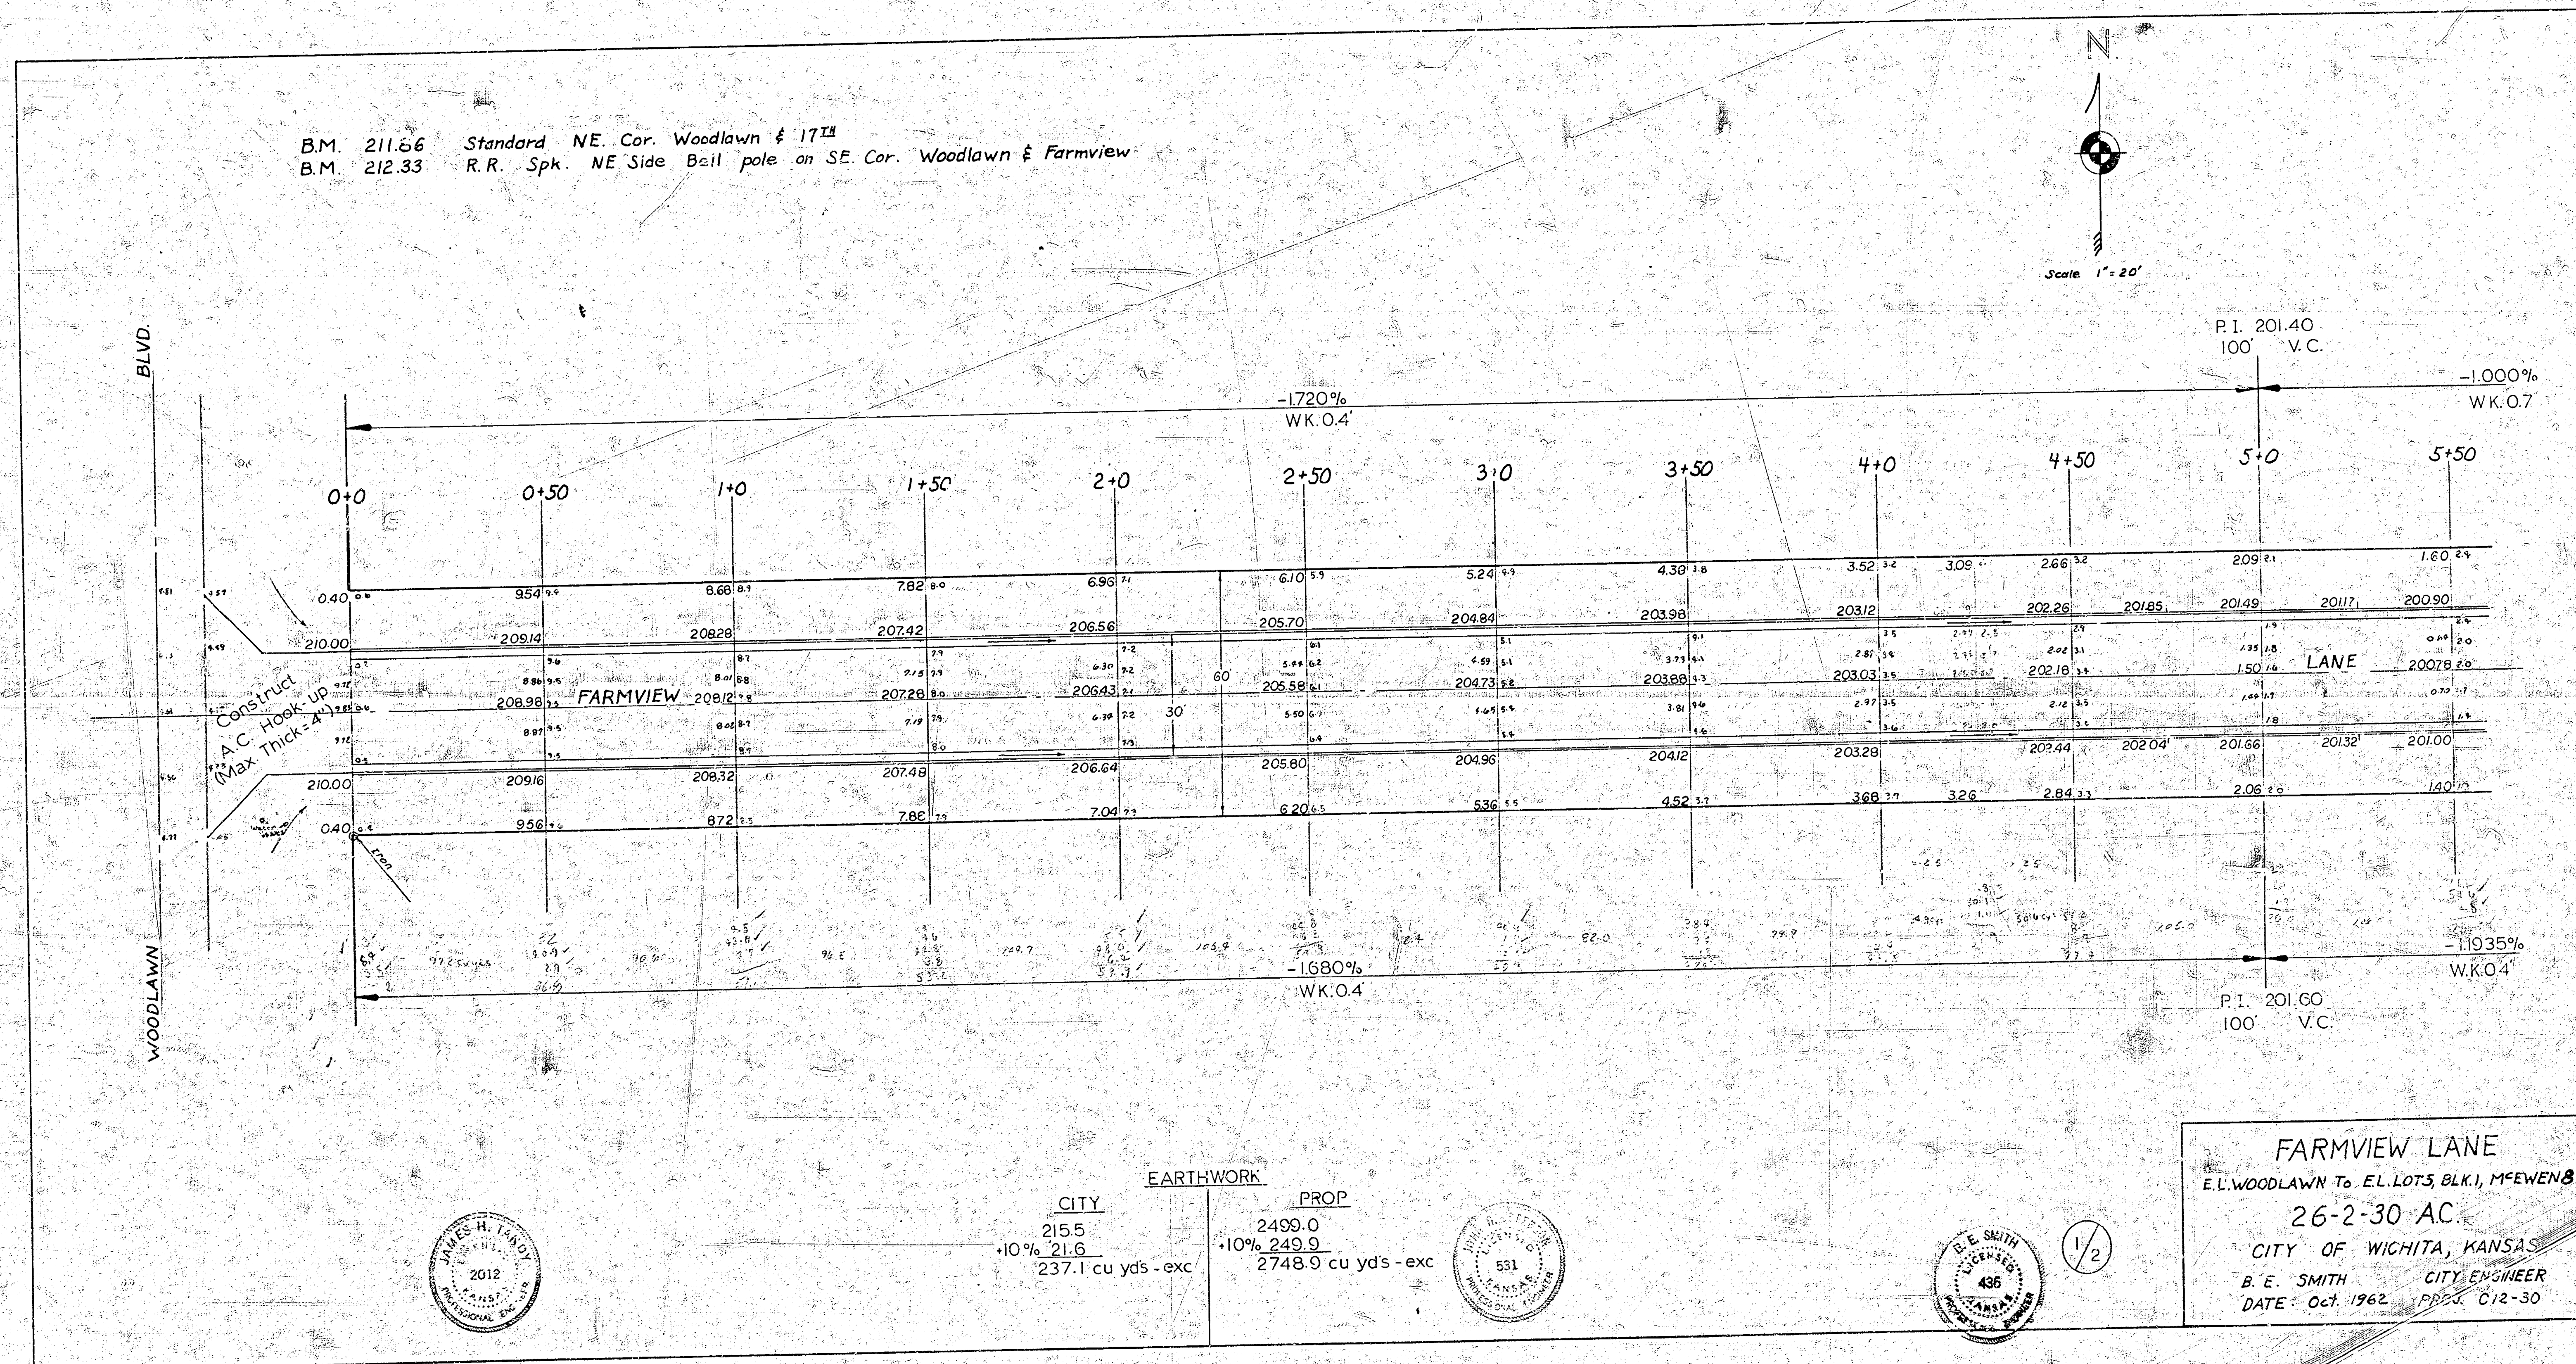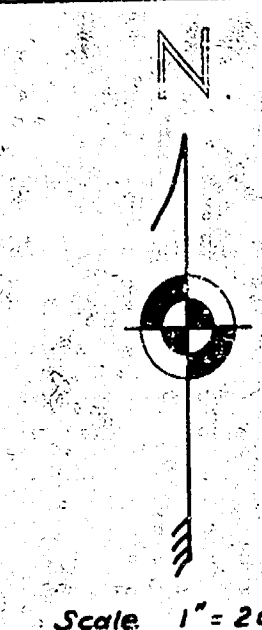


CITY	EARTHWORK	PROP
215.5		2499.0
+10% 21.6		+10% 249.9
237.1 cu yds - exc		2748.9 cu yds - exc

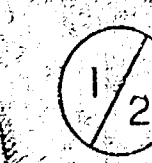

FARMVIEW LANE
 E.L. WOODLAWN TO E.L. LOTS, BLK. 1, McEWEN 3rd
 26-2-30 AC.
 CITY OF WICHITA, KANSAS
 B. E. SMITH CITY ENGINEER
 DATE: Oct. 1962 PROJ. C12-30

Survey Data
Run
LDC
Checked

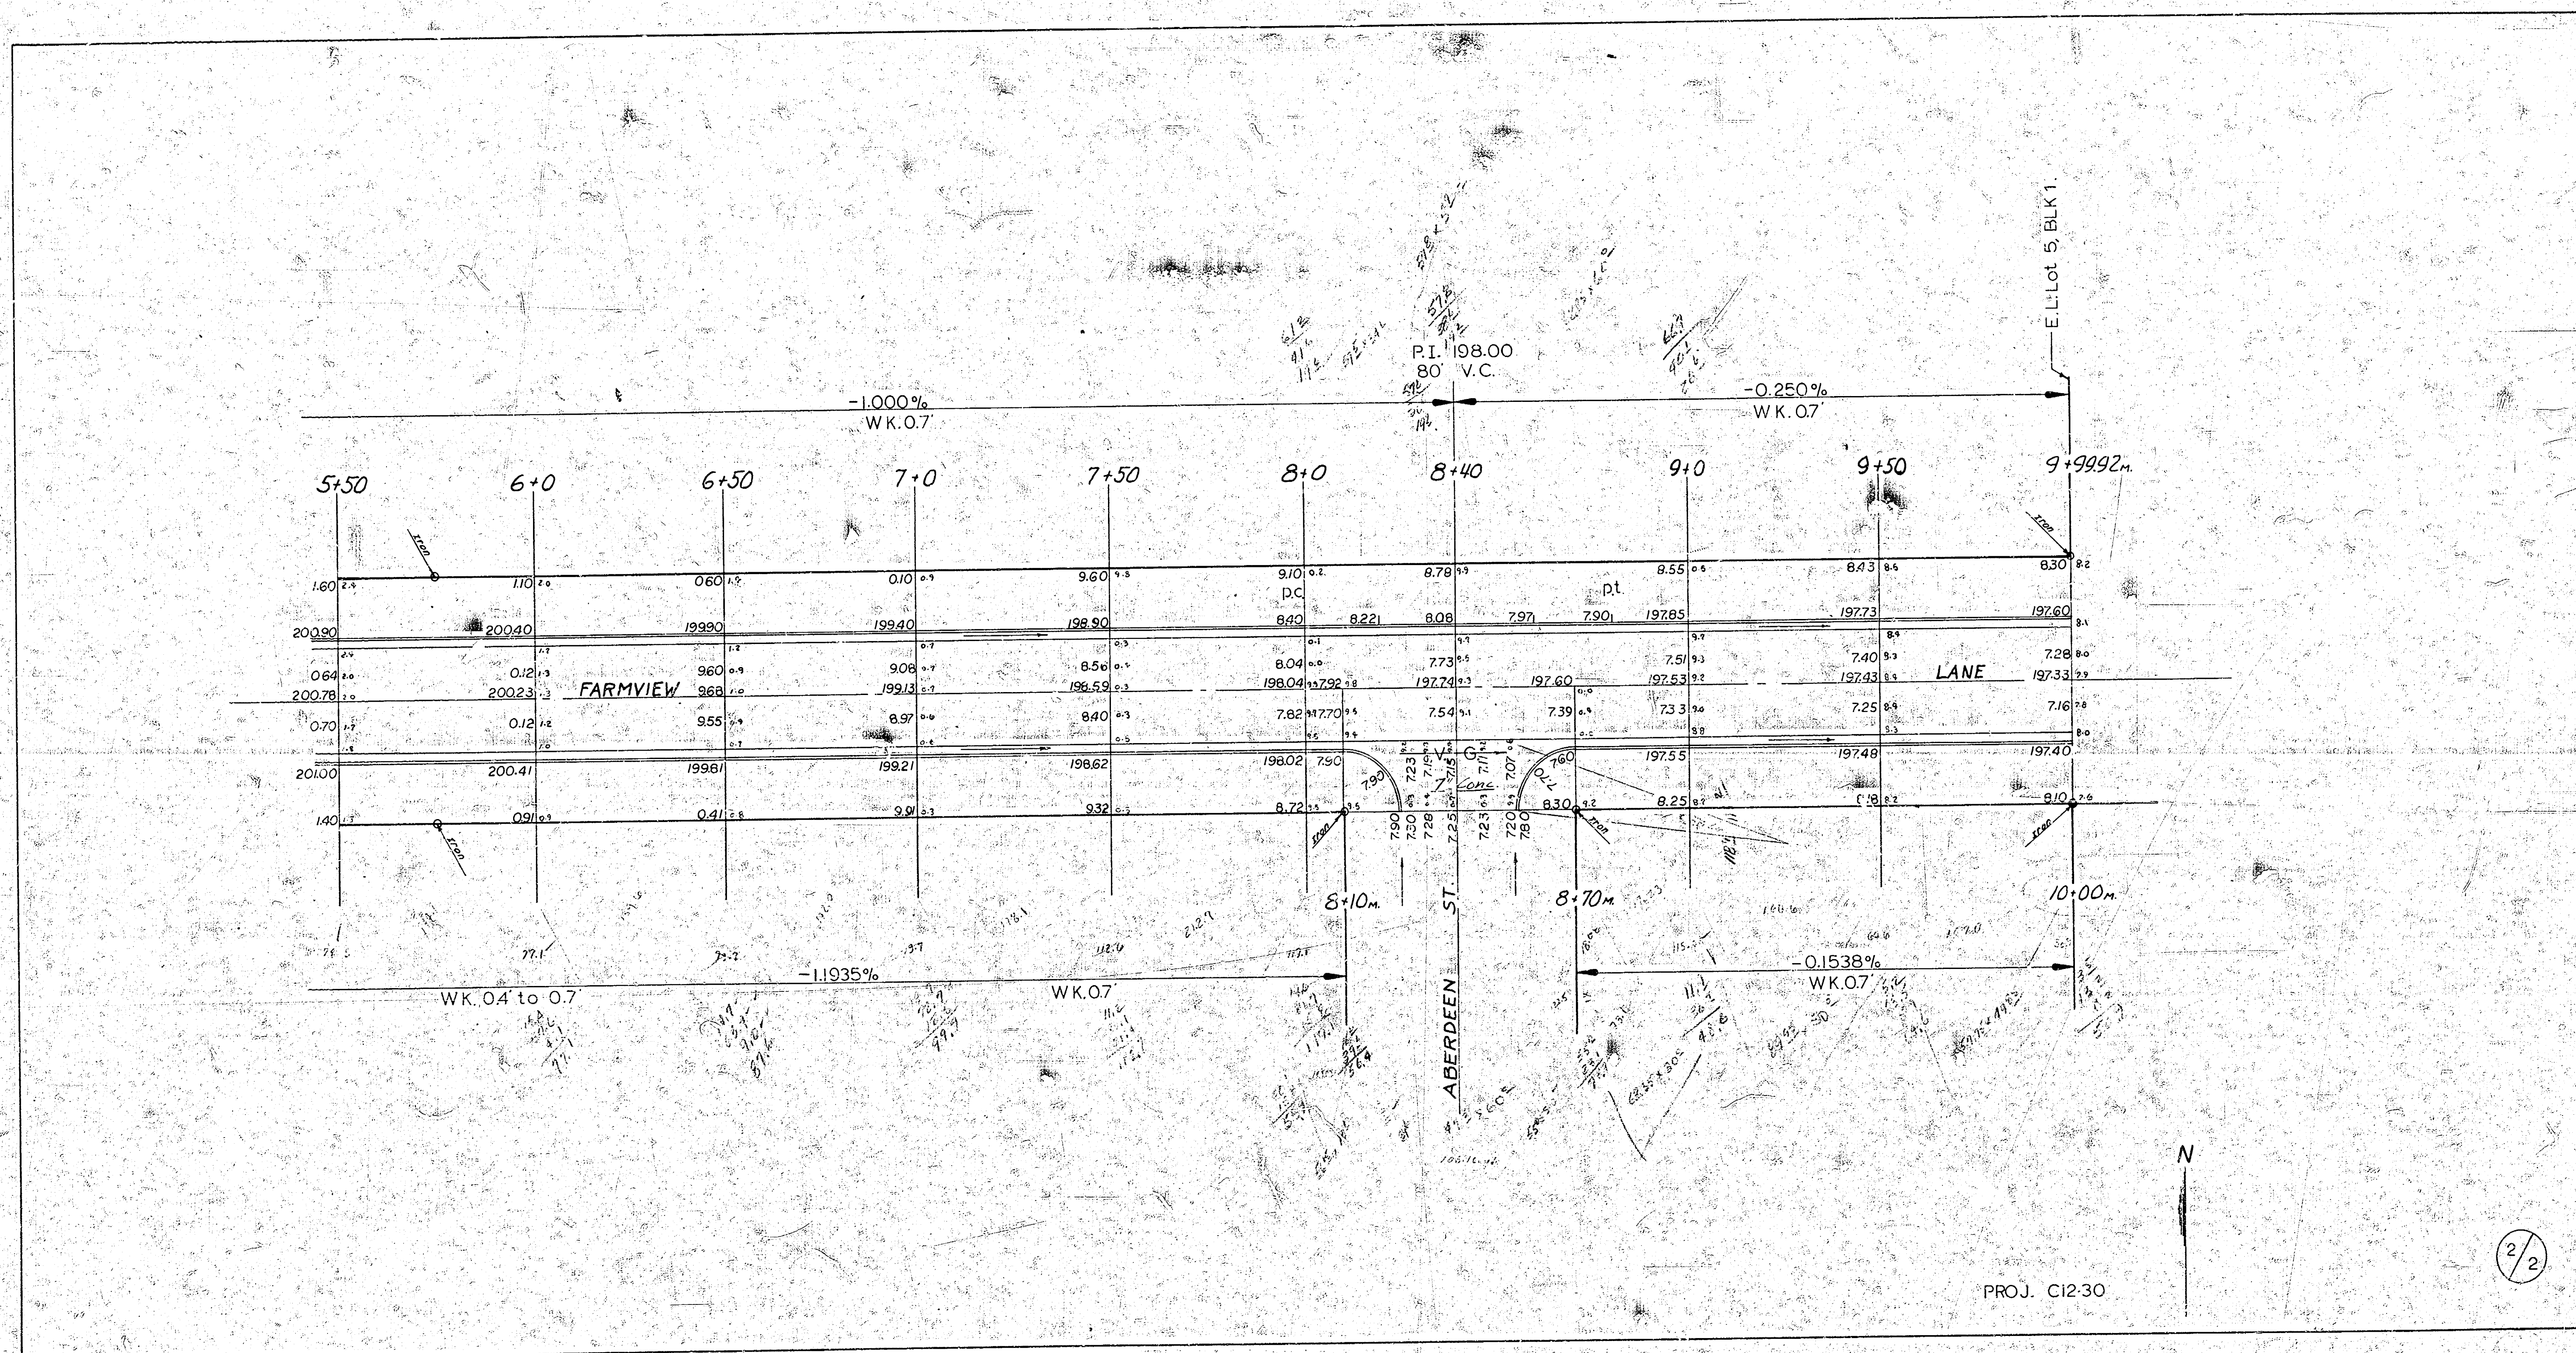

PROJ. C12-30

2/2