


B.M. 125.76 S.W. Corner Concrete
Porch House No. 802 Florence





Scale: 1" = 20'

Survey LJC
Checked LJC
Date 3/1/25

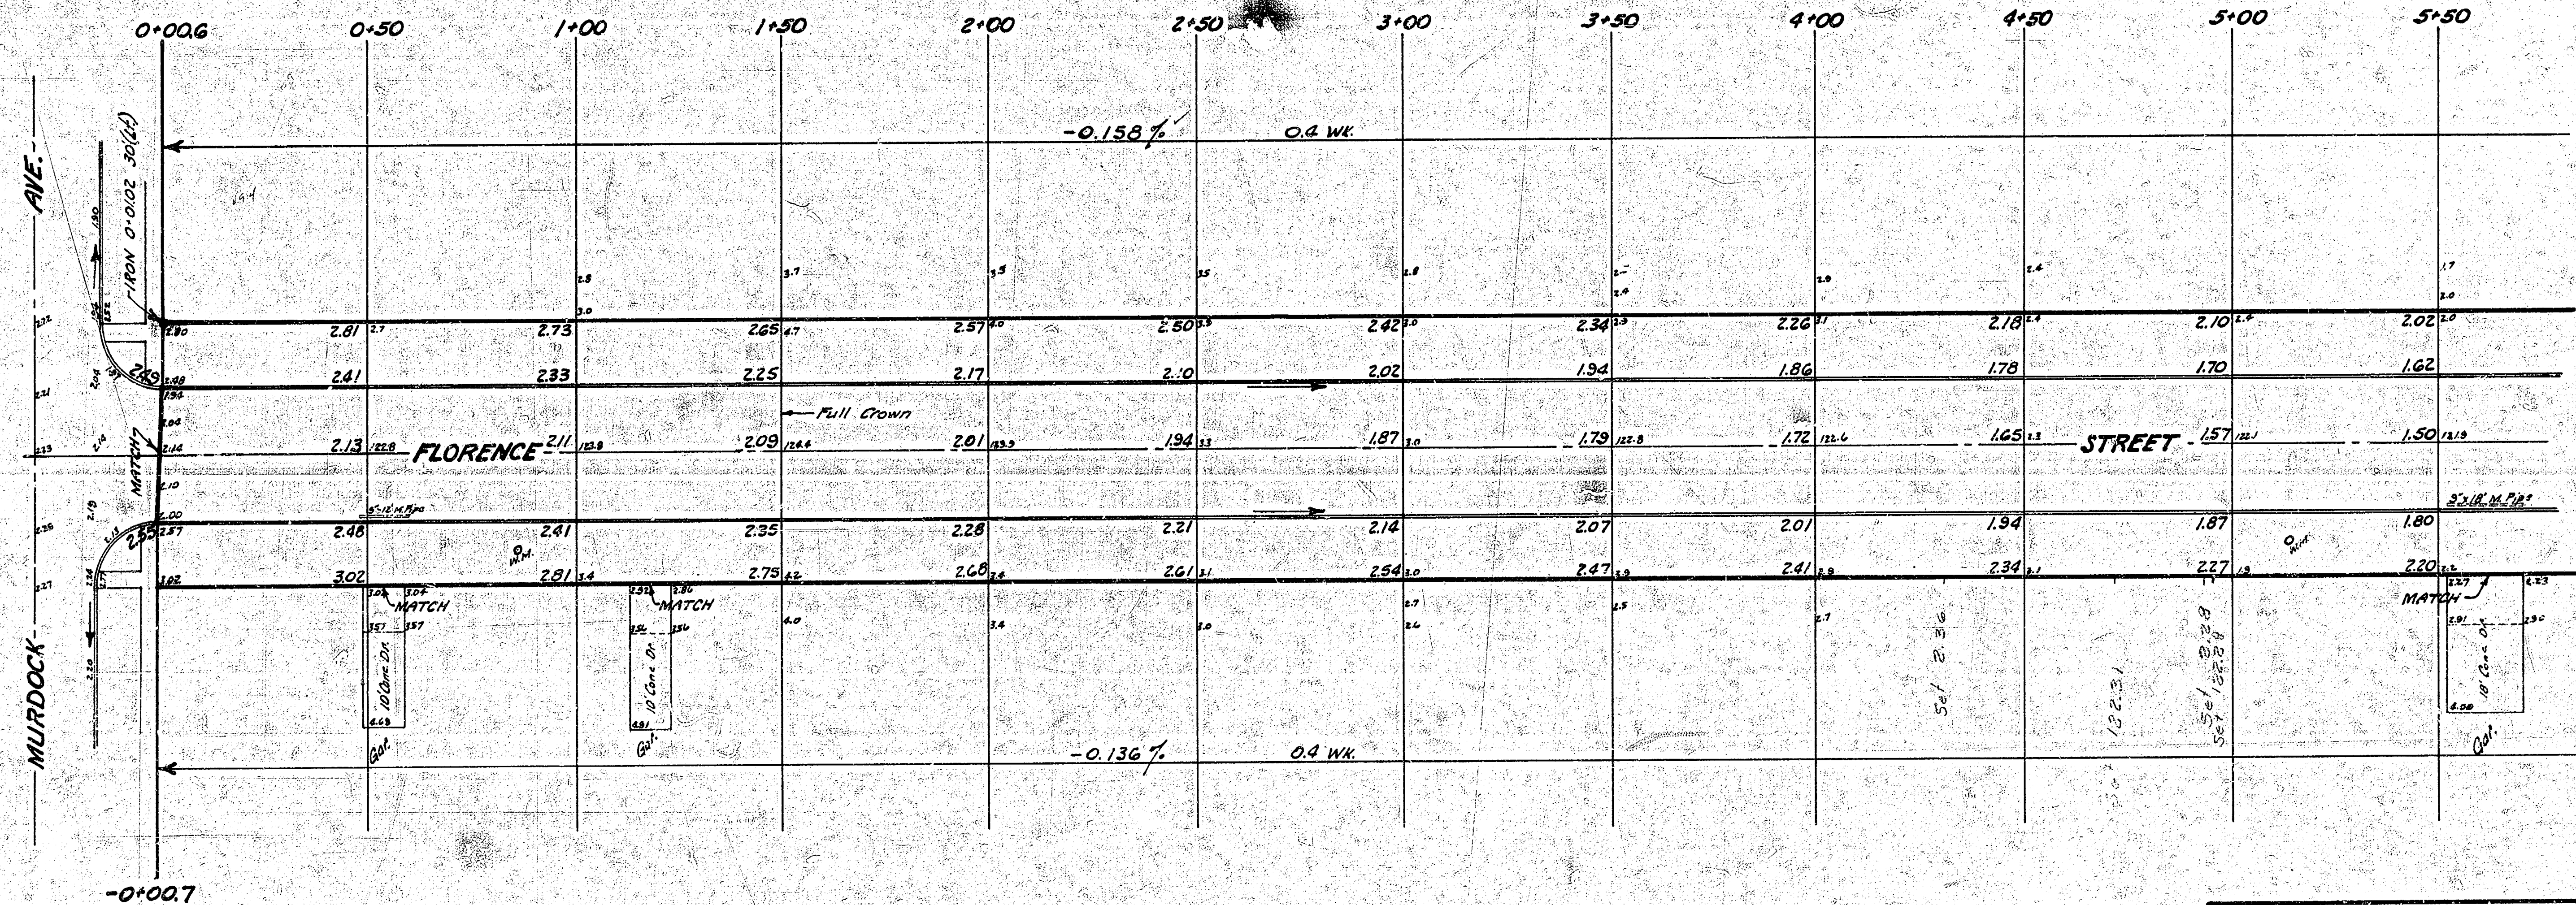

EXCAVATION


1430 Cu Yds.
+10% 143
Total 1573 Cu Yds.

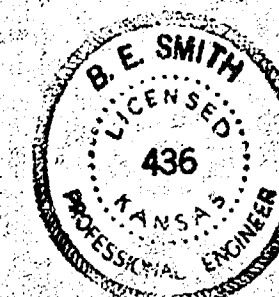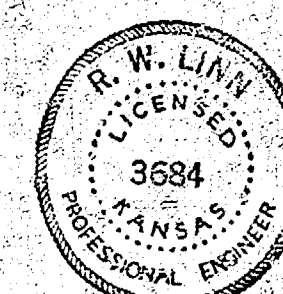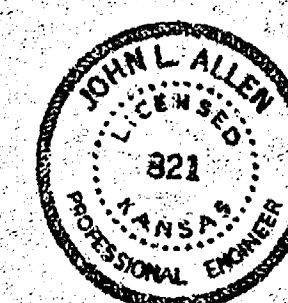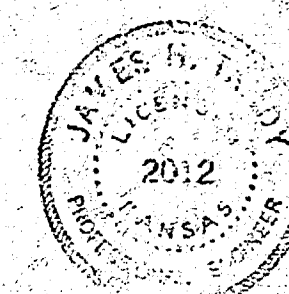

1/3

FLORENCE STREET
FROM N.L. MURDOCK AVE. TO
S.L. LOT 5, BLK. 2, GALYARD'S 1ST ADDN.
30' CONC. & INT. CURB
B.E. SMITH CITY ENGINEER
CITY OF WICHITA, KANSAS
Date MAR 1966
Project No. C14-1

B.M. 122.32 "G" in Globe 25' N. of S.L. 9th Street on E. Curb of Florence.

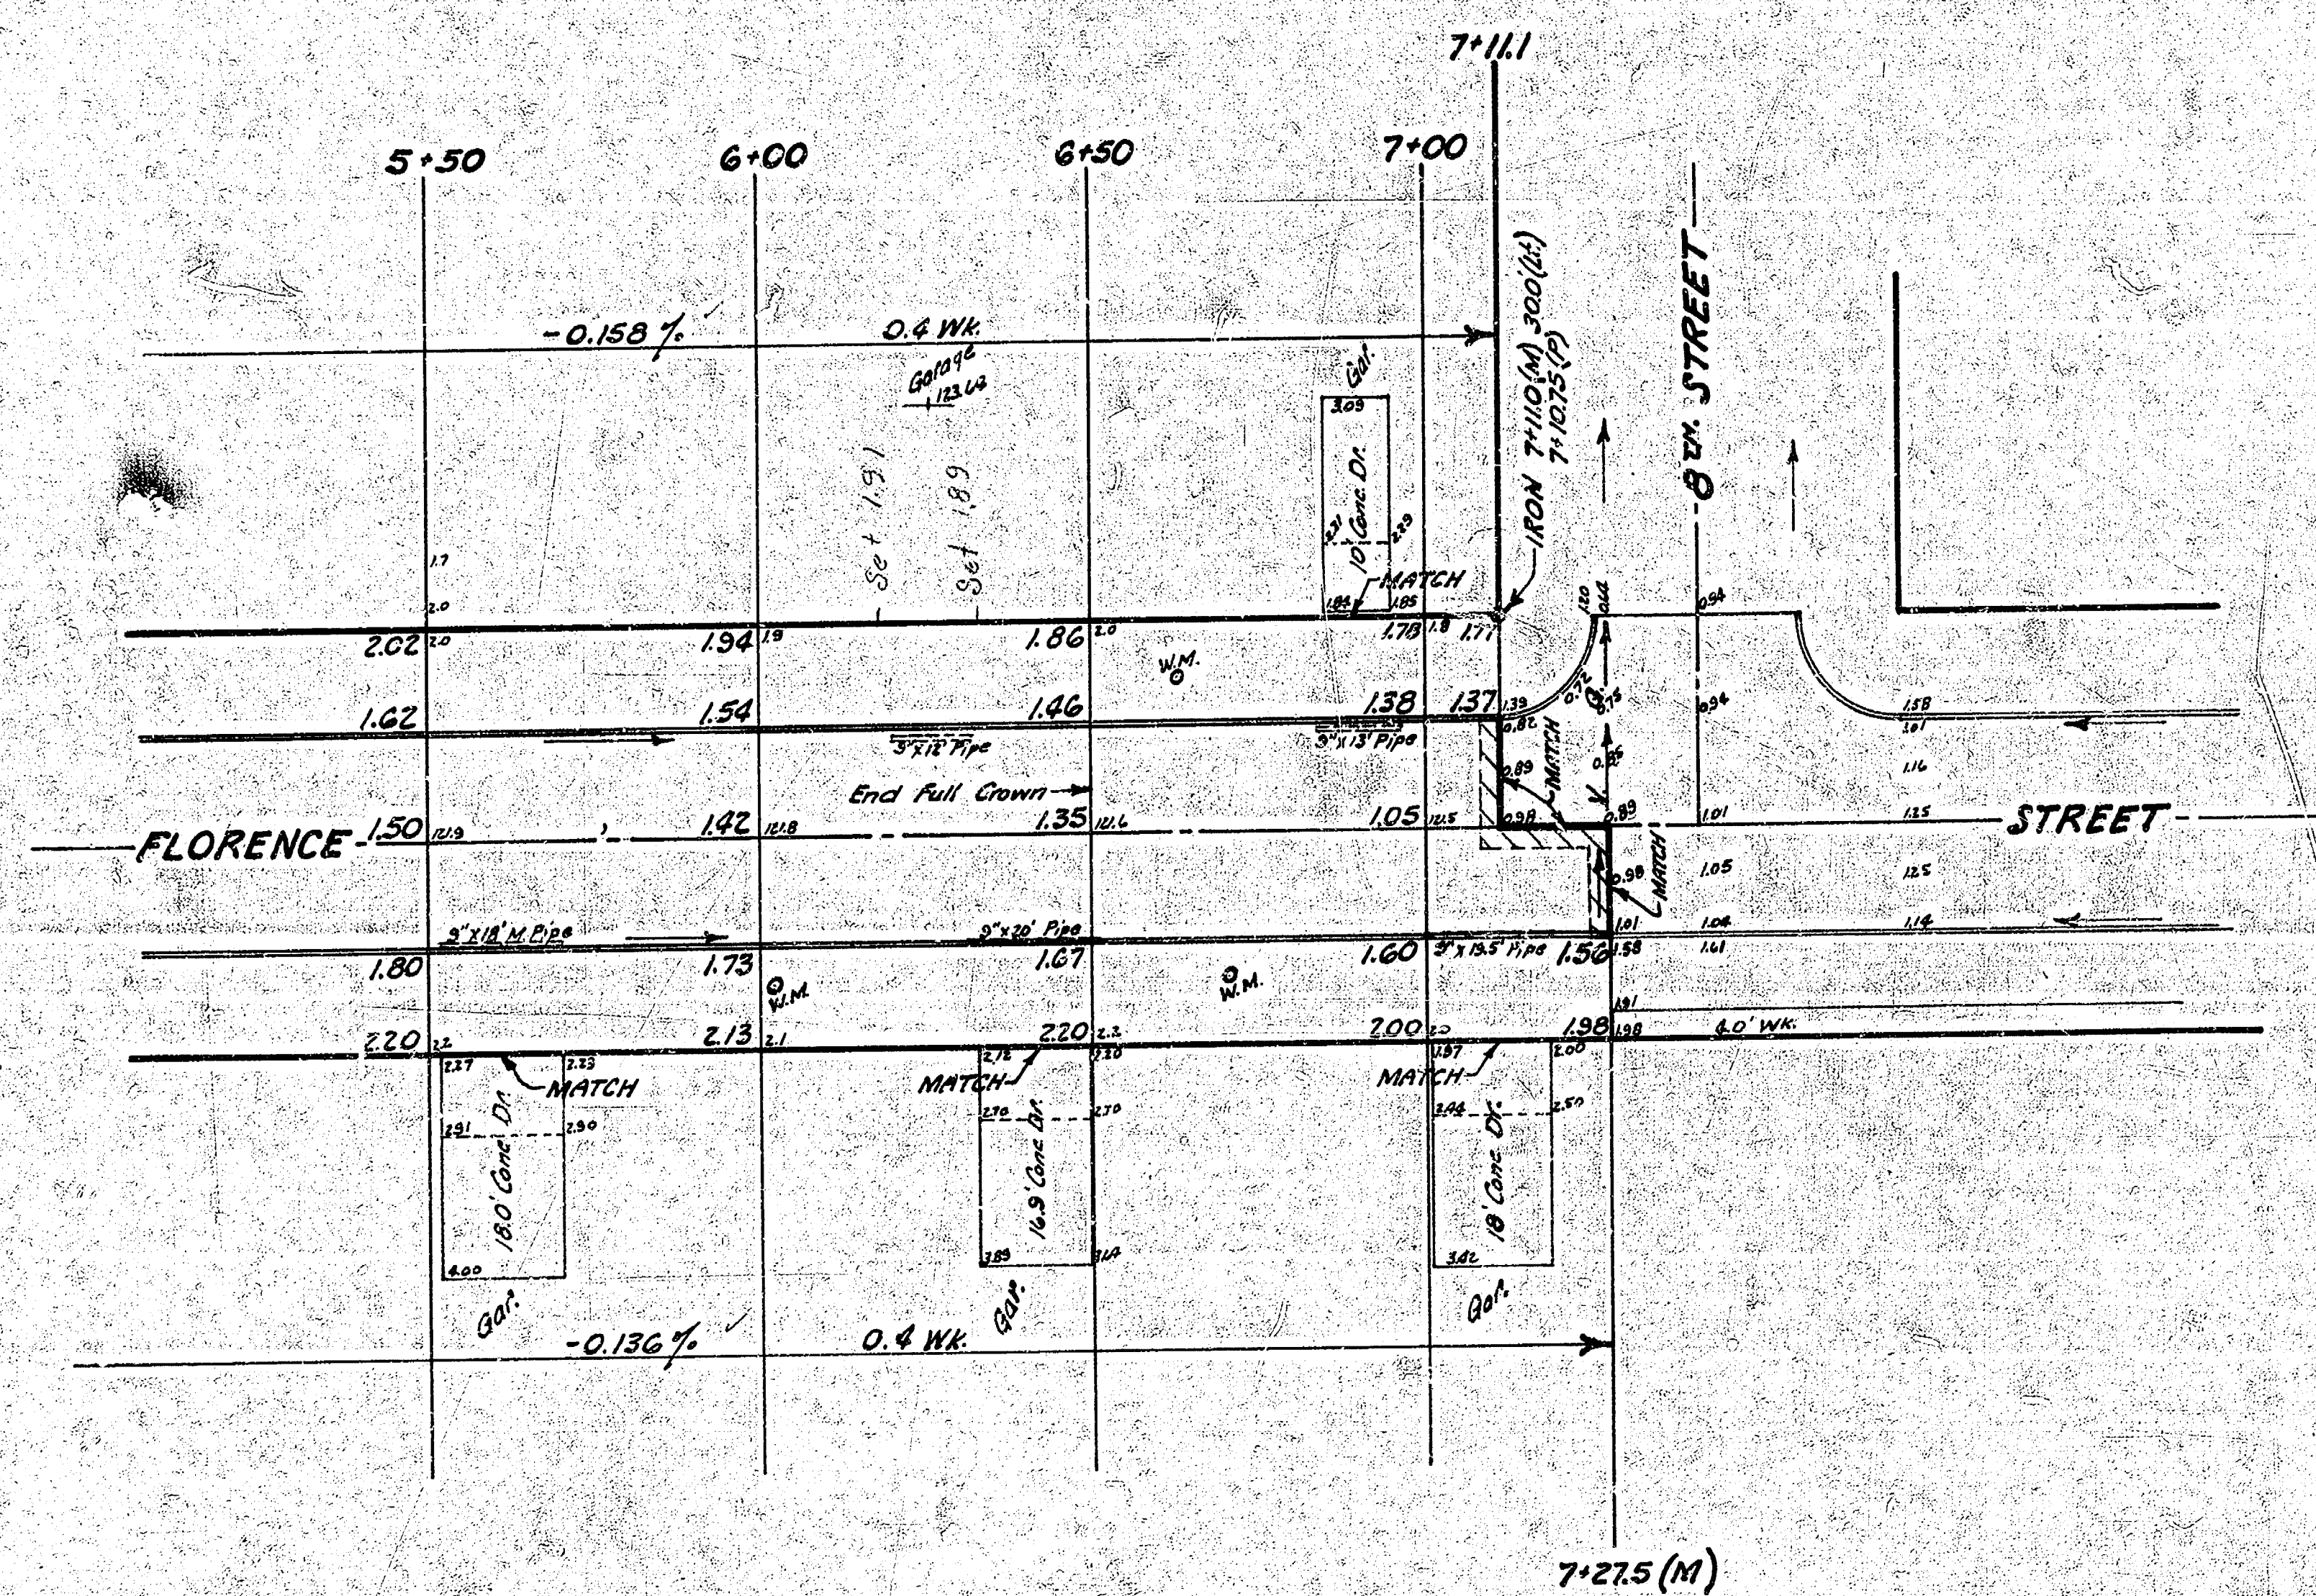

2/3

FLORENCE STREET from N.L. Murdock
to S.L. Lot 5, Blk 2, Galyard's 1st Add'n.
C14-1