


SCALE 1" = 20

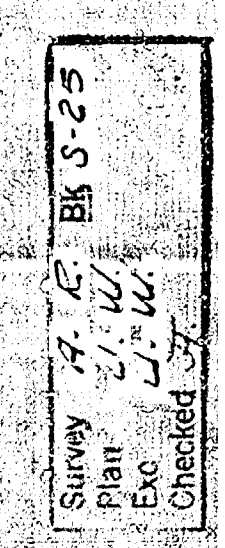


FORTUNA AVE.  
EL LAURA TO WL PATTIE  
30' CONC. & CB.  
CITY OF WICHITA, KANSAS  
B. E. SMITH CITY ENGINEER  
OCT. 1959. PRG-J. NO. C14-147

B. M. 93.28 SE Cor. Cuna. Pa. rd. 1252 Fortuna.

Chain is on U. R.

SCALE 1"=20'

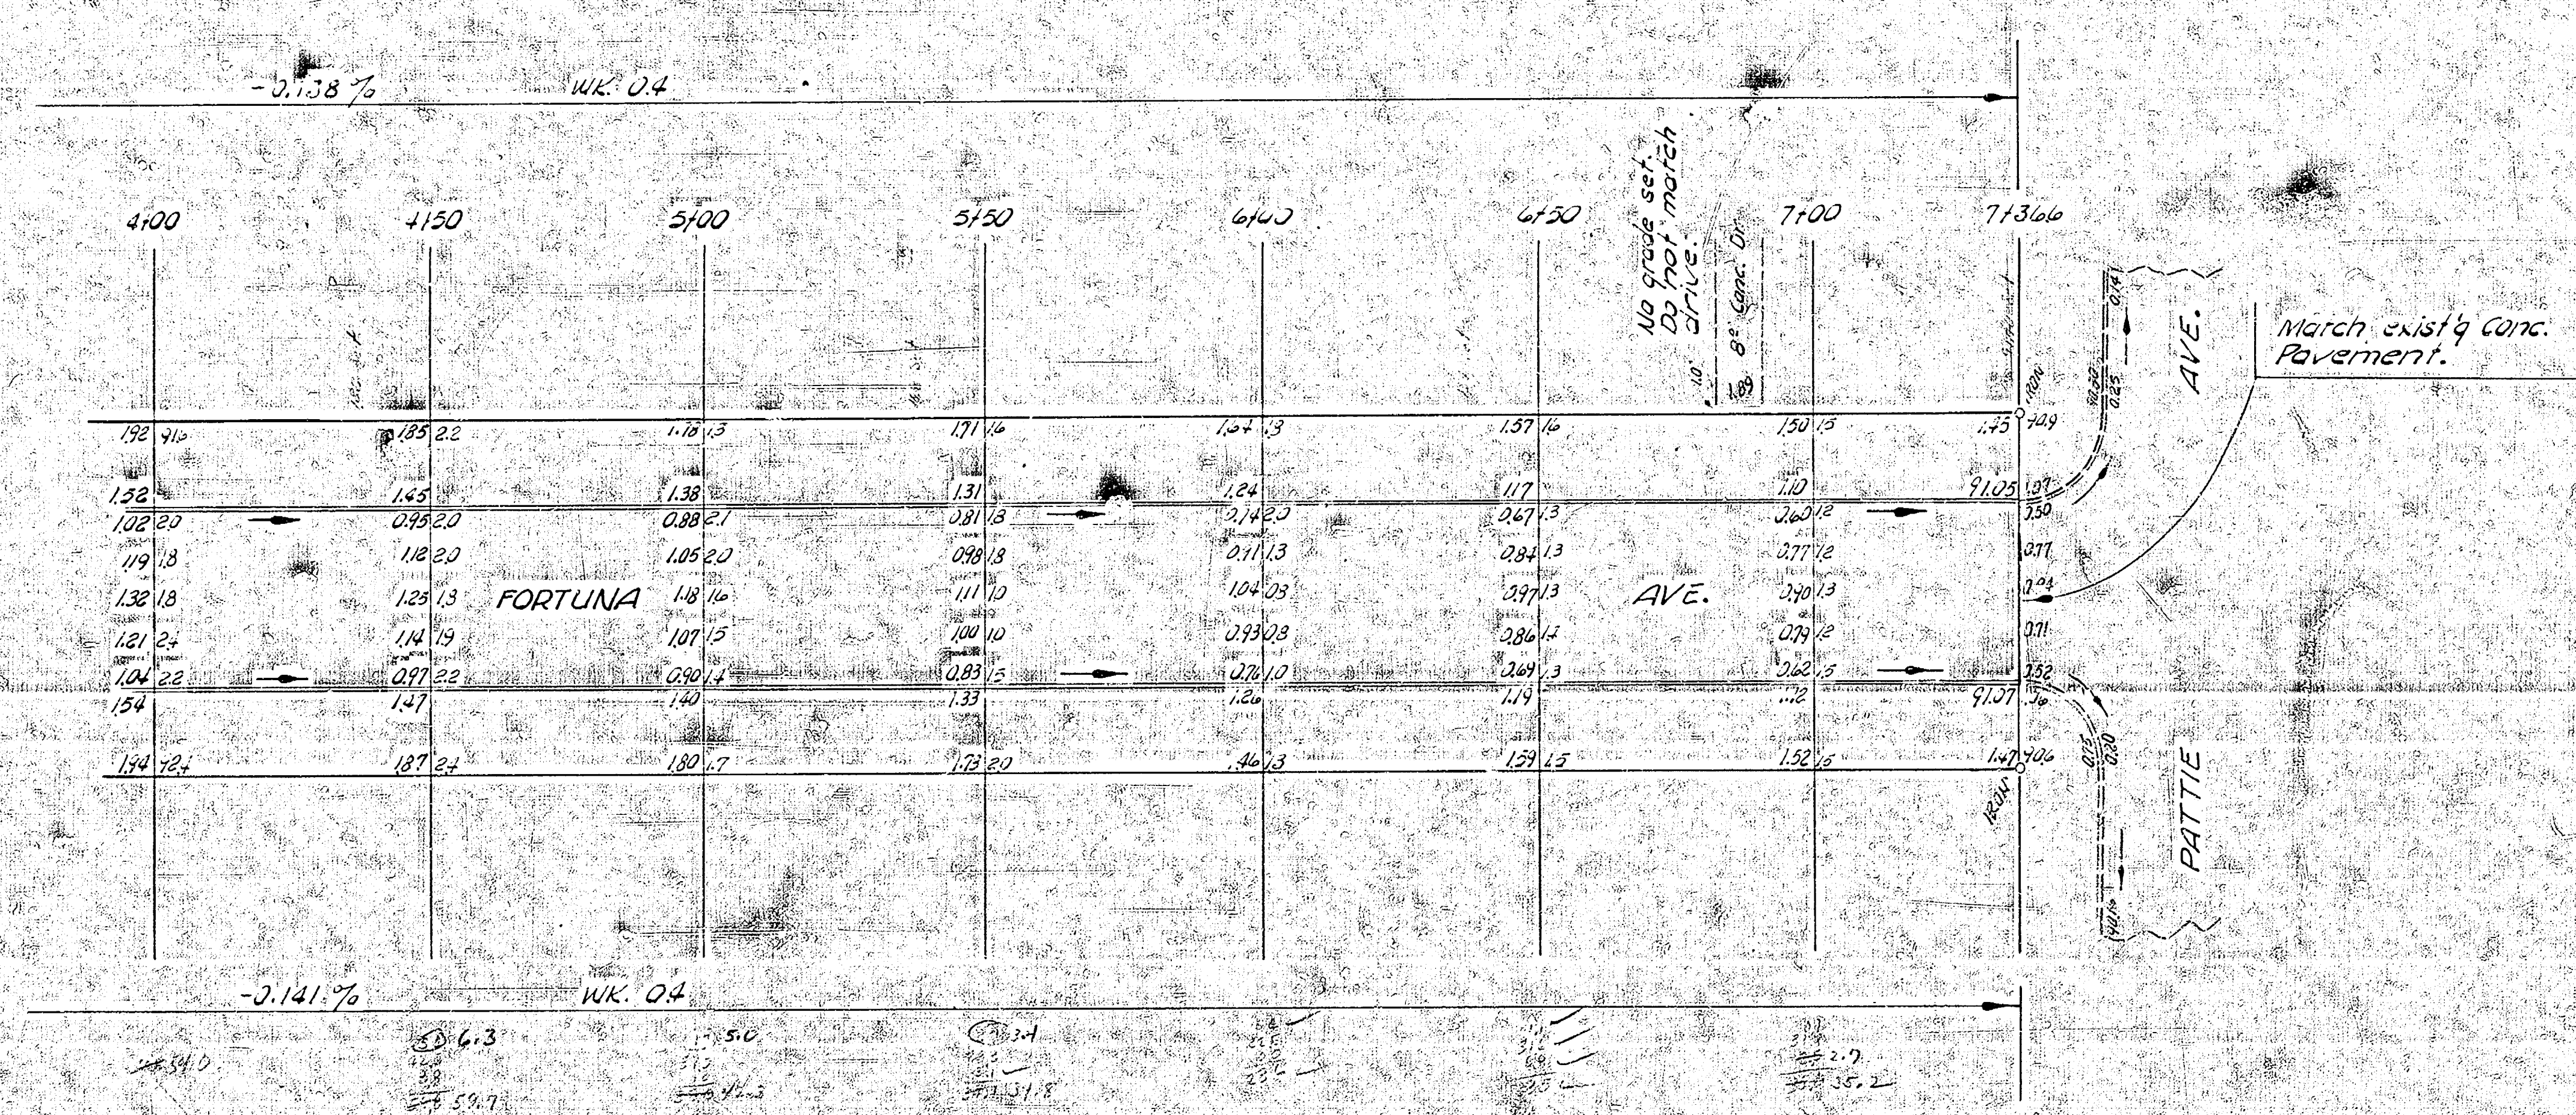

FORTUNA AVE.

PROJ. NO. C-4-147