
B. M. 103.90 "T" IN TROY TOP FIRE HYDRANT N. W. COR. IDA & FUNSTON.

Contractor to Grade Parking & Clear Right-of-Way for Proposed Sidewalk. Compact Backfill in Sidewalk Area. Sidewalk by "Others.

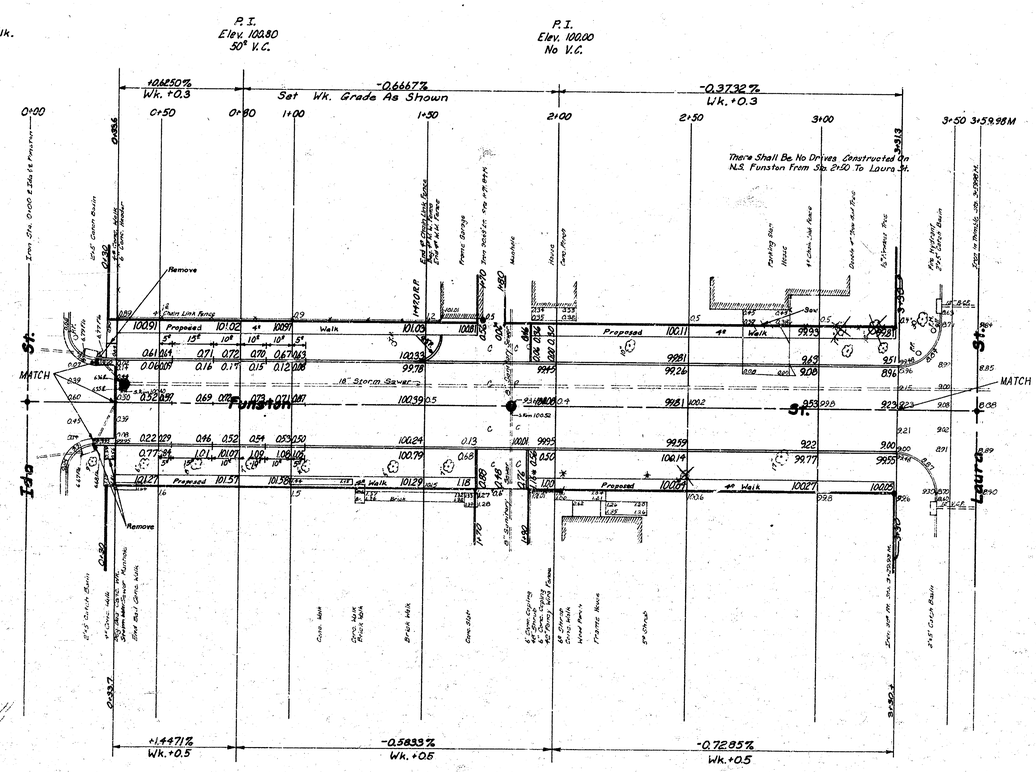

N

Scale 1"=20'

	Property Excavation	Comp. Fill	City Excavation
	320.2 c.y.	0.3 c.y.	312 c.y.
+10%	32.0 c.y.		2.7 c.y.
Total	352.2 c.y.	0.3 c.y.	29.9 c.y.

Contractor to use Sub-Grade Modification or Cement-Treated Subgrade as directed by the Field Engineer.

Funston E.L. Ida to W.L. Laura

Concrete 30' ℄ Curb

City of Wichita, Kansas
B.E. Smith - City Engineer

Date APRIL 1971 Proj. No. DAKS 70044

1/2