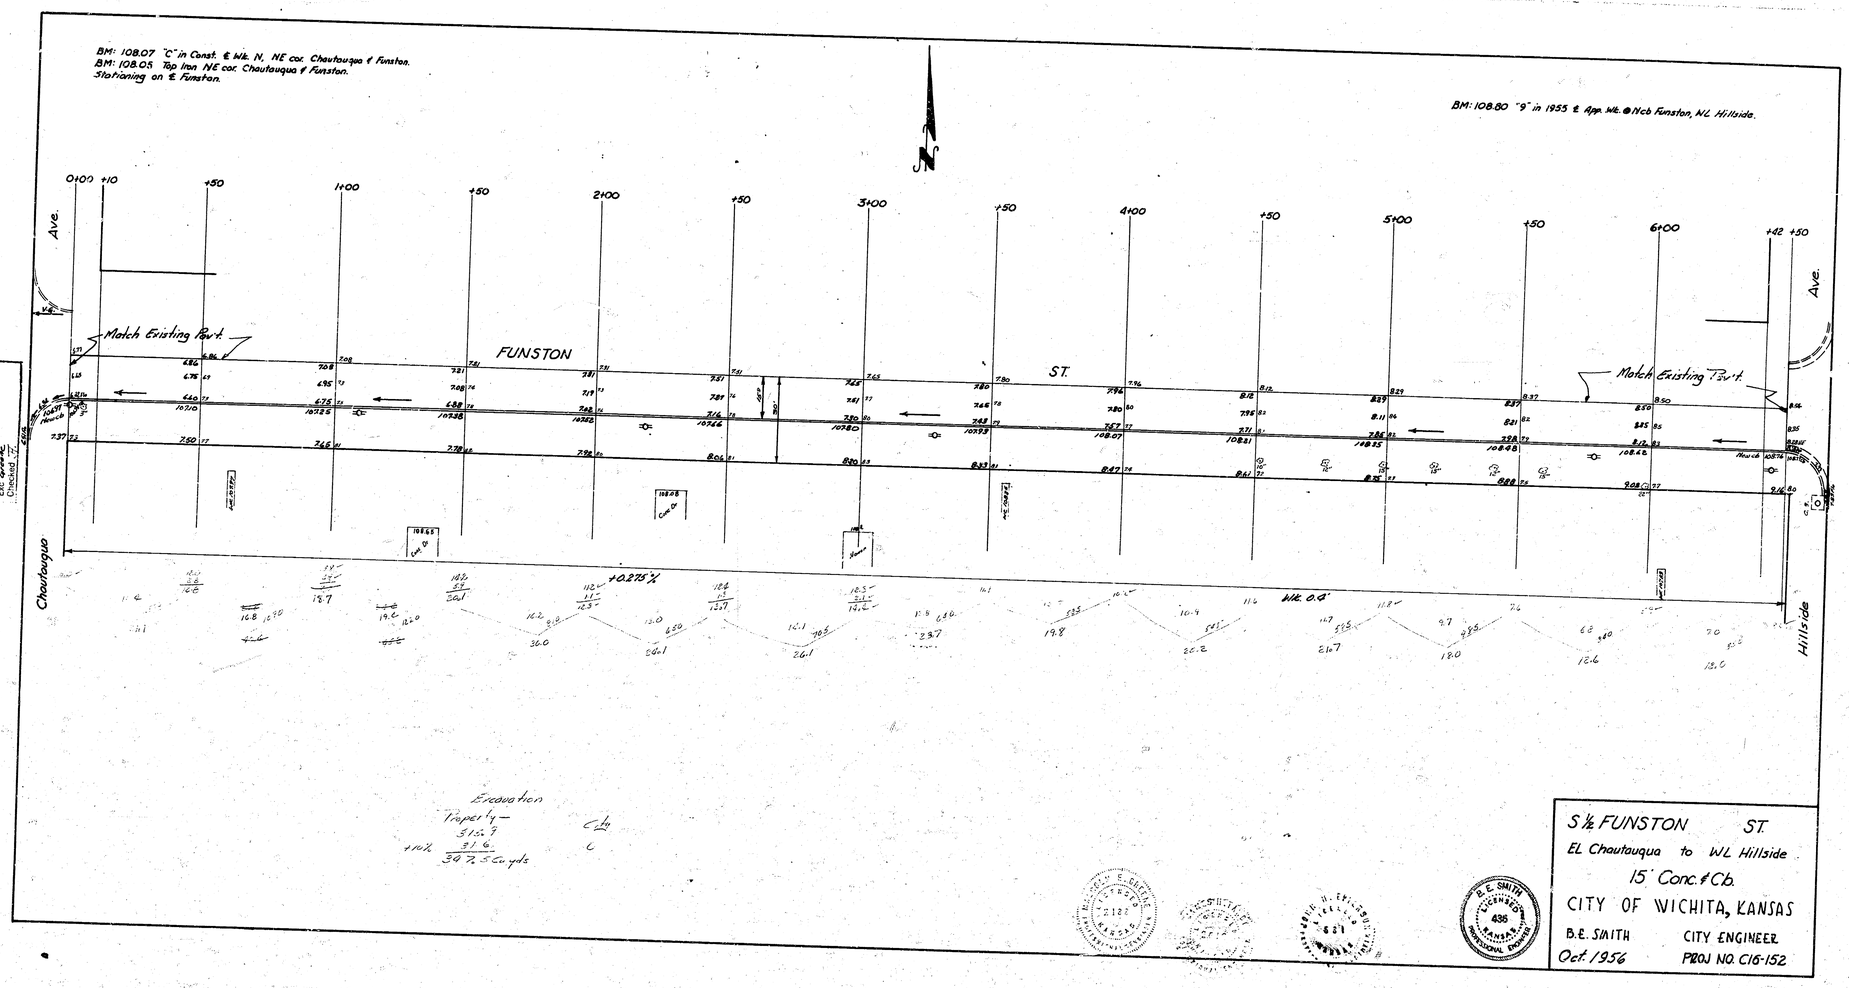
BM: 108.07 "C" in Const. ℄ Wk. N, NE cor. Chautauqua & Funston.
BM: 108.05 Top Iron NE cor. Chautauqua & Funston.
Stationing on ℄ Funston.
BM: 108.80 "9" in 1955 ℄ App. Wk. @ Ncb Funston, WL Hillside.
0+00 +10 +50 1+00 +50 2+00 +50 3+00 +50 4+00 +50 5+00 +50 6+00 +42 +50
Ave.
Match Existing Pav't.
FUNSTON
ST.
Match Existing Pav't.
Chautauqua
Hillside
+0.275%
Wk. 0.4'
Excavation
Property —
315.9
+10% 31.6
347.5 Cu yds
City
S½ FUNSTON ST.
EL Chautauqua to WL Hillside
15' Conc. & Cb.
CITY OF WICHITA, KANSAS
B.E. SMITH
CITY ENGINEER
Oct. 1956
PROJ NO. C16-152