B.M. 9065 Top Iron in Flood Control R/W Marker 200' N. & 75' W. of N. End Big Ark. River Bridge @ Hydraulic.

Base line for X-Sects. on N. cb. line 15' S. of N. R.

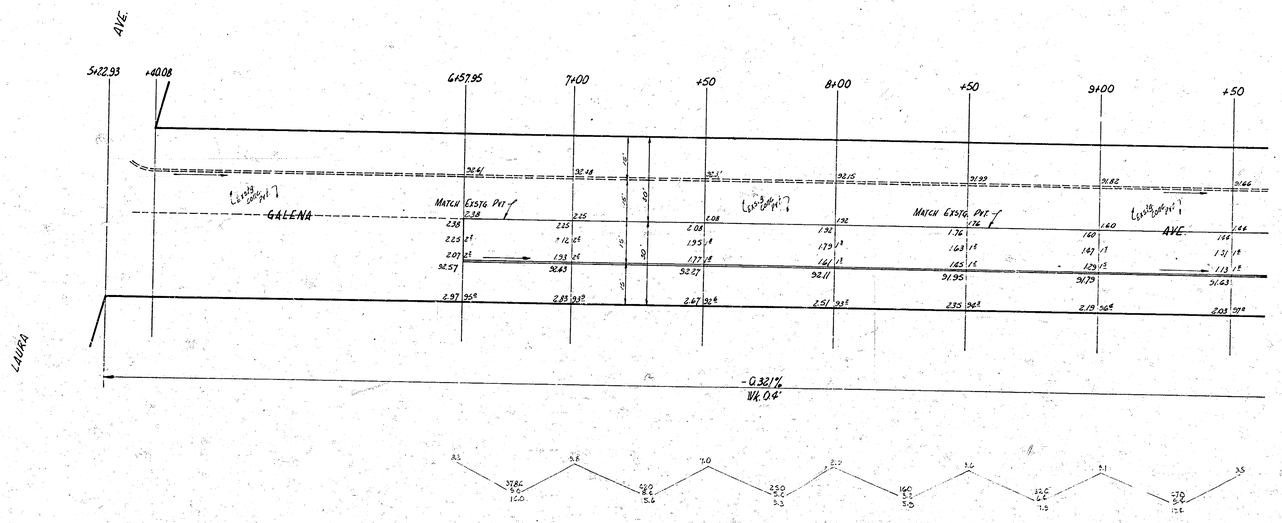

EXCAV.
1.824 Cu. Yds. Between Pvt
.5664 " " To Parking
2.390 Cu. Yds. Total

B. E. SMITH
REGISTERED
436
KANSAS
PROFESSIONAL ENGINEER

1/3

S½ GALENA AVE.
676.13' W. OF W.L. PATTIE TO W.L. PATTIE
15' CONC. & C.B.
CITY OF WICHITA, KANS.
B.E. SMITH CITY ENGINEER
FEB., 1956 PRIVATE JOB

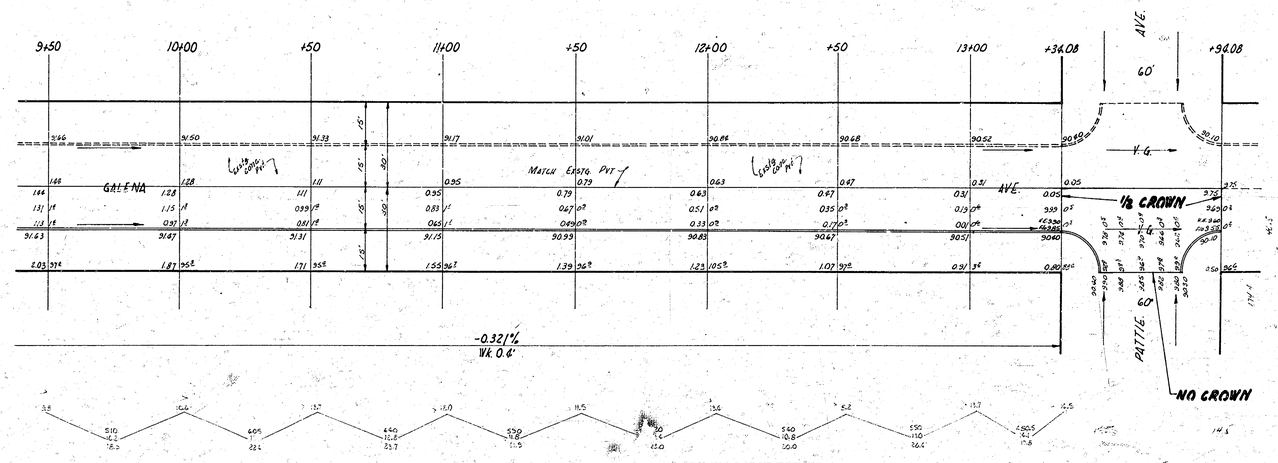

NOTE:
FIELD ENGINEER TO RE-CROSS-SECTION INTERSECTION BEFORE PAVING.

2/3

S½ GALENA AVE.
PRIVATE JOB