1941

GARLAND - S.L. LOT 5 HANNA SUB. TO S.L. 16TH
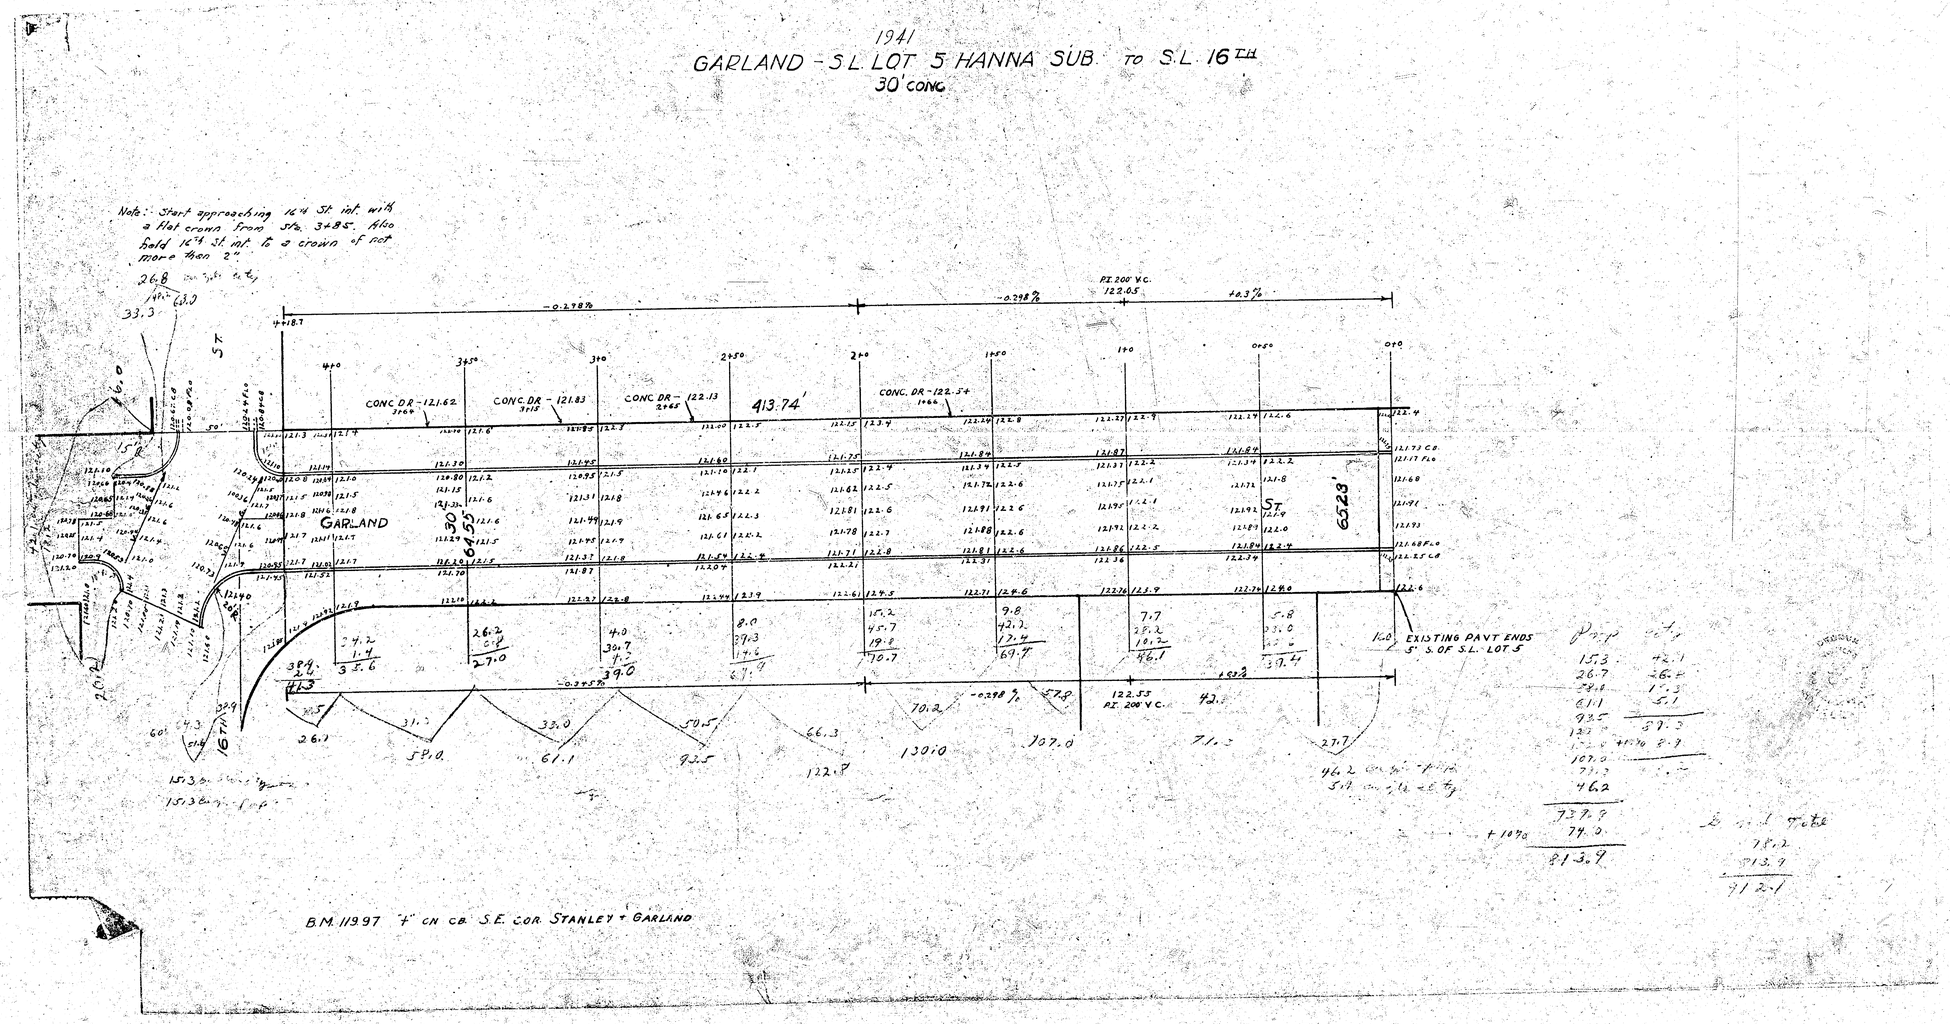
30' CONC.