


Sec. 35, T27S, R15E

Sec. 35, T27S, R15E


NOT: Sta. 23+71.19
1. 4" Iron in pavement
2. Center street light pole @ 20.0'S
3. D.M. @ N.W. cor. Ballaire &
George Wash. Drive 30.58' S.W.
4. Back curb E. side George Wash.
Drive 30.0' to E. 43.55' N.W. 1/4.

FHWA REGION NO. 7	STATE	PROJECT NO.	FISCAL YEAR	SHEET NO.	TOTAL SHEETS
7	KANSAS	87M-5899(001)	1974	32	100

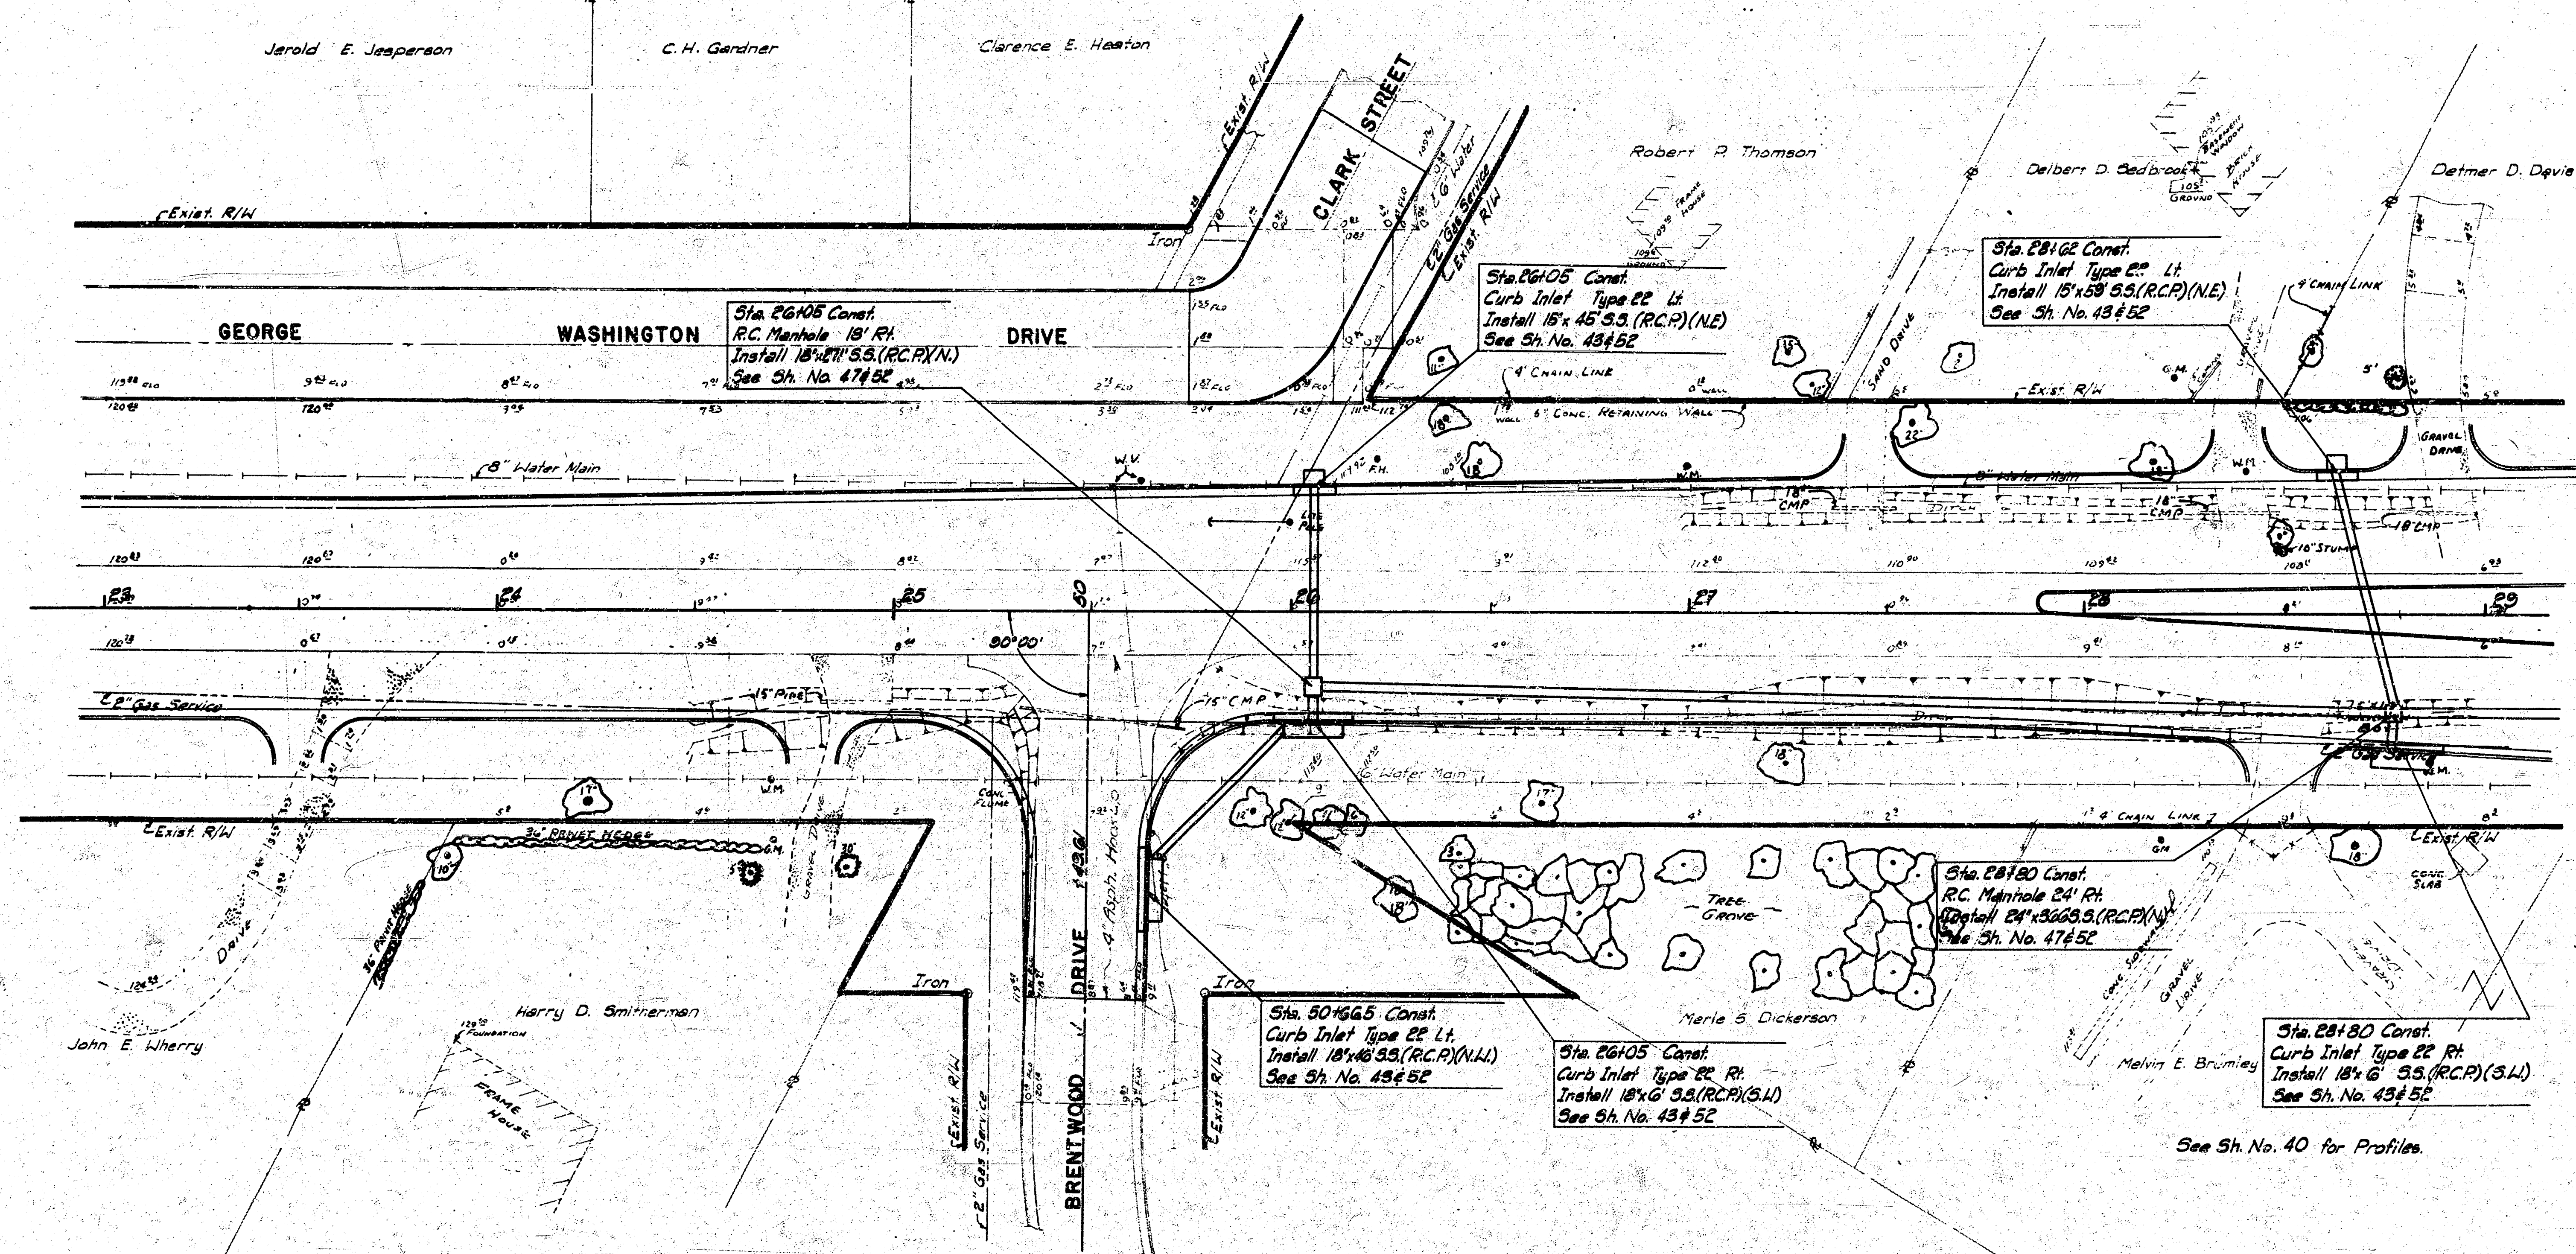

B.M. #9A R.R. Spike in St. Lt. No. N.W. Cor.
Ballaire & Geo. Wash. Dr. E. 120.318

CITY OF WICHITA, KANSAS PROJECT NO. DAKM574014		R. W. LINN, P.E. CITY ENGINEER	
GEORGE WASHINGTON BOULEVARD STORM SEWER PLAN STA. 23+00 TO STA. 29+00 PROJECT NO. 87M-5899(001) SEDGWICK COUNTY			
PROFESSIONAL ENGINEERING CONSULTANTS, P.A. ENGINEERS WICHITA, KANSAS			
Designed by G.D.G. & A.G.L.		Checked by C.J.F.	
Drawn by J.M.M. & L.E.F.		Date 4/19/74	Job No. 74050

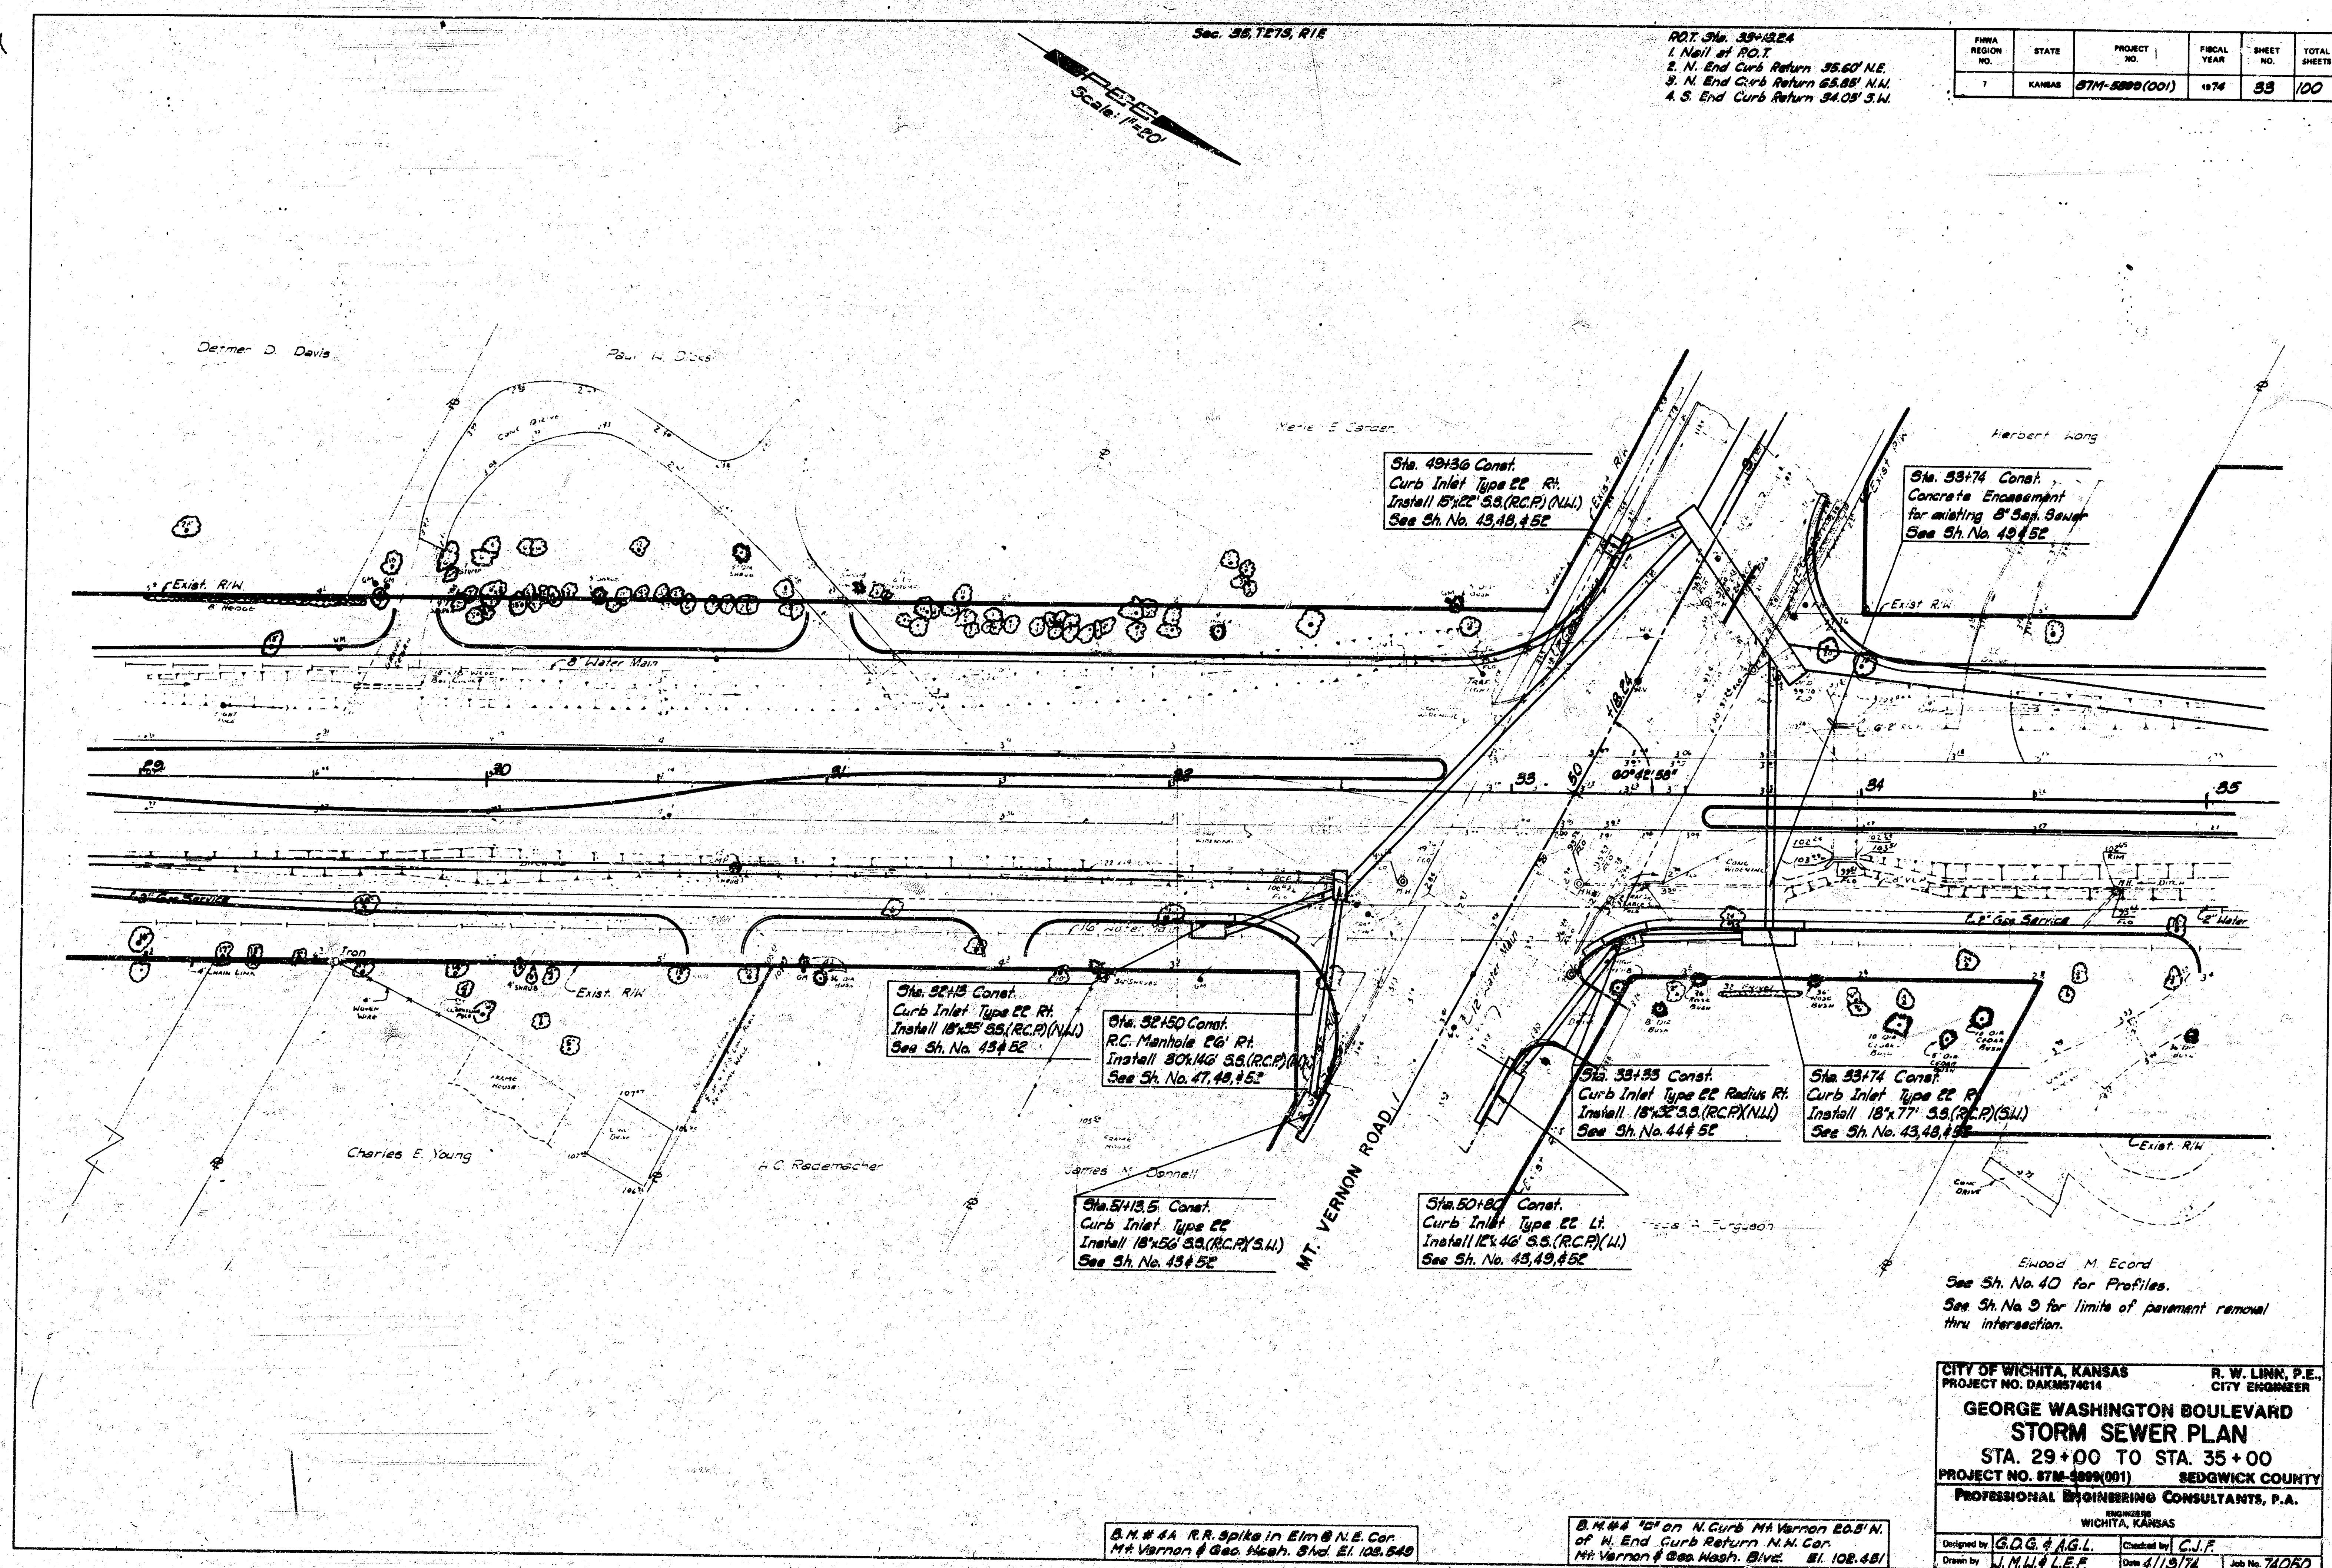

ROT. Sta. 33+13.24
1. Nail at P.O.T.
2. N. End Curb Return 35.60' N.E.
3. N. End Curb Return 35.88' N.W.
4. S. End Curb Return 34.08' S.W.

FHWA REGION NO.	STATE	PROJECT NO.	FISCAL YEAR	SHEET NO.	TOTAL SHEETS
7	KANSAS	87M-8899(001)	1974	53	100

Sta. 49+36 Const.
Curb Inlet Type 22 Rt.
Install 18"x22" S.S.(RCP)(N.W.)
See Sh. No. 43, 48, & 52

Sta. 53+74 Const.
Concrete Encasement
for existing 8" Sep. Sewer
See Sh. No. 43 & 52

Sta. 52+13 Const.
Curb Inlet Type 22 Rt.
Install 18"x22" S.S.(RCP)(N.W.)
See Sh. No. 43 & 52

Sta. 52+50 Const.
R.C. Manhole 66" Rt.
Install 30"x46" S.S.(RCP)(N.W.)
See Sh. No. 47, 48, & 52

Sta. 54+13.5 Const.
Curb Inlet Type 22
Install 18"x26" S.S.(RCP)(S.W.)
See Sh. No. 43 & 52

Sta. 50+80 Const.
Curb Inlet Type 22 Lt.
Install 12"x46" S.S.(RCP)(N.W.)
See Sh. No. 43, 48, & 52

Sta. 33+33 Const.
Curb Inlet Type 22 Radius Rt.
Install 18"x22" S.S.(RCP)(N.W.)
See Sh. No. 44 & 52

Sta. 33+74 Const.
Curb Inlet Type 22 Rt.
Install 18"x22" S.S.(RCP)(S.W.)
See Sh. No. 43, 48, & 52

Edward M. Ecord
See Sh. No. 40 for Profiles.
See Sh. No. 3 for limits of pavement removal
thru intersection.

CITY OF WICHITA, KANSAS
PROJECT NO. DAKM574614

R. W. LINN, P.E.
CITY ENGINEER

**GEORGE WASHINGTON BOULEVARD
STORM SEWER PLAN**
STA. 29+00 TO STA. 35+00
PROJECT NO. 87M-8899(001) SEDGWICK COUNTY
PROFESSIONAL ENGINEERING CONSULTANTS, P.A.
WICHITA, KANSAS

Designed by G.O.G. & A.G.L.
Drawn by J.M.H. & L.E.P.

Checked by C.J.F.
Date 4/13/74
Job No. 74080

8" x 4" R.R. spike in Elm @ N.E. Cor.
Mt. Vernon & Geo. Meach. Blvd. El. 108.840

8" x 4" 10' on N. Curb Mt. Vernon 20.5' N.
of N. End Curb Return N.M. Cor.
Mt. Vernon & Geo. Wash. Blvd. El. 108.481

