


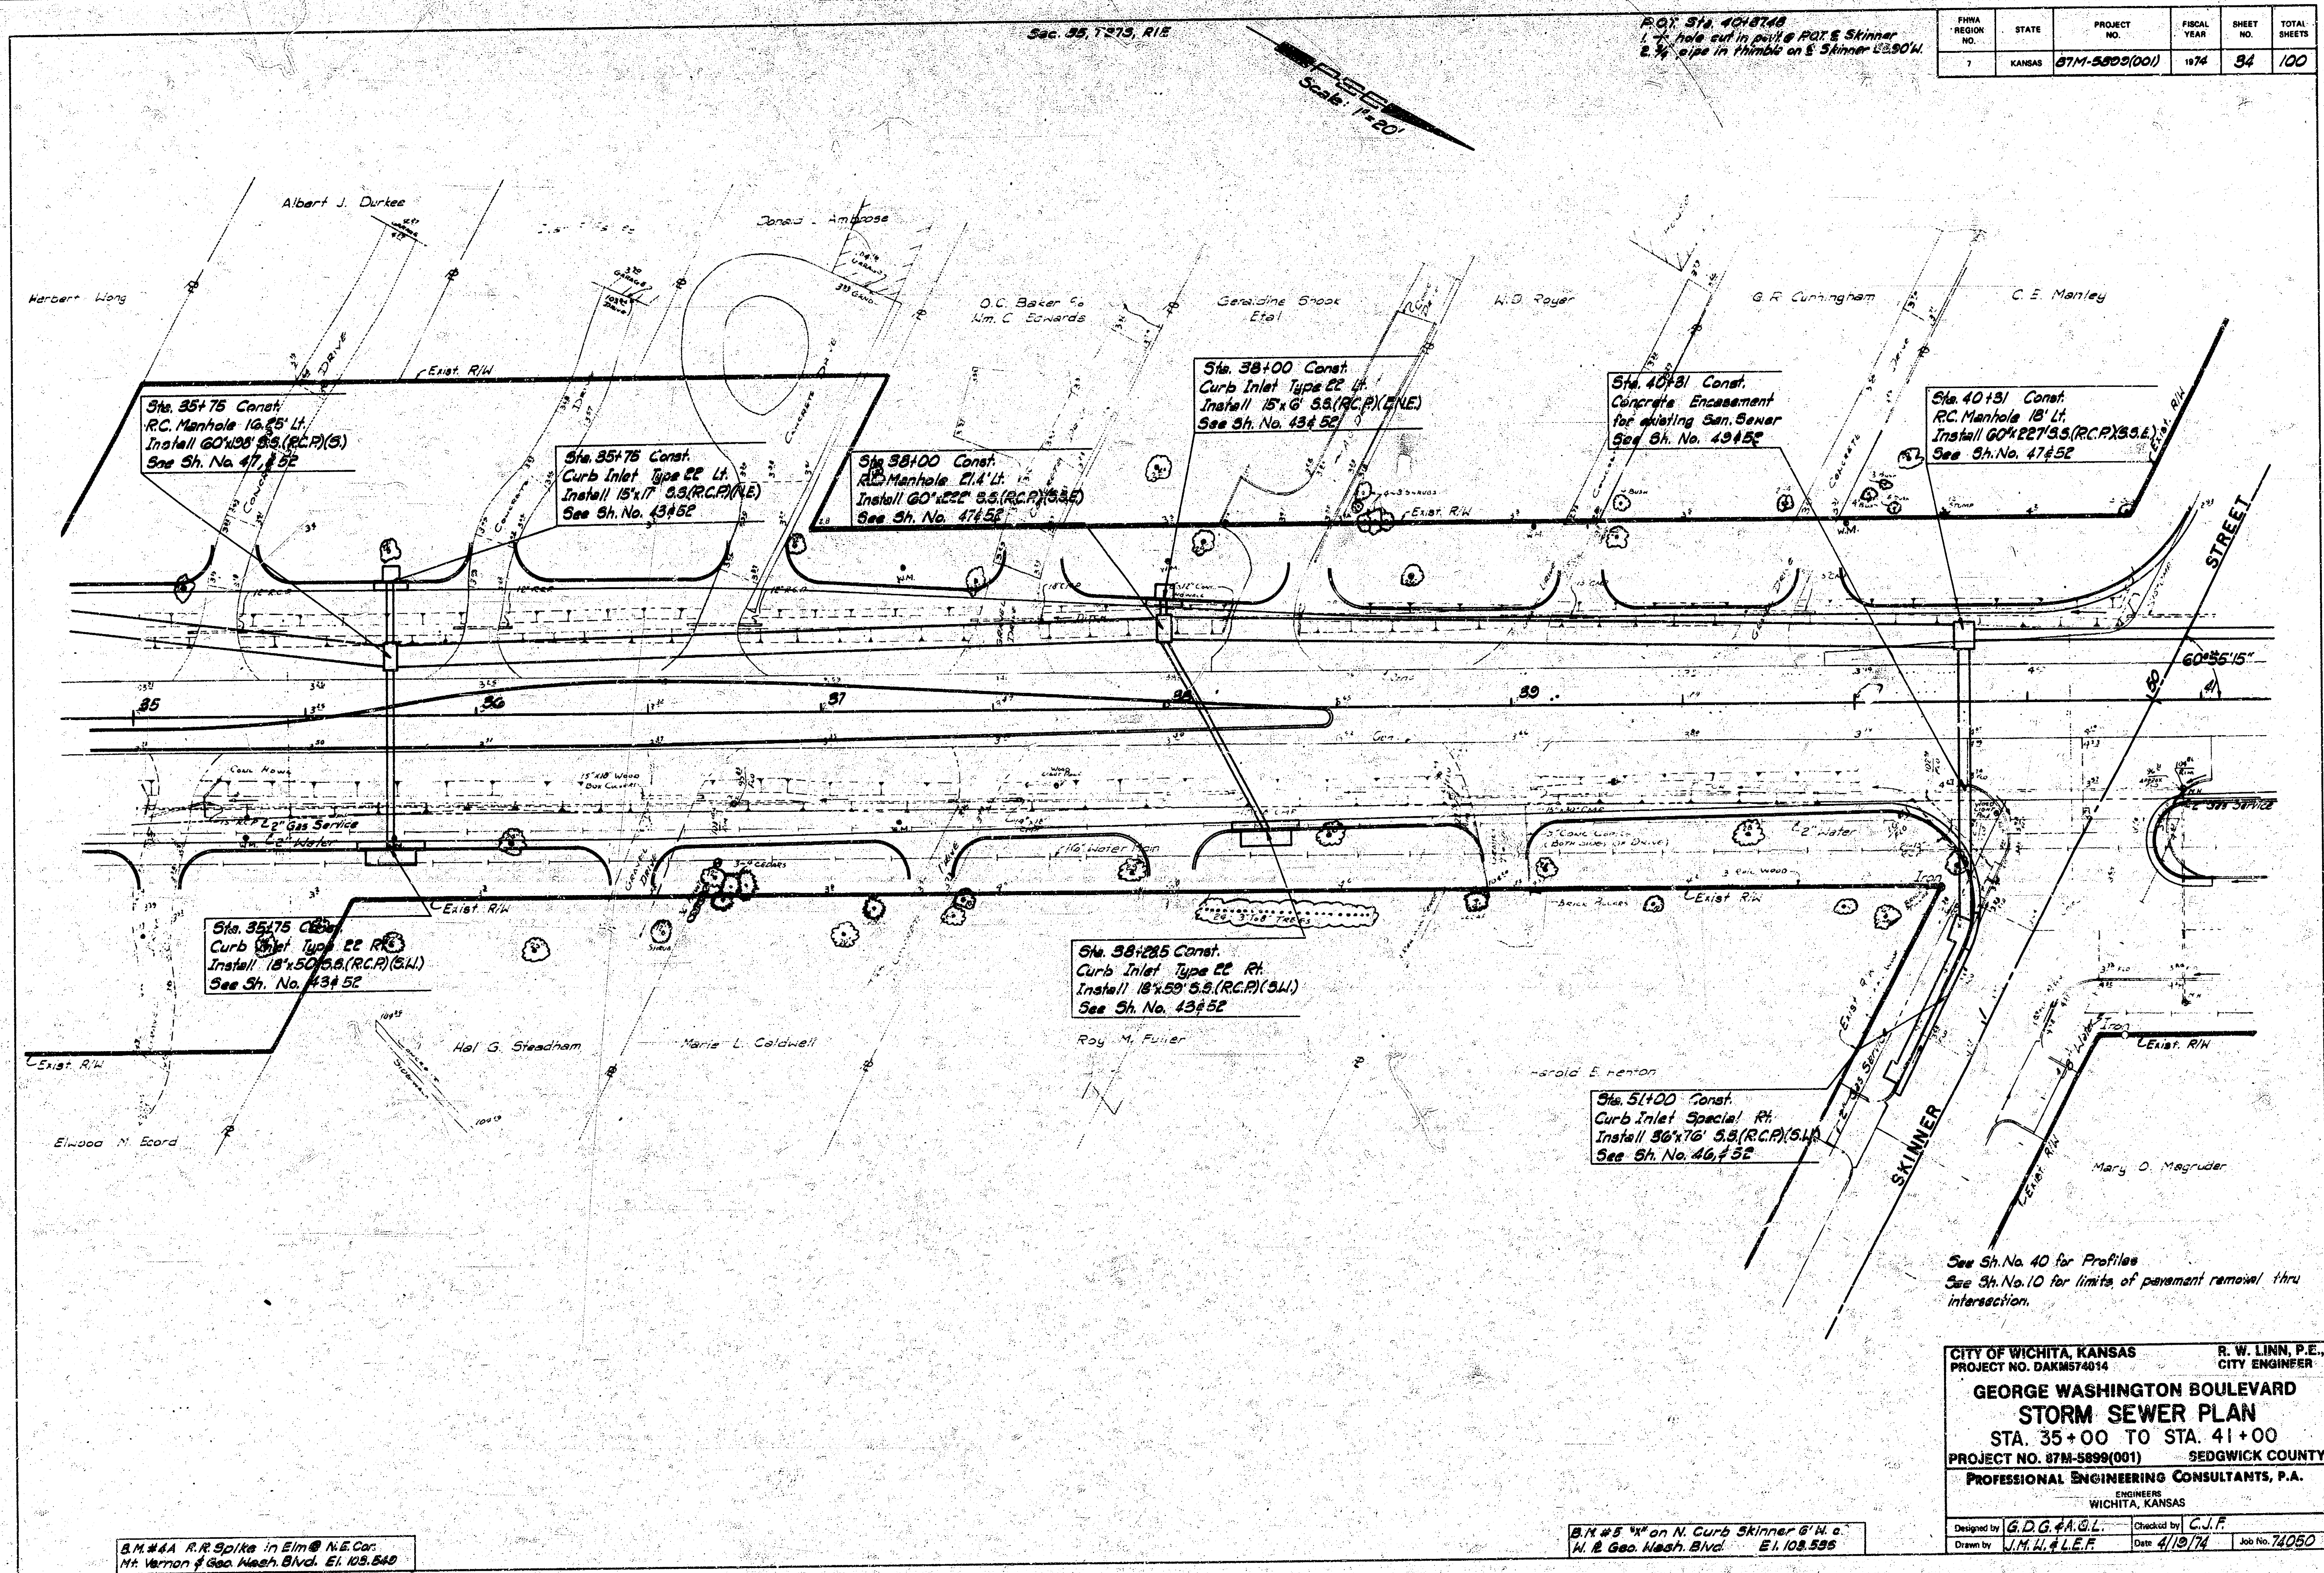

| FHWA REGION NO. | STATE  | PROJECT NO.   | FISCAL YEAR | SHEET NO. | TOTAL SHEETS |
|-----------------|--------|---------------|-------------|-----------|--------------|
| 7               | KANSAS | 87M-5899(001) | 1974        | 34        | 100          |

CITY OF WICHITA, KANSAS  
PROJECT NO. DAKIN574014

R. W. LINN, P.E.  
CITY ENGINEER

**GEORGE WASHINGTON BOULEVARD  
STORM SEWER PLAN**  
STA. 35+00 TO STA. 41+00  
PROJECT NO. 87M-5899(001) SEDGWICK COUNTY

PROFESSIONAL ENGINEERING CONSULTANTS, P.A.  
ENGINEERS  
WICHITA, KANSAS


Designed by G.D.G. & G.L. Checked by C.J.F.  
Drawn by J.M.H. & L.E.F. Date 4/18/74 Job No. 74050

Sec. 35, T27S, R1E

NOT TO SCALE  
1. 4" Iron in pavement  
2. Center street light pole @ 20' S.  
3. D.M. @ N.W. cor. Ballaire &  
George Wash. Drive 30.00' S.W.  
4. Back curb E. side George Wash.  
Drive 30' to E. 43.55' N.W. 1/4.

Sec. 35, T27S, R1E

| FHWA<br>REGION<br>NO. 7 | STATE  | PROJECT<br>NO. | FISCAL<br>YEAR | SHEET<br>NO. | TOTAL<br>SHEETS |
|-------------------------|--------|----------------|----------------|--------------|-----------------|
| 7                       | KANSAS | 87M-5899(001)  | 1974           | 32           | 100             |

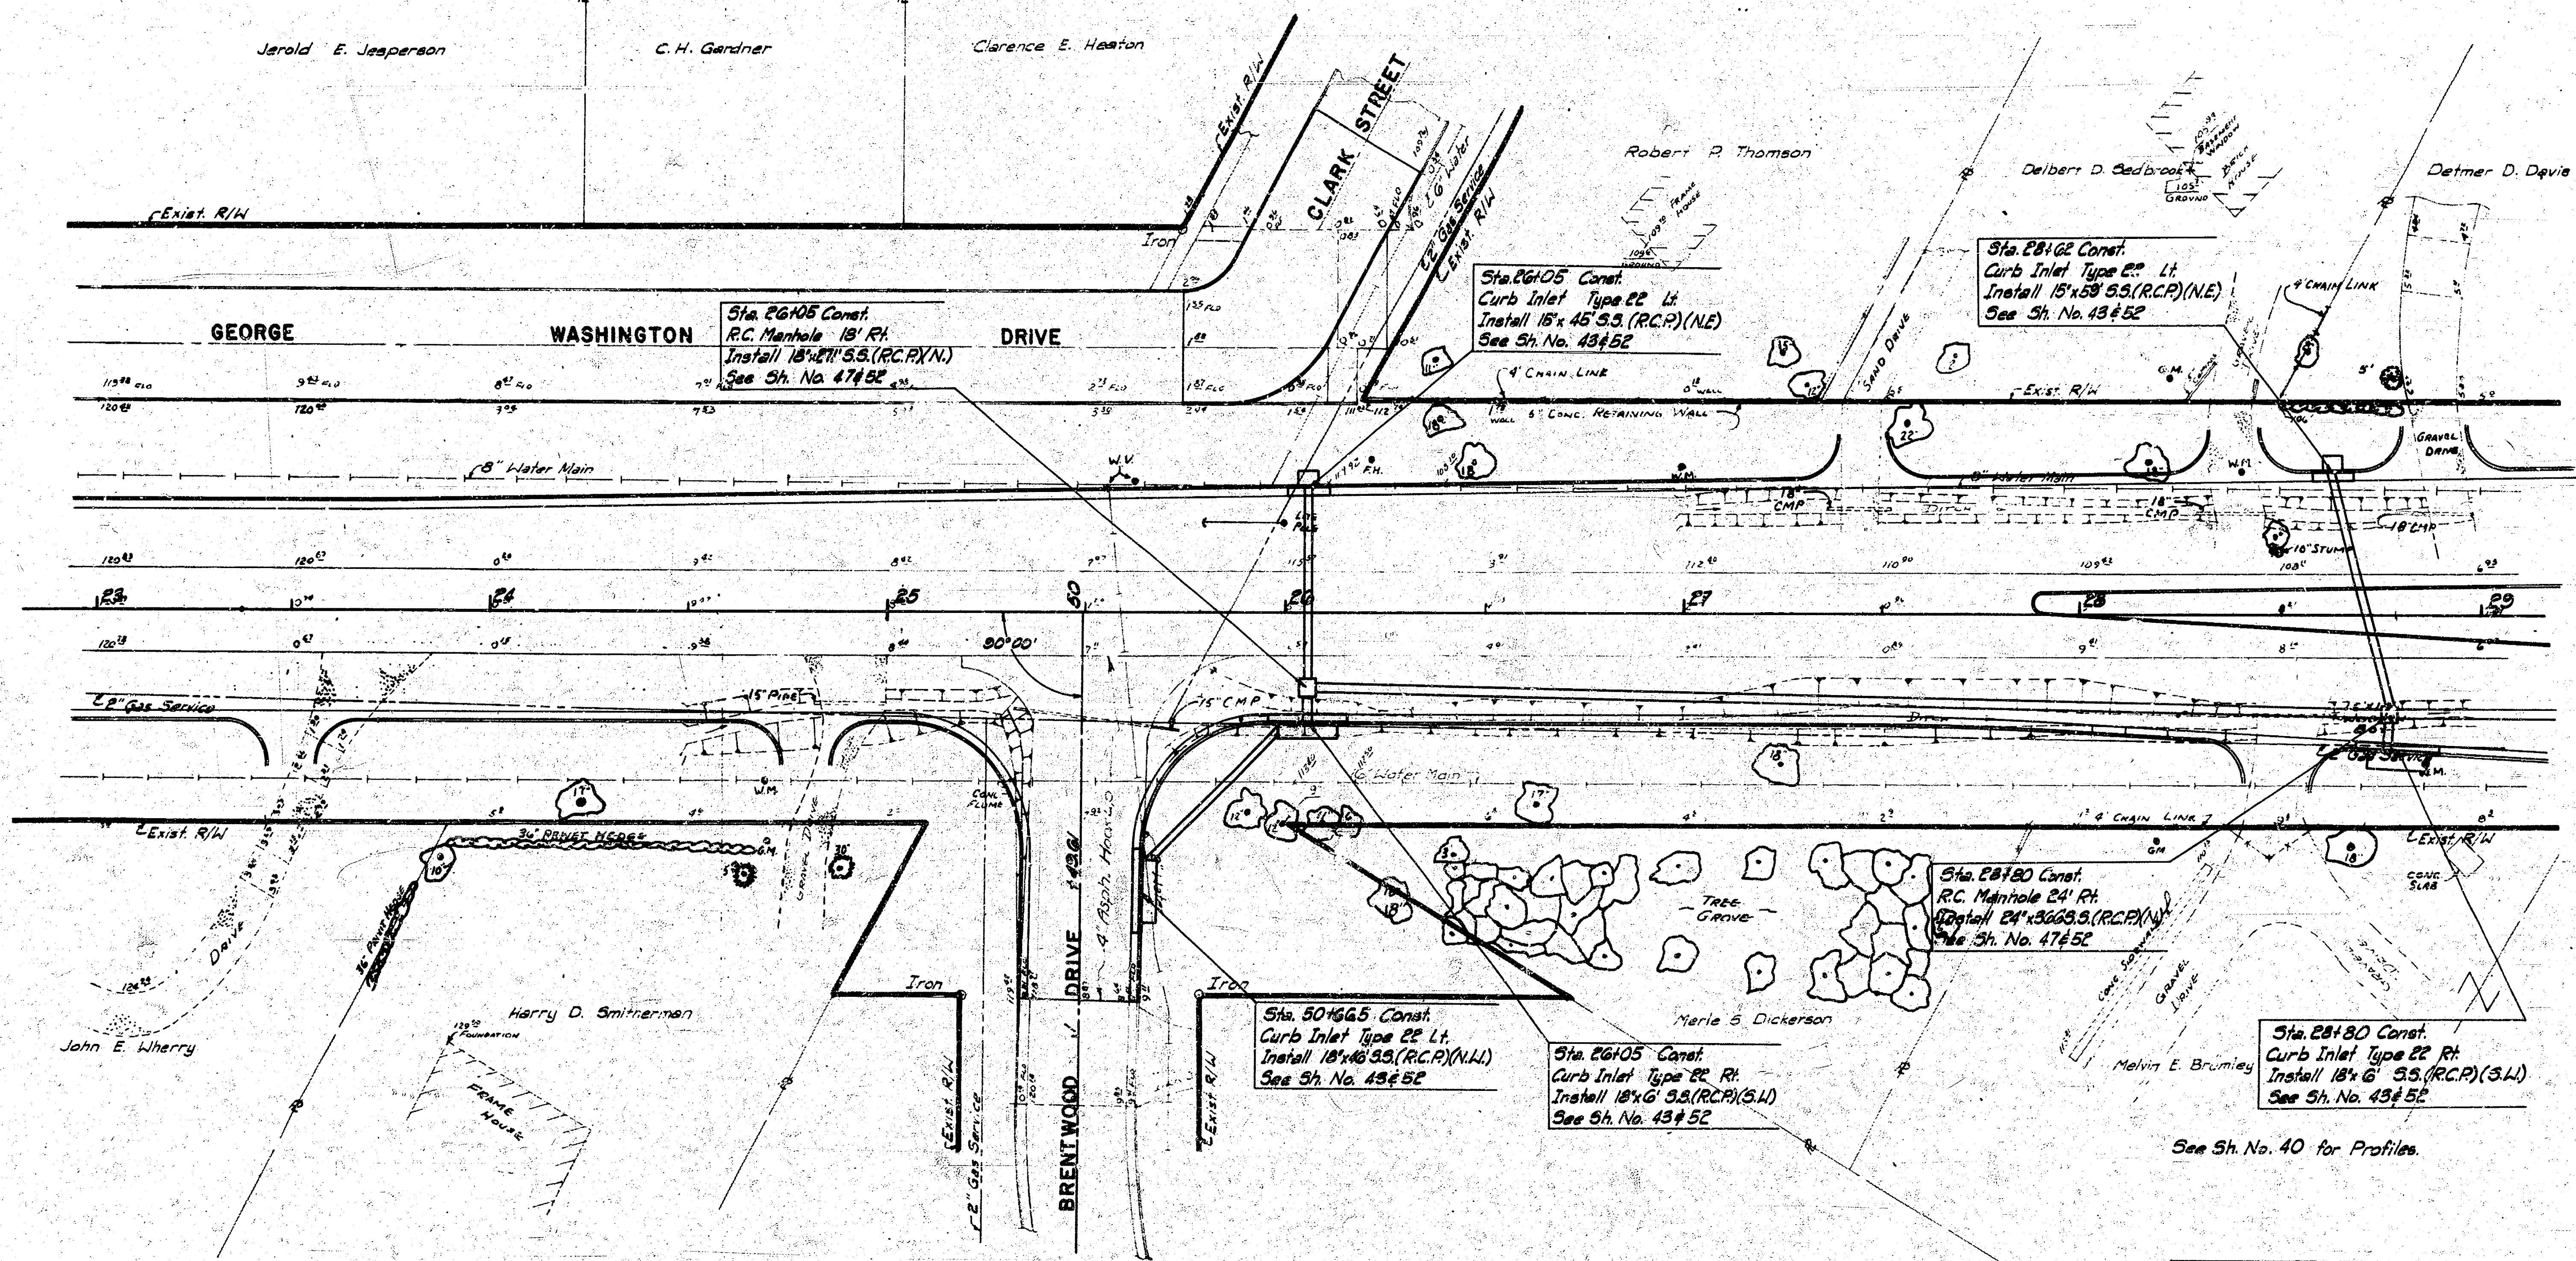

See Sh. No. 40 for Profiles.

B.M. #9A R.R. Spike in Sh. Lt. No. N.W. Cor.  
Ballaire & Geo. Wash. Dr. E. 120.318

CITY OF WICHITA, KANSAS  
PROJECT NO. DAKM574014  
R. W. LINN, P.E.  
CITY ENGINEER

**GEORGE WASHINGTON BOULEVARD  
STORM SEWER PLAN**  
STA. 23+00 TO STA. 29+00  
PROJECT NO. 87M-5899(001) SEDGWICK COUNTY

PROFESSIONAL ENGINEERING CONSULTANTS, P.A.  
ENGINEERS  
WICHITA, KANSAS

Designed by: G.D.G. & A.G.L. Checked by: C.J.F.  
Drawn by: J.M.M. & L.E.F. Date: 4/19/74 Job No. 74050

