


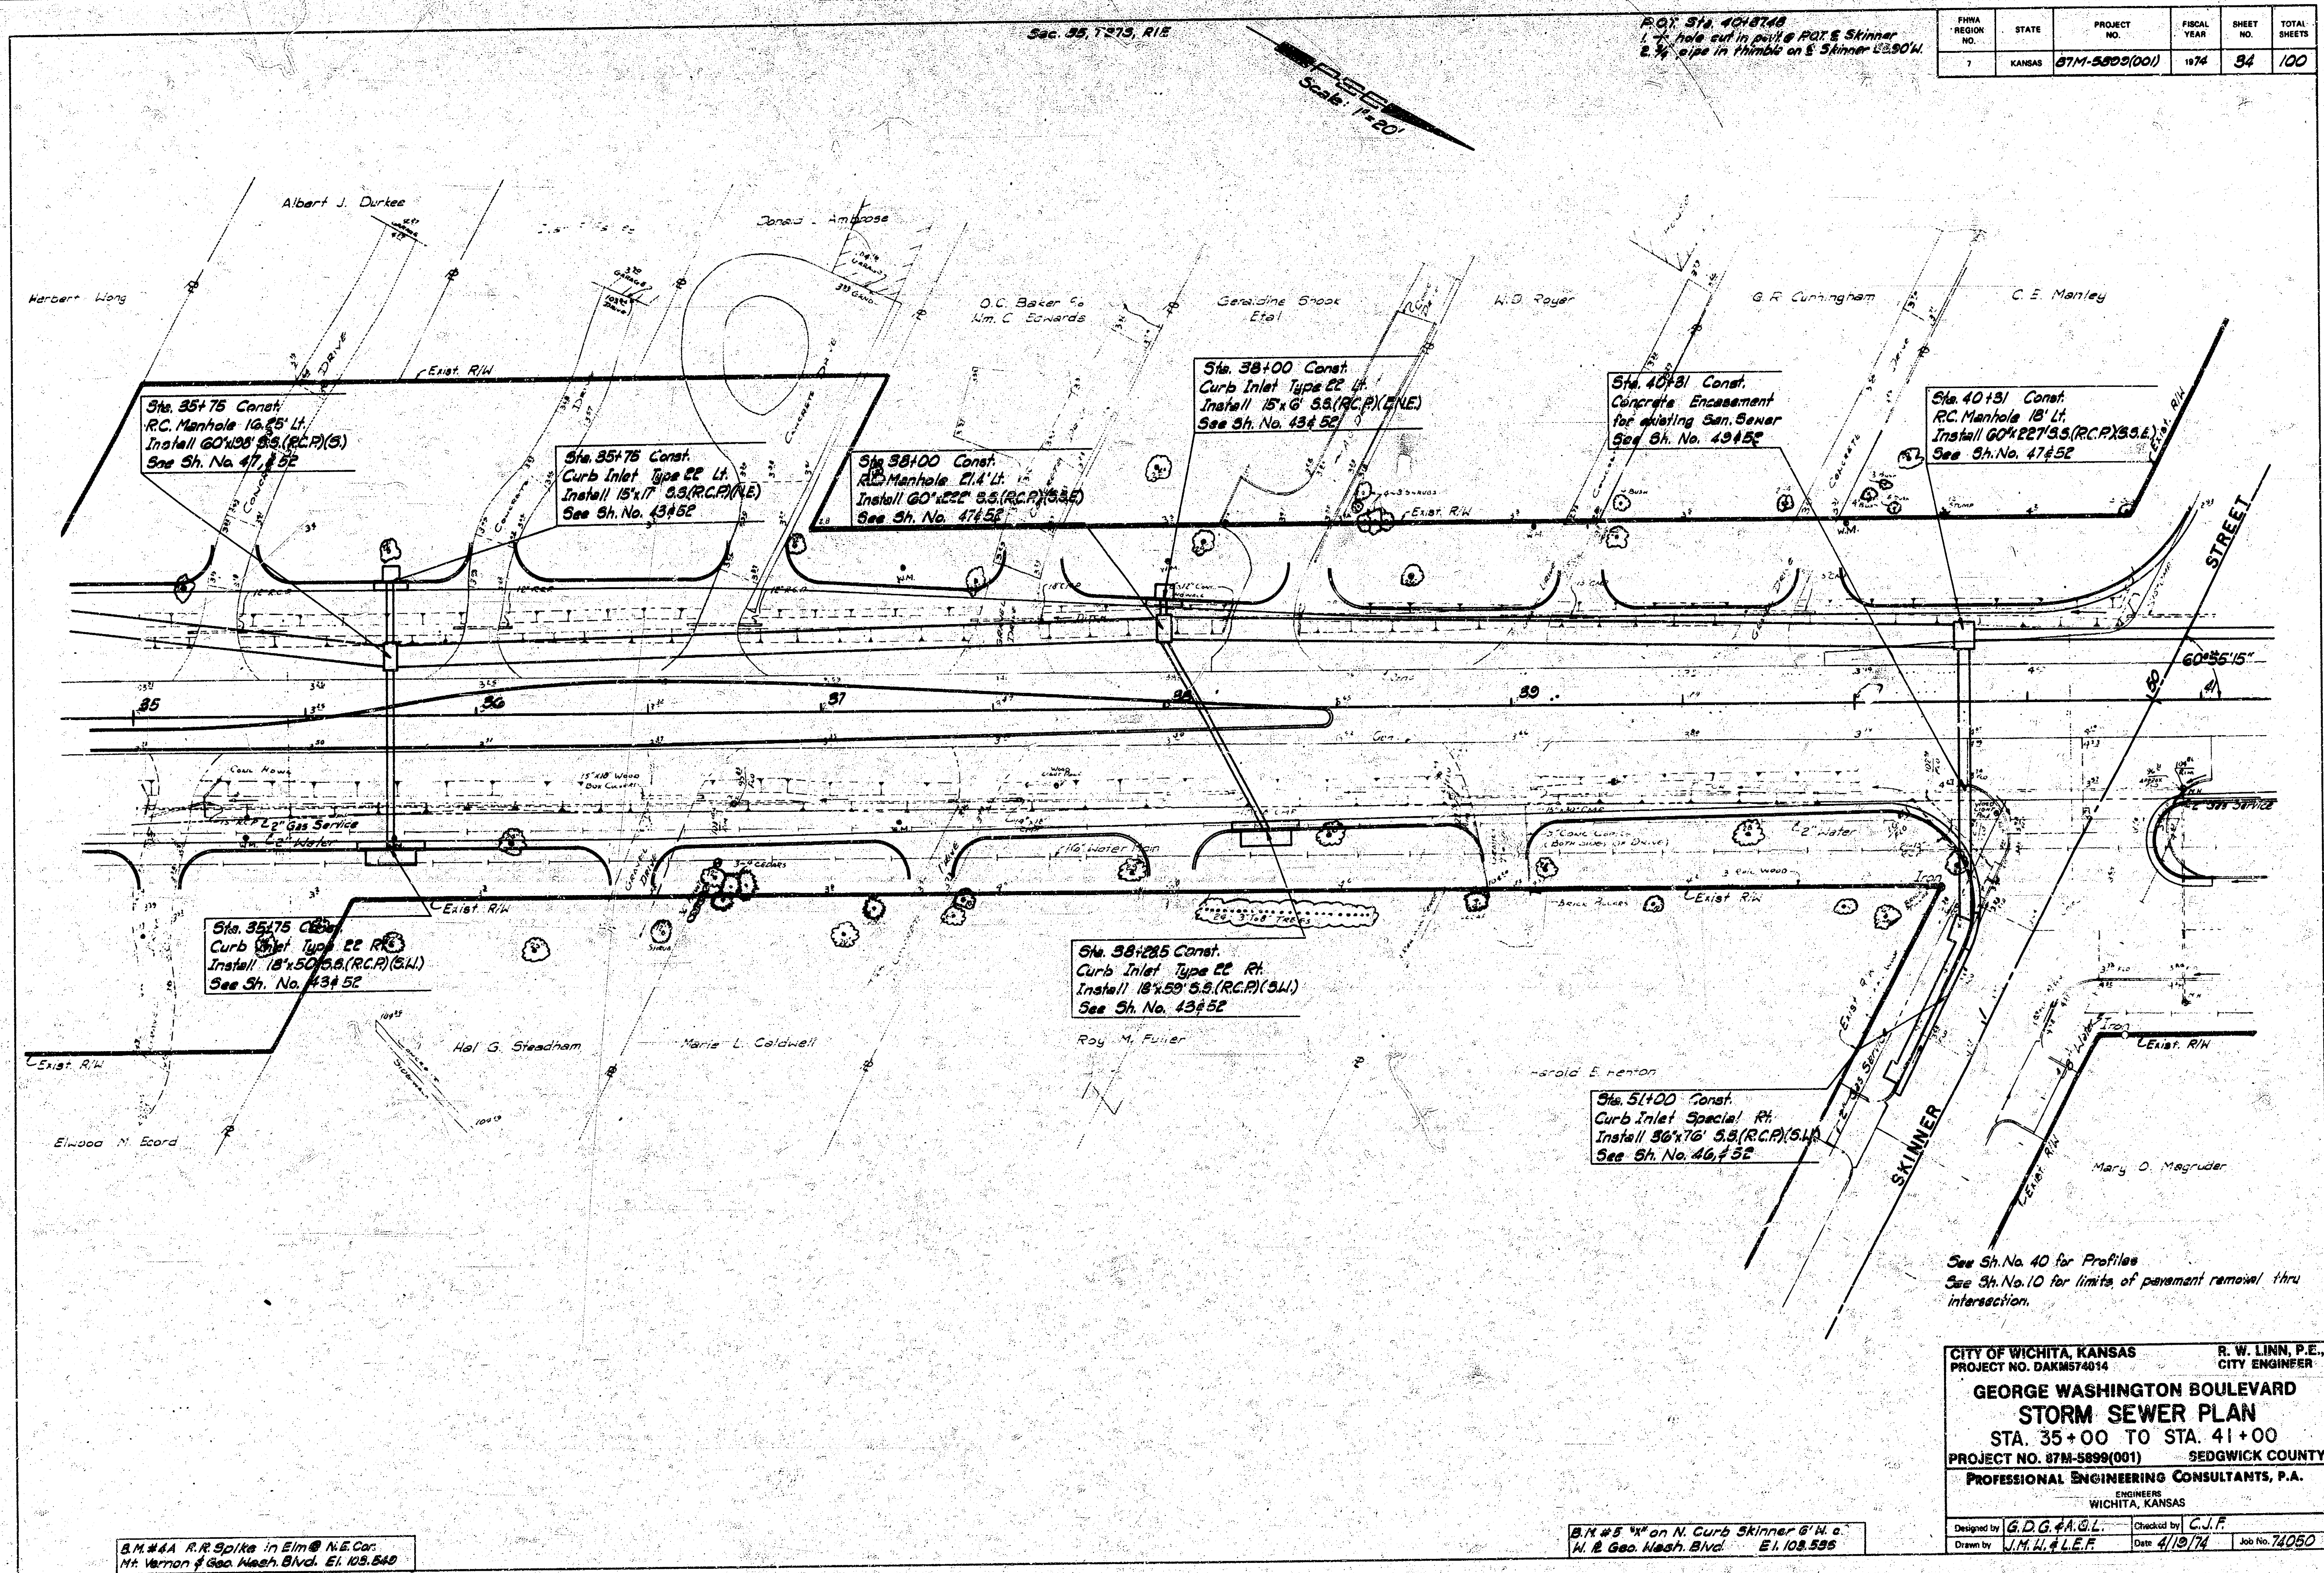

B.M. #44 R.R. Spike in Elm @ N.E. Cor.
N. Vernon & Geo. Wash. Blvd. E1 103.540

B.M. #5 4" on N. curb Skinner @ N.E.
N. & Geo. Wash. Blvd. E1 103.535

CITY OF WICHITA, KANSAS
PROJECT NO. DAKIN574014
R. W. LINN, P.E.
CITY ENGINEER
GEORGE WASHINGTON BOULEVARD
STORM SEWER PLAN
STA. 35+00 TO STA. 41+00
PROJECT NO. 87M-5899(001) SEDGWICK COUNTY
PROFESSIONAL ENGINEERING CONSULTANTS, P.A.
ENGINEERS
WICHITA, KANSAS
Designed by G.D.G. & A.C.L. Checked by C.J.F.
Drawn by J.M.H. & L.E.F. Date 4/18/74 Job No. 74050


BBB#44

Sec. 35, T27S, R1E

NOT TO SCALE
1. 4" Iron in pavement
2. Center street light pole @ 20' S.
3. D.M. @ N.W. cor. Ballaire &
George Wash. Drive 30.00' S.W.
4. Back curb E. side George Wash.
Drive 30' to E. 43.55' N.W. 1/4.

Sec. 35, T27S, R1E

FHWA REGION NO. 7	STATE	PROJECT NO.	FISCAL YEAR	SHEET NO.	TOTAL SHEETS
7	KANSAS	87M-5899(001)	1974	32	100

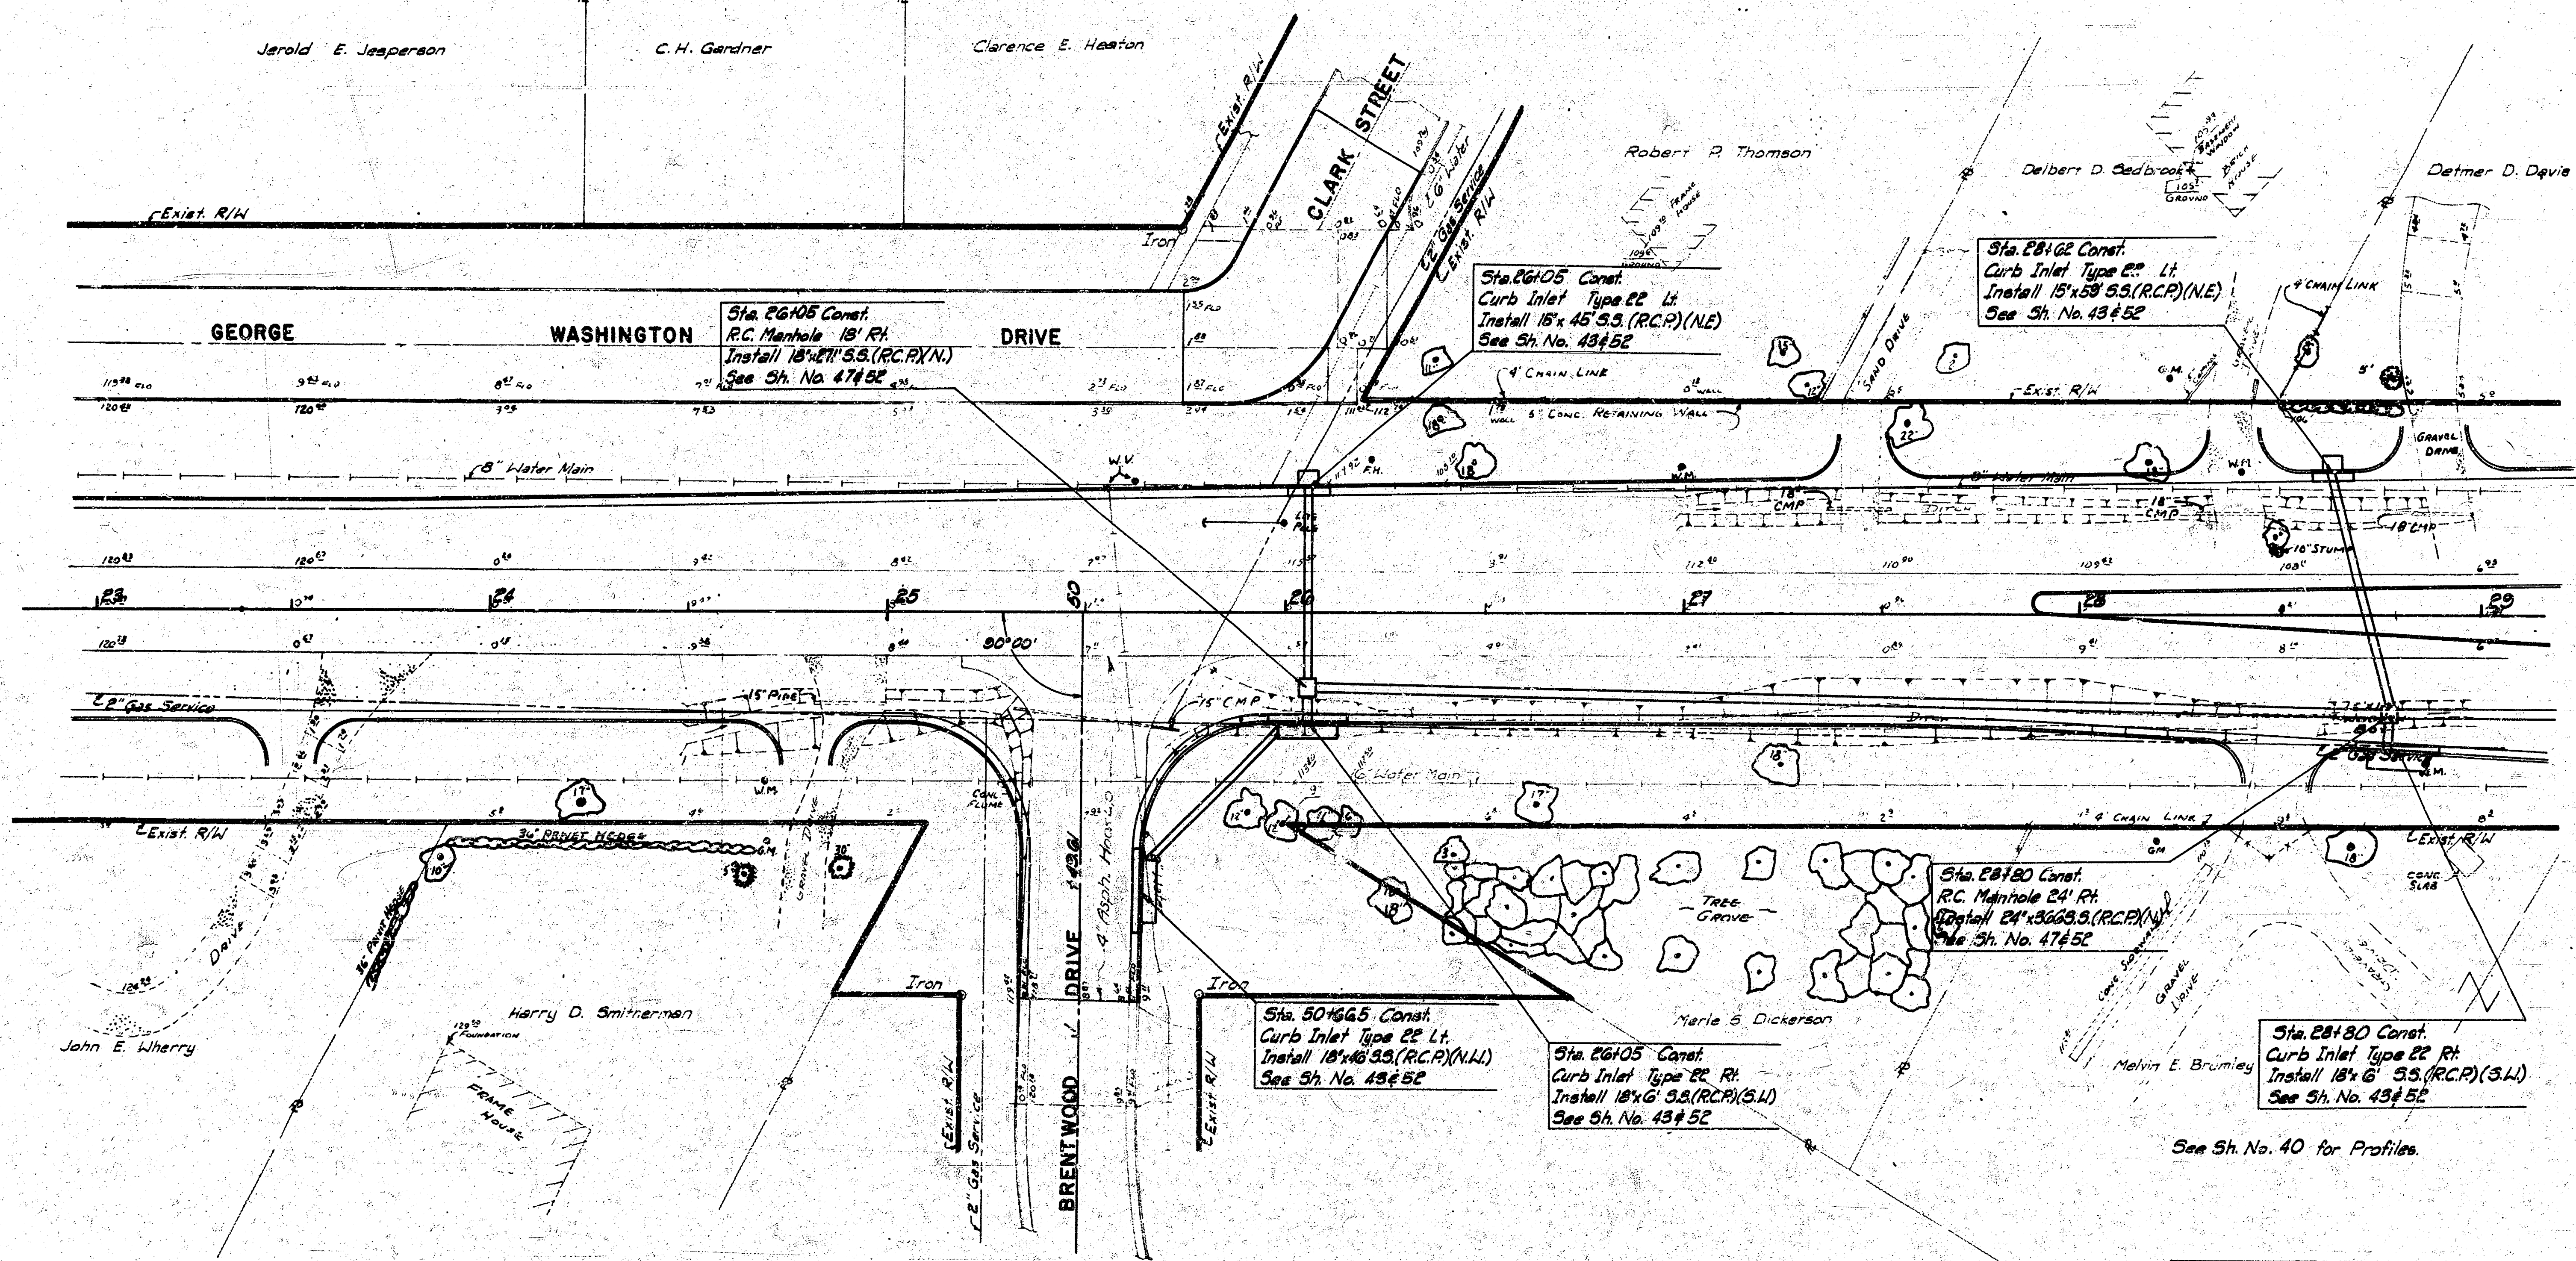


B.M. #9A R.R. Spike in St. L. & N.W. Cor.
Ballaire & Geo. Wash. Dr. E. 120.318

CITY OF WICHITA, KANSAS
PROJECT NO. DAKM574014
R. W. LINN, P.E.,
CITY ENGINEER

**GEORGE WASHINGTON BOULEVARD
STORM SEWER PLAN**
STA. 23+00 TO STA. 29+00
PROJECT NO. 87M-5899(001) SEDGWICK COUNTY

PROFESSIONAL ENGINEERING CONSULTANTS, P.A.
ENGINEERS
WICHITA, KANSAS

Designed by: G.D.G. & A.G.L. Checked by: C.J.F.
Drawn by: J.M.M. & L.E.F. Date: 4/19/74 Job No. 74050

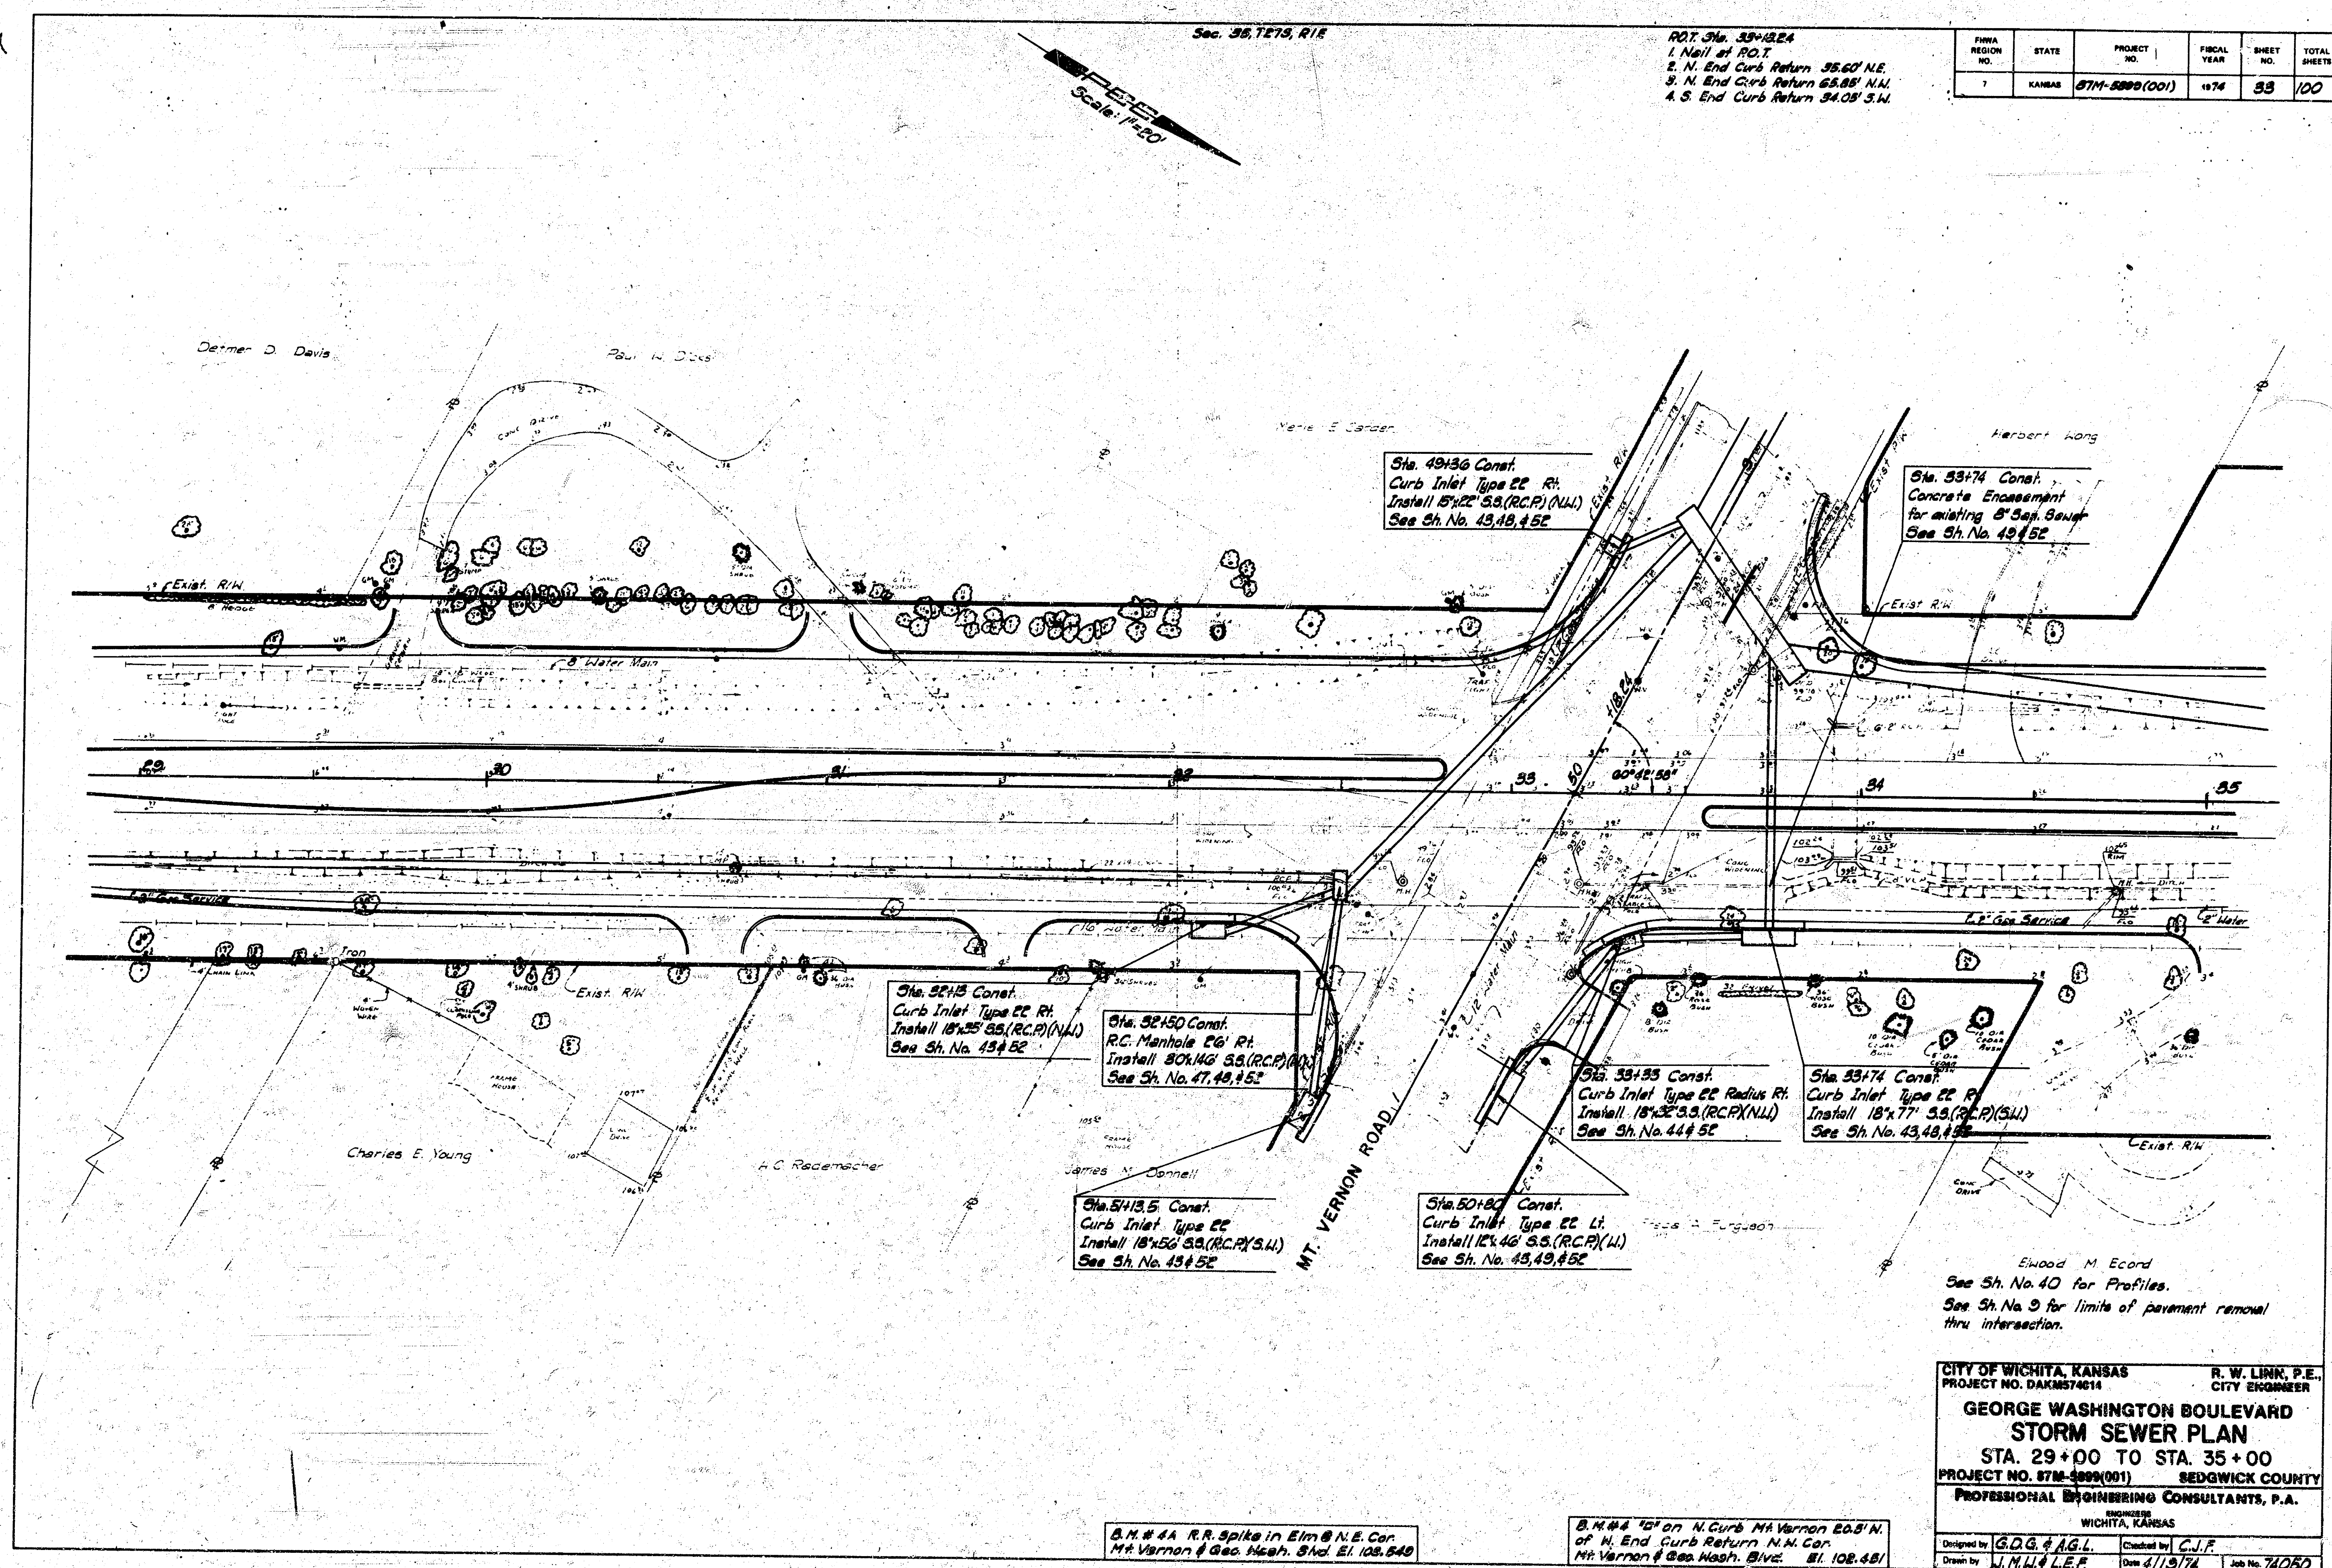

NOT TO SCALE
1. Nail at P.O.T.
2. N. End Curb Return 35.60' N.E.
3. N. End Curb Return 35.88' N.W.
4. S. End Curb Return 34.08' S.W.

FWHA REGION NO.	STATE	PROJECT NO.	FISCAL YEAR	SHEET NO.	TOTAL SHEETS
7	KANSAS	87M-8899(001)	1974	53	100

CITY OF WICHITA, KANSAS
PROJECT NO. DAKM574614
R. W. LIRN, P.E.
CITY ENGINEER

**GEORGE WASHINGTON BOULEVARD
STORM SEWER PLAN**
STA. 29+00 TO STA. 35+00
PROJECT NO. 87M-8899(001) SEDGWICK COUNTY
PROFESSIONAL ENGINEERING CONSULTANTS, P.A.
WICHITA, KANSAS

Designed by	G.O.G. & A.G.L.	Checked by	C.J.F.
Drawn by	J.M.H. & L.E.P.	Date	4/13/74
		Job No.	74080

8. N. & 4. R.R. spike in Elm @ N.E. Cor.
Mt. Vernon & Geo. Meach. Blvd. El. 108.840

8. N. & 4. "G" on N. Curb Mt. Vernon E.O.S.N.
of N. End Curb Return N.M. Cor.
Mt. Vernon & Geo. Meach. Blvd. El. 108.881

