


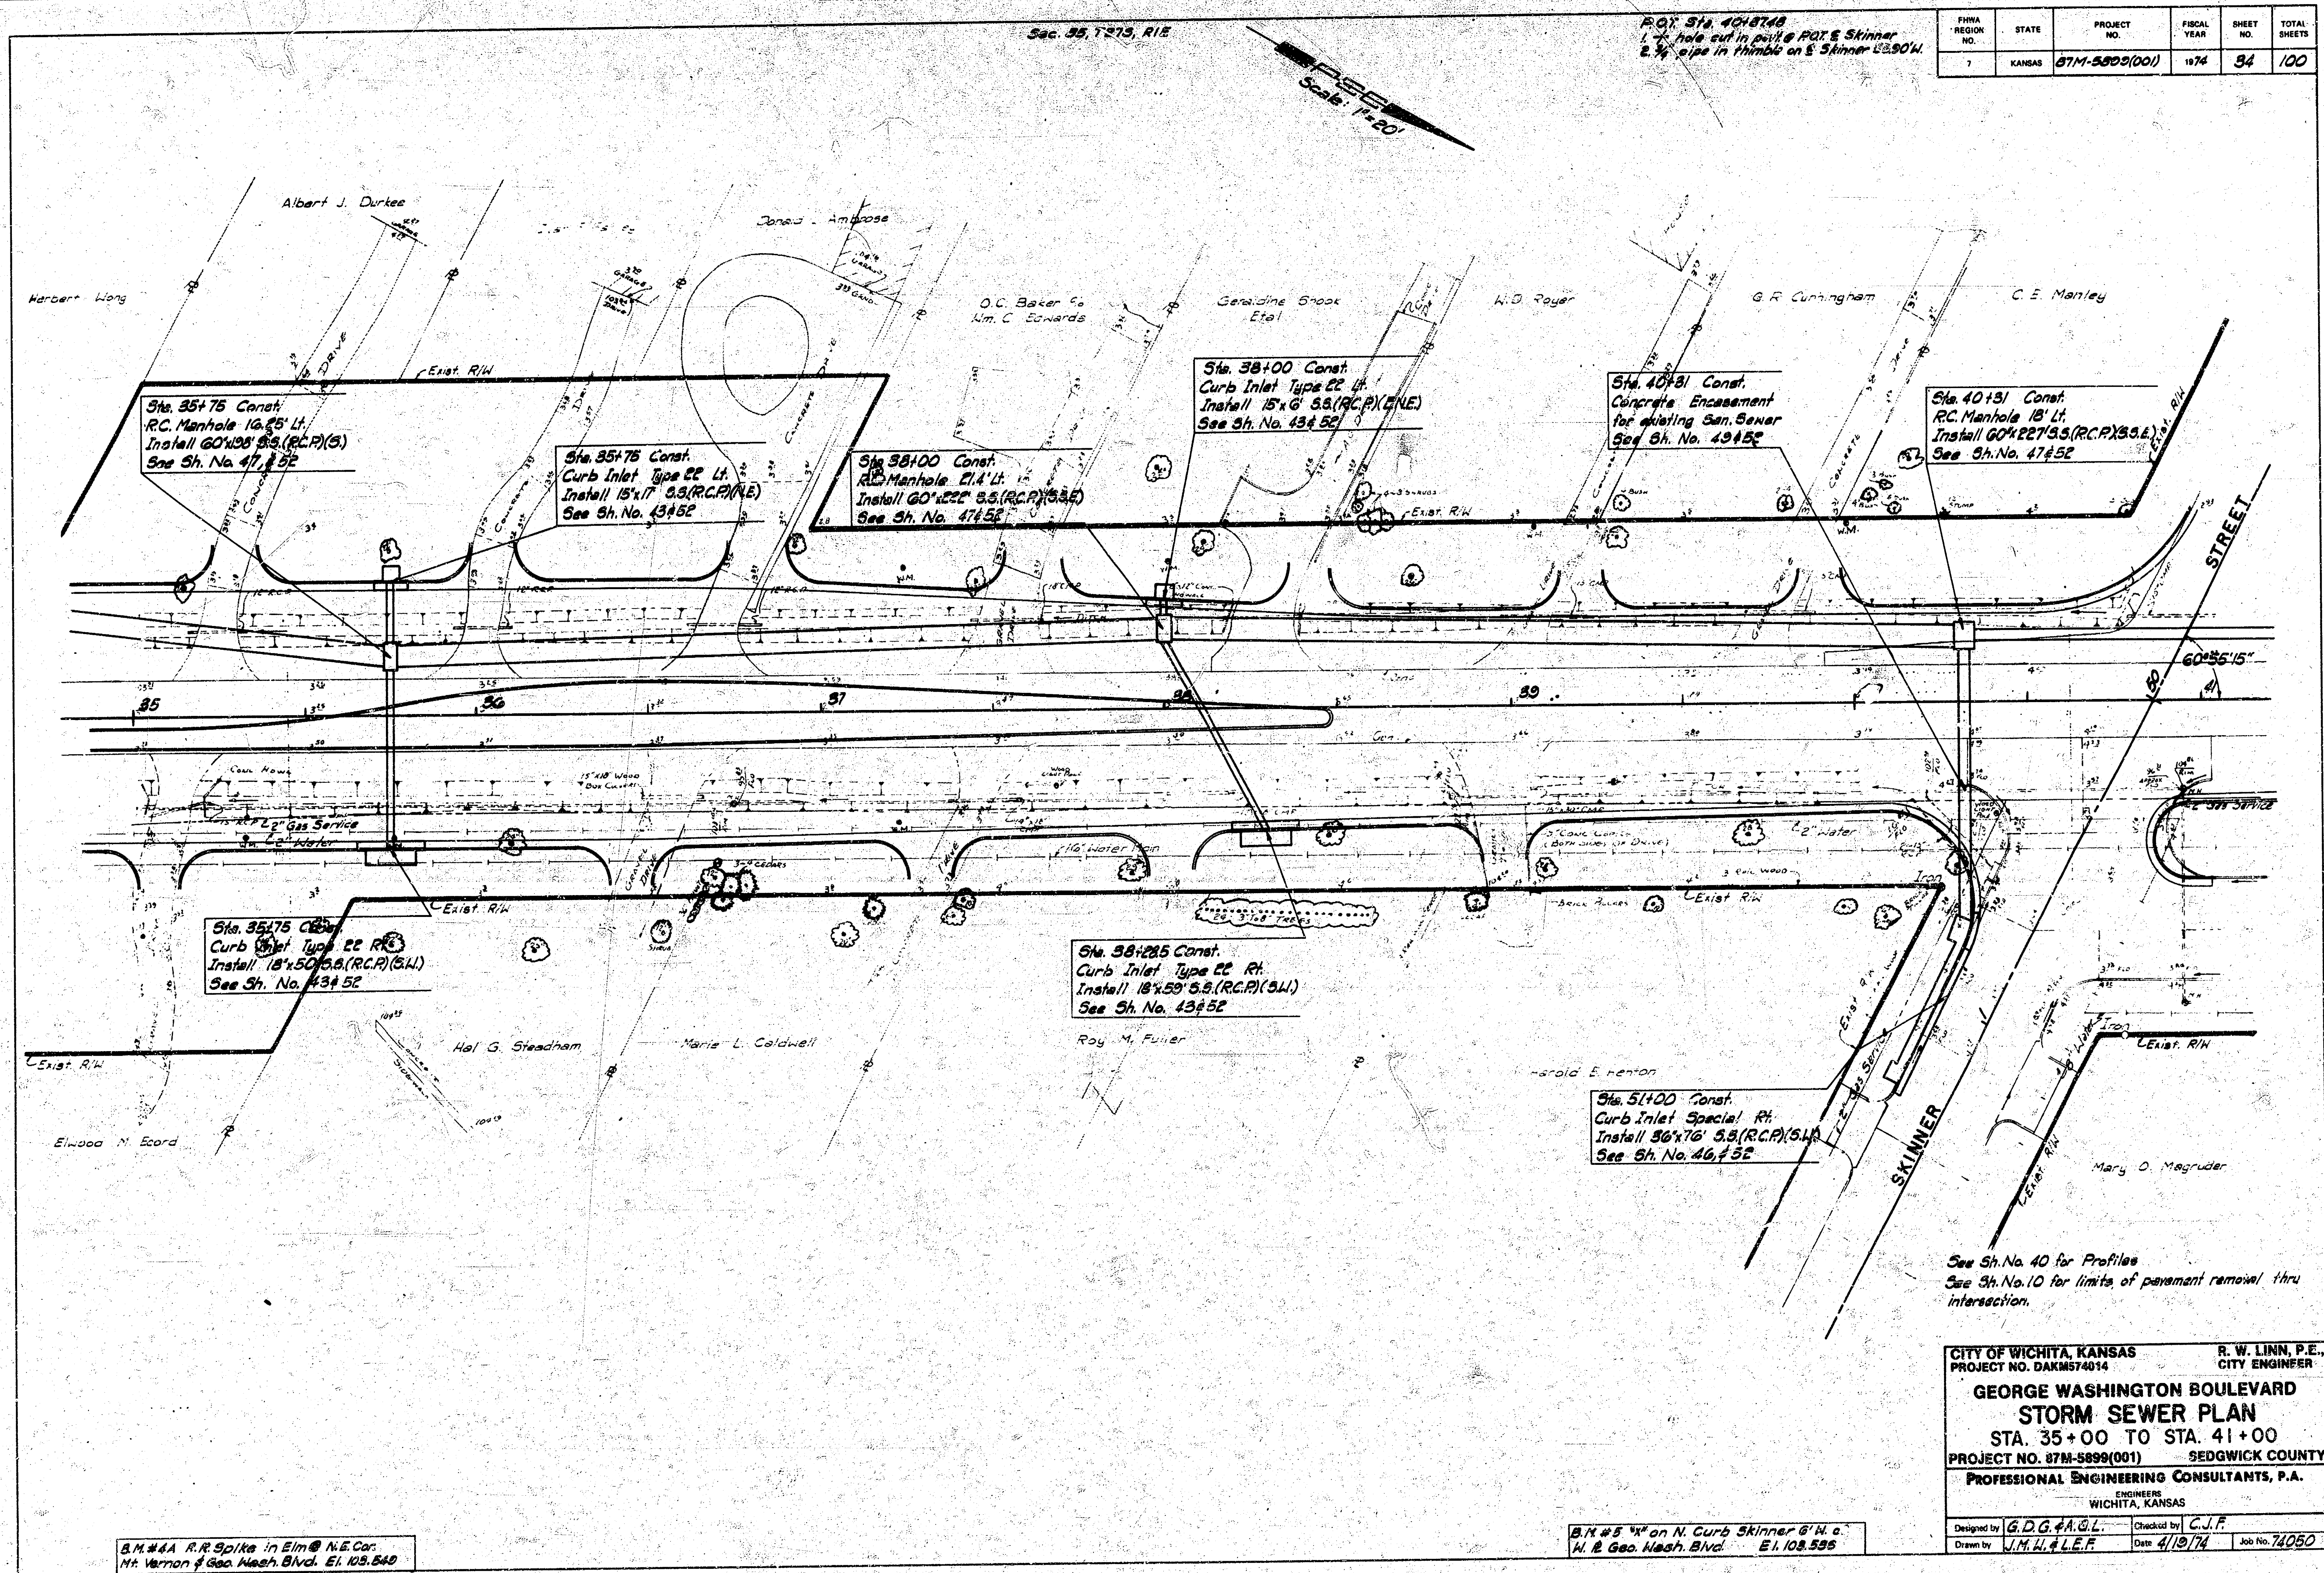

B.M. #44 R.R. Spike in Elm @ N.E. Cor.
N. Vernon & Geo. Wash. Blvd. E1 103.540

B.M. #5 4" on N. curb Skinner @ N.E.
N. & Geo. Wash. Blvd. E1 103.535

CITY OF WICHITA, KANSAS
PROJECT NO. DAKIN574014
**GEORGE WASHINGTON BOULEVARD
STORM SEWER PLAN**
STA. 35+00 TO STA. 41+00
PROJECT NO. 87M-5899(001) SEDGWICK COUNTY
PROFESSIONAL ENGINEERING CONSULTANTS, P.A.
ENGINEERS
WICHITA, KANSAS
Designed by G.D.G. & A.C.L. Checked by C.J.F.
Drawn by J.M.H. & L.E.F. Date 4/18/74 Job No. 74050


BBB#44

Sec. 35, T27S, R15E

Sec. 35, T27S, R15E

NOT TO SCALE
1. 4" Iron in pavement
2. Center street light pole @ 20' S.
3. D.M. @ N.W. cor. Ballaire &
George Wash. Drive 30.00' S.W.
4. Back curb E. side George Wash.
Drive 30' to E. 43.55' N.W. 1/4.

FHWA REGION NO. 7	STATE	PROJECT NO.	FISCAL YEAR	SHEET NO.	TOTAL SHEETS
7	KANSAS	87M-5899(001)	1974	32	100

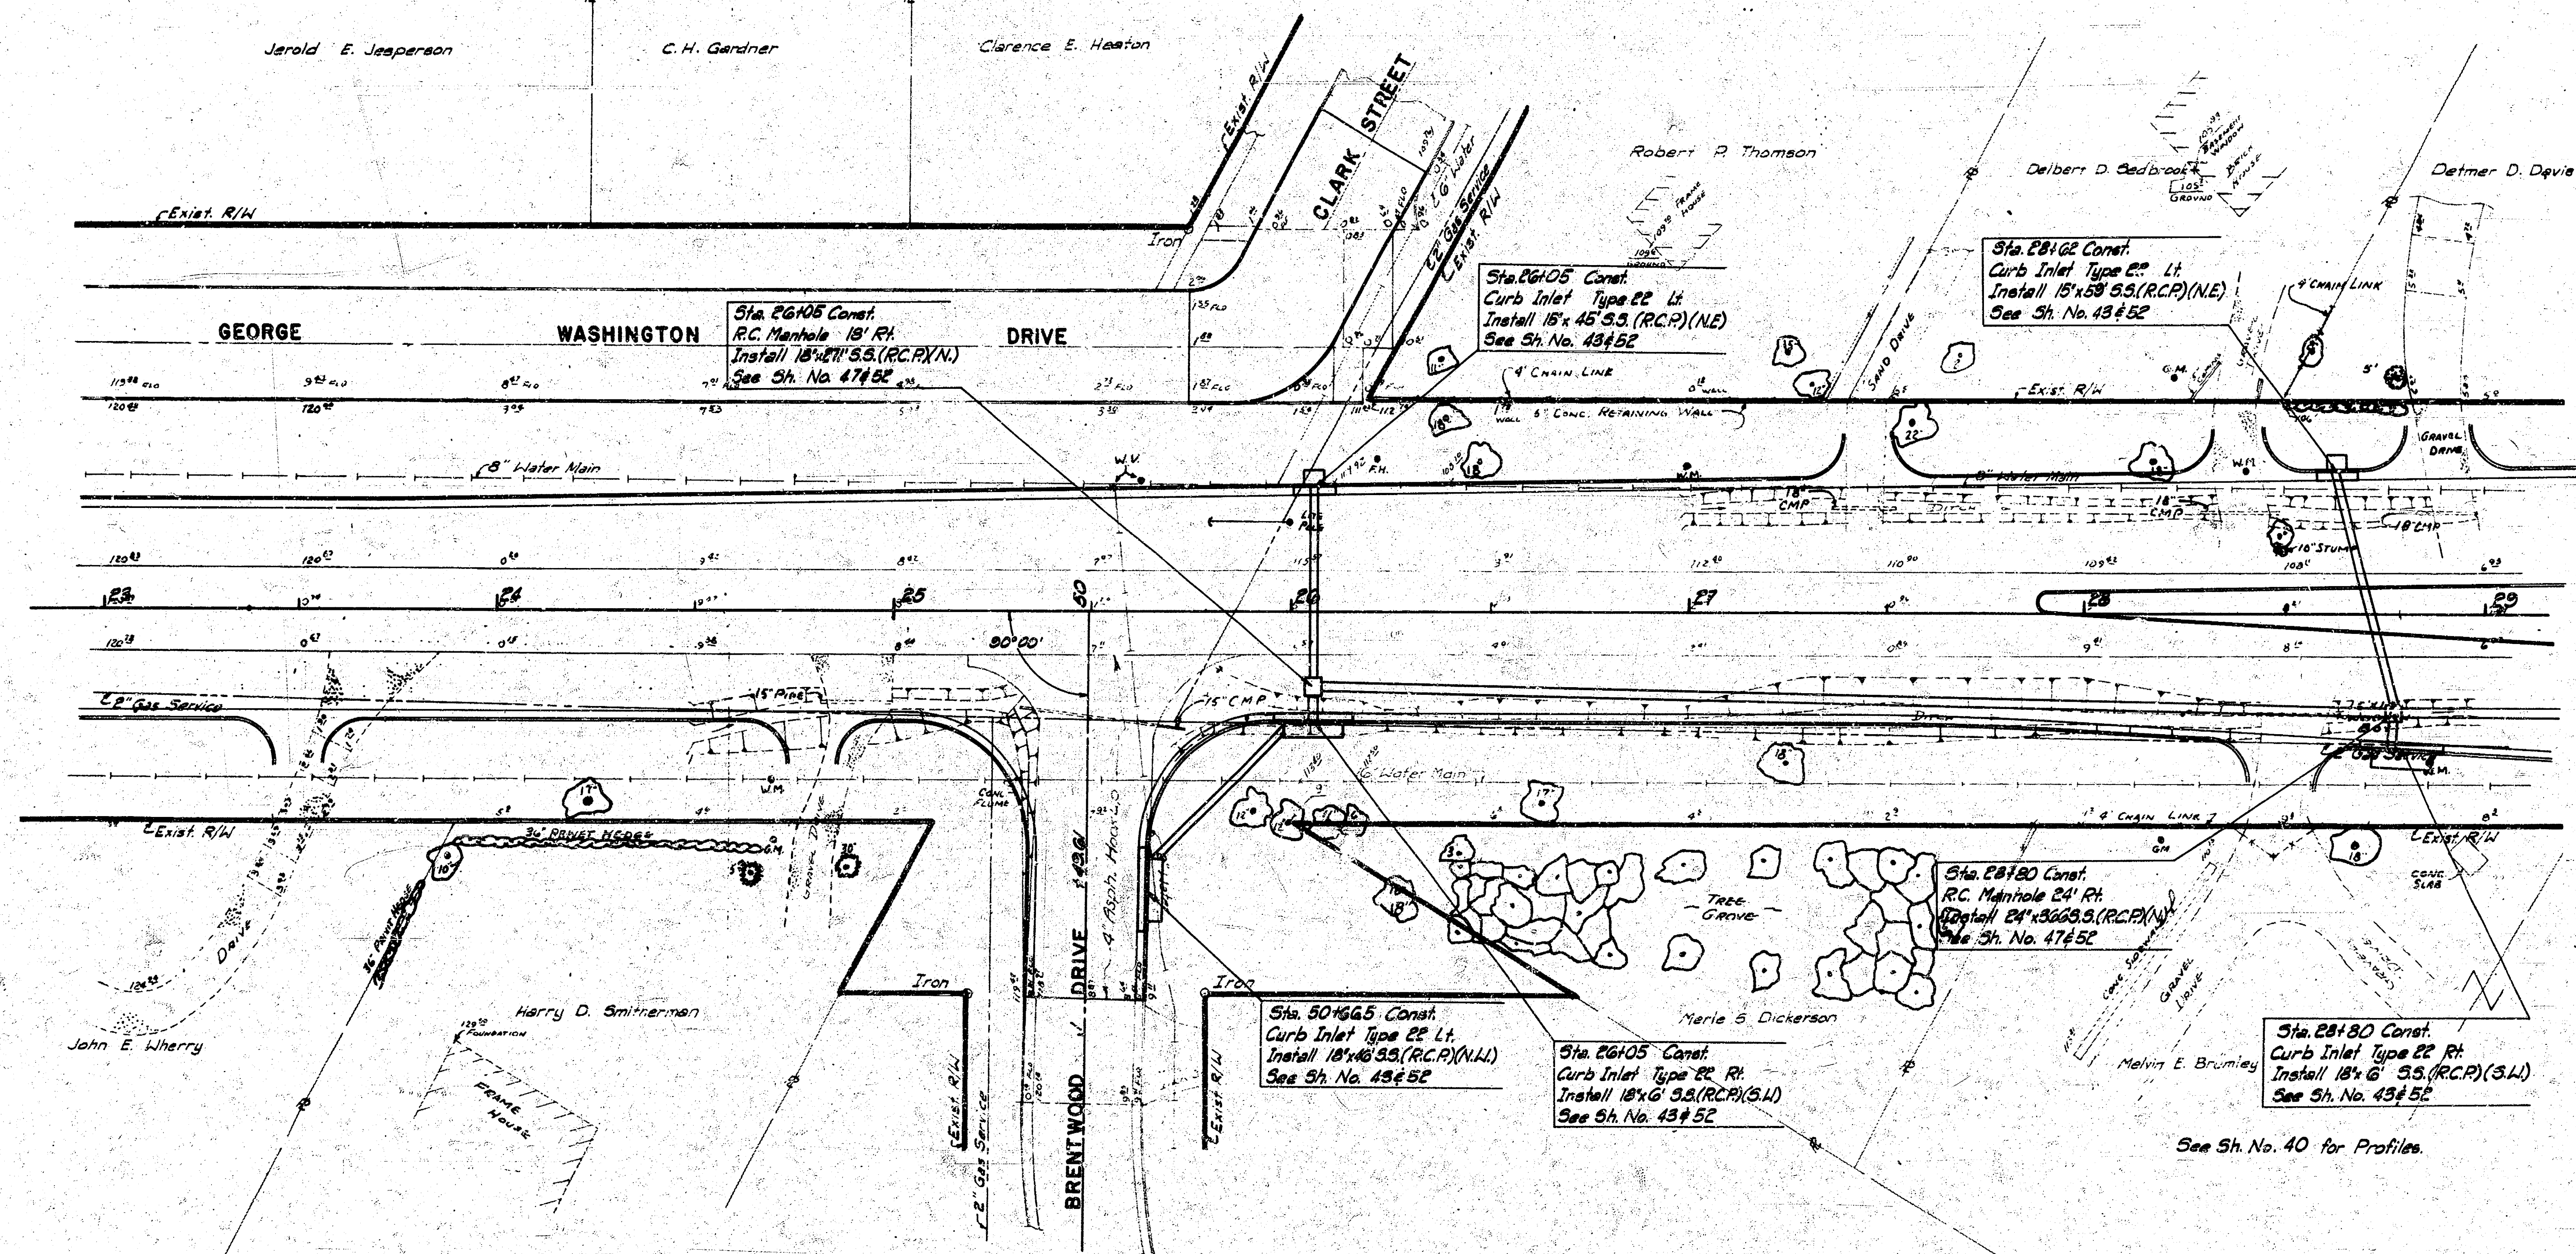

B.M. #9A R.R. Spike in Sh. Lt. No. N.W. Cor.
Ballaire & Geo. Wash. Dr. E. 120.318

CITY OF WICHITA, KANSAS PROJECT NO. DAKM574014		R. W. LINN, P.E. CITY ENGINEER	
GEORGE WASHINGTON BOULEVARD STORM SEWER PLAN STA. 23+00 TO STA. 29+00 PROJECT NO. 87M-5899(001) SEDGWICK COUNTY			
PROFESSIONAL ENGINEERING CONSULTANTS, P.A. ENGINEERS WICHITA, KANSAS			
Designed by G.D.G. & A.G.L.		Checked by C.J.F.	
Drawn by J.M.M. & L.E.F.		Date 4/19/74 Job No. 74050	

