


GEO. WASHINGTON BLVD.
N.L. HARRY STREET TO N.L. MENLO DRIVE.
PROJ No. C15-51

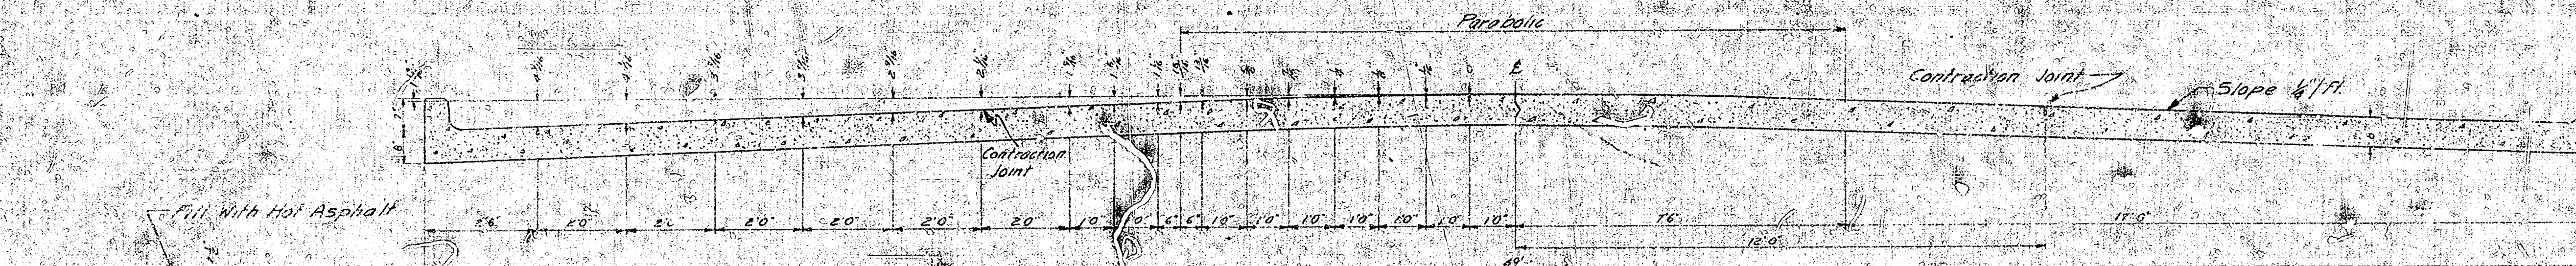

TYPICAL SECTION

No Scale

CONTRACTION JOINT

No Scale


To Be Used At 30' Intervals
 Except Where An Expansion
 Joint Is Used



EXPANSION JOINT

No Scale

To Be Used At 120' Intervals

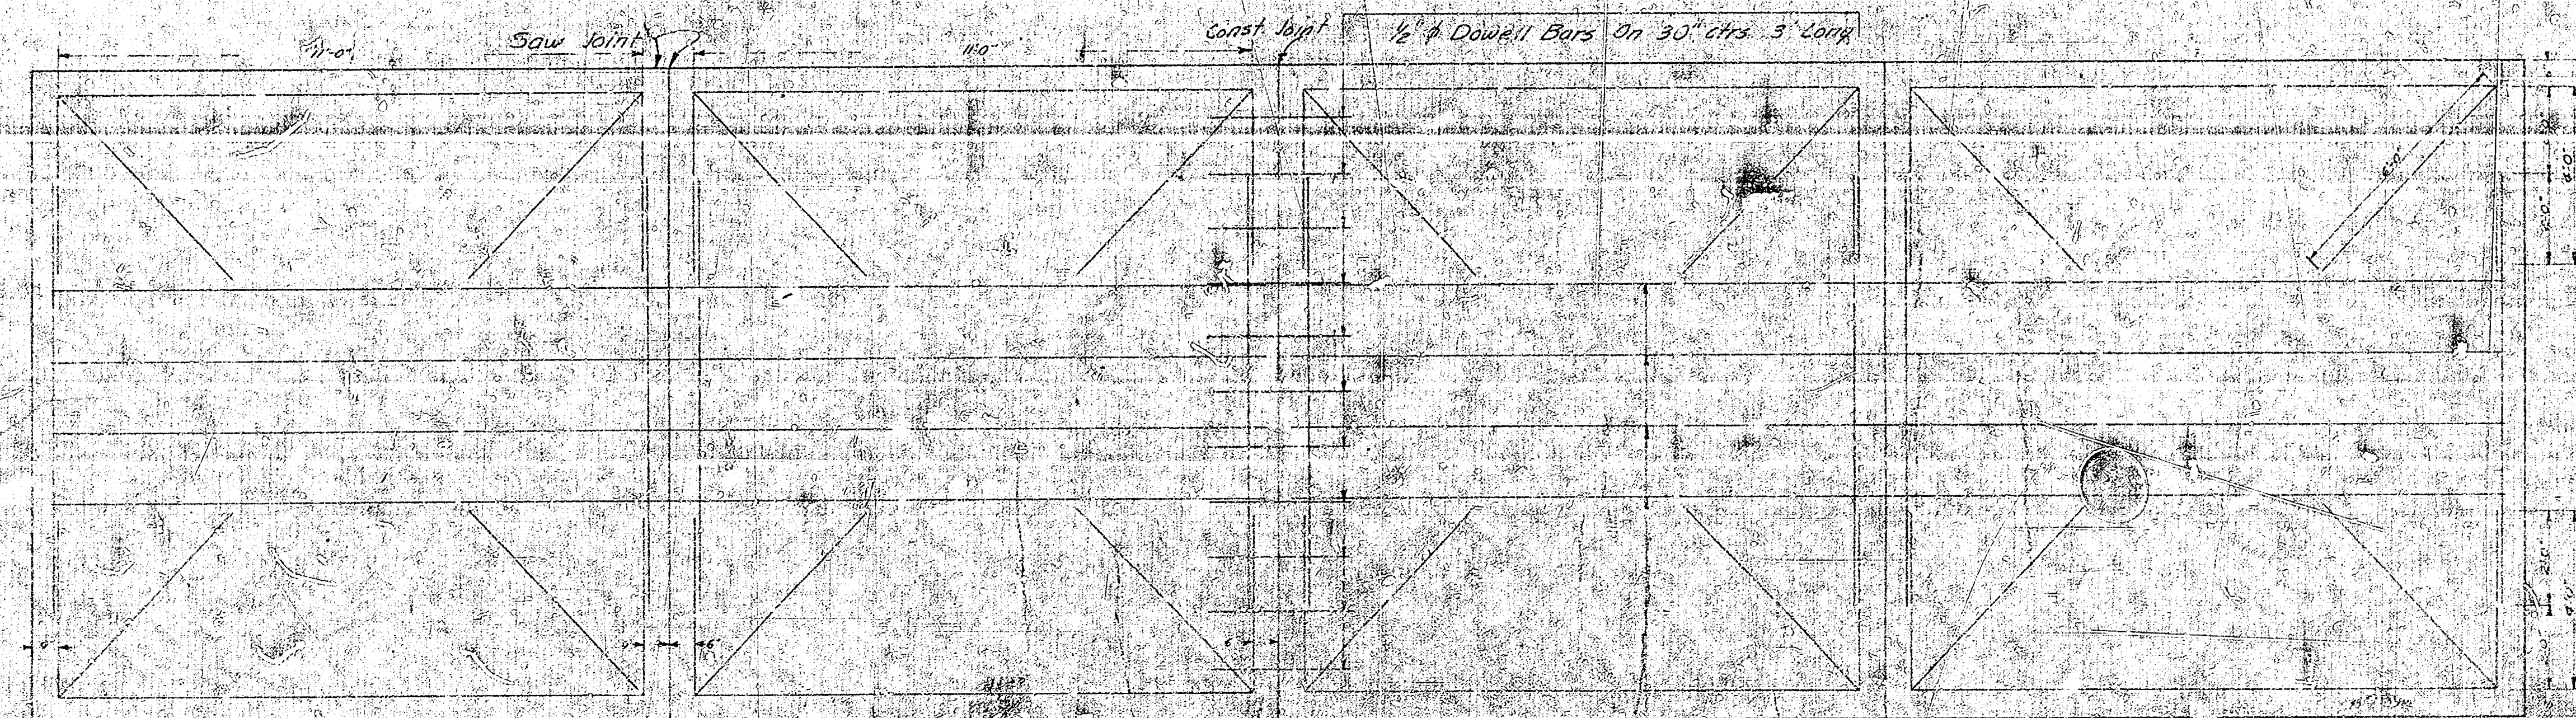

STEEL PATTERN

No Scale


Use 1/2" Bars Unless Otherwise Specified

1/2" Bars Equally Spaced, 24" On Center




1/7

B.M. 106.74 "15" in ground, top of 4" S and radius, S.W. cor. Harry & Geo. Wash Blvd.
 B.M. 103.32 "5" on S end of existing conc. culvert @ sta. 17+45.

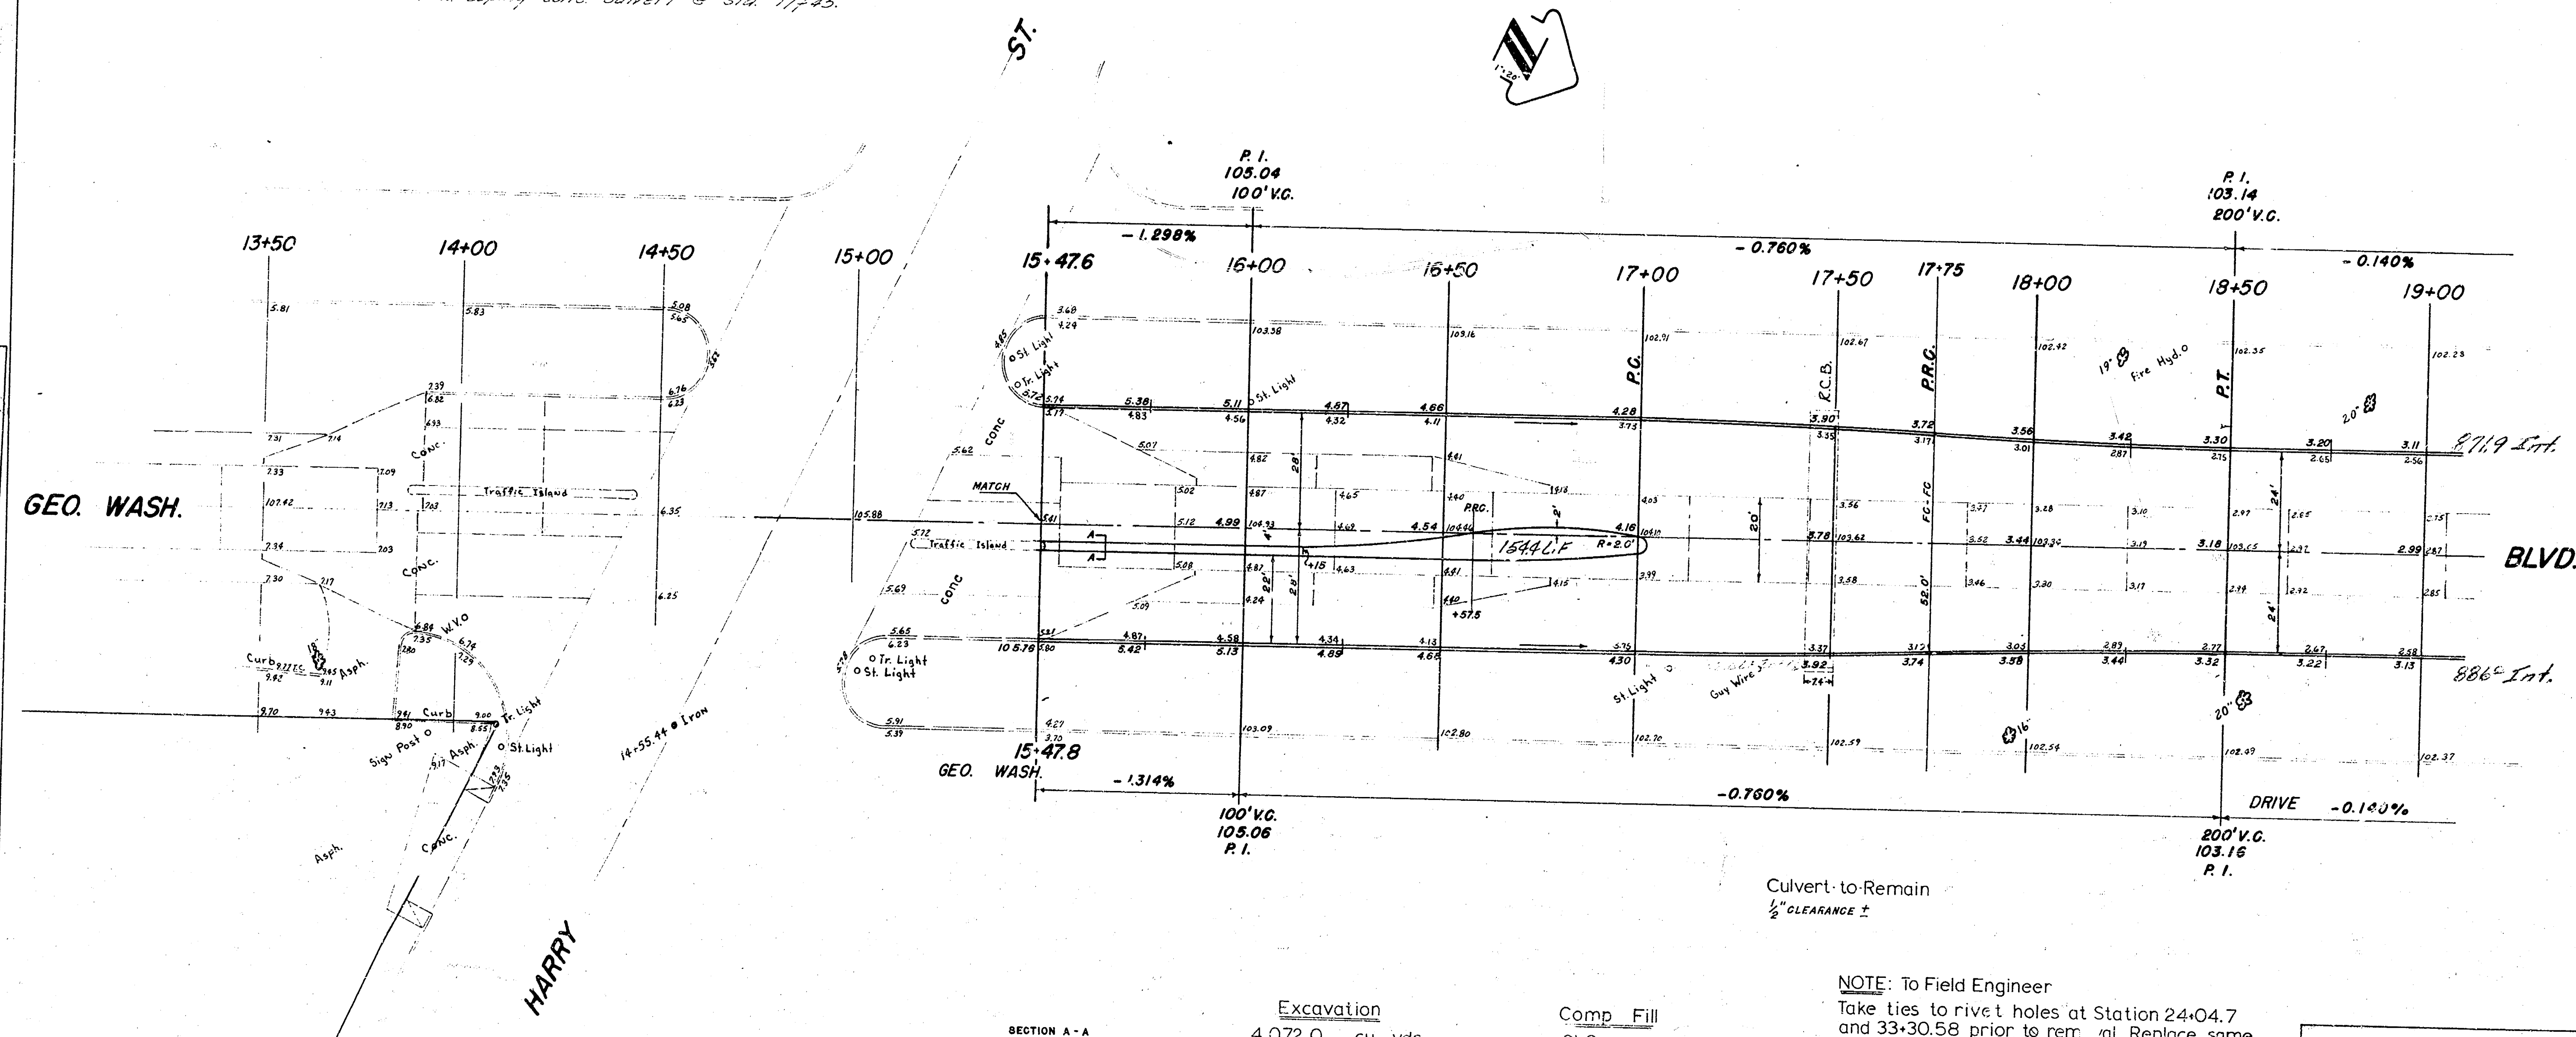

Note: To Field Engineer.
 Check elevations & re-section
 earthwork if necessary.

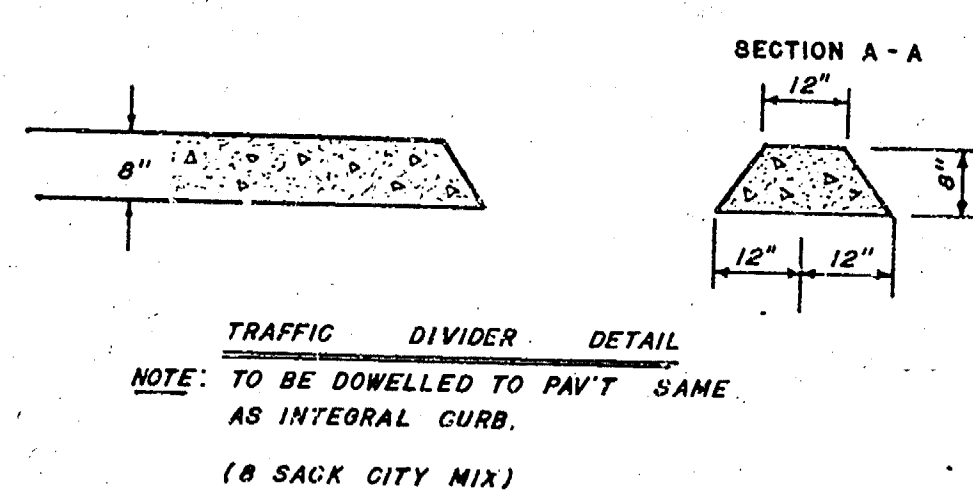


Excavation		Comp. Fill	
4,072.0	cu yds	31.9	cu yds
-1,102.1	(pavt rem)	+10% 3.2	
2,969.9		Total 35.1	cu yds
+10% 297.0			
Total 3,266.9	cu yds		

Culvert to Remain
 1/2" CLEARANCE ±


NOTE: To Field Engineer
 Take ties to rivet holes at Station 24+04.7
 and 33+30.58 prior to removal. Replace same
 with irons and monument.
 NOTE: Contractor to retain sufficient dirt
 to grade parking.

SHEET - 2 -

GEO. WASHINGTON BLVD.
 N.L. HARRY STREET — N.L. MENLO DRIVE.
 48'-8" CONC & CURB
 B.E. SMITH CITY ENGINEER
 CITY OF WICHITA, KANSAS
 DATE: Aug 1960 PROJECT No. 015-51

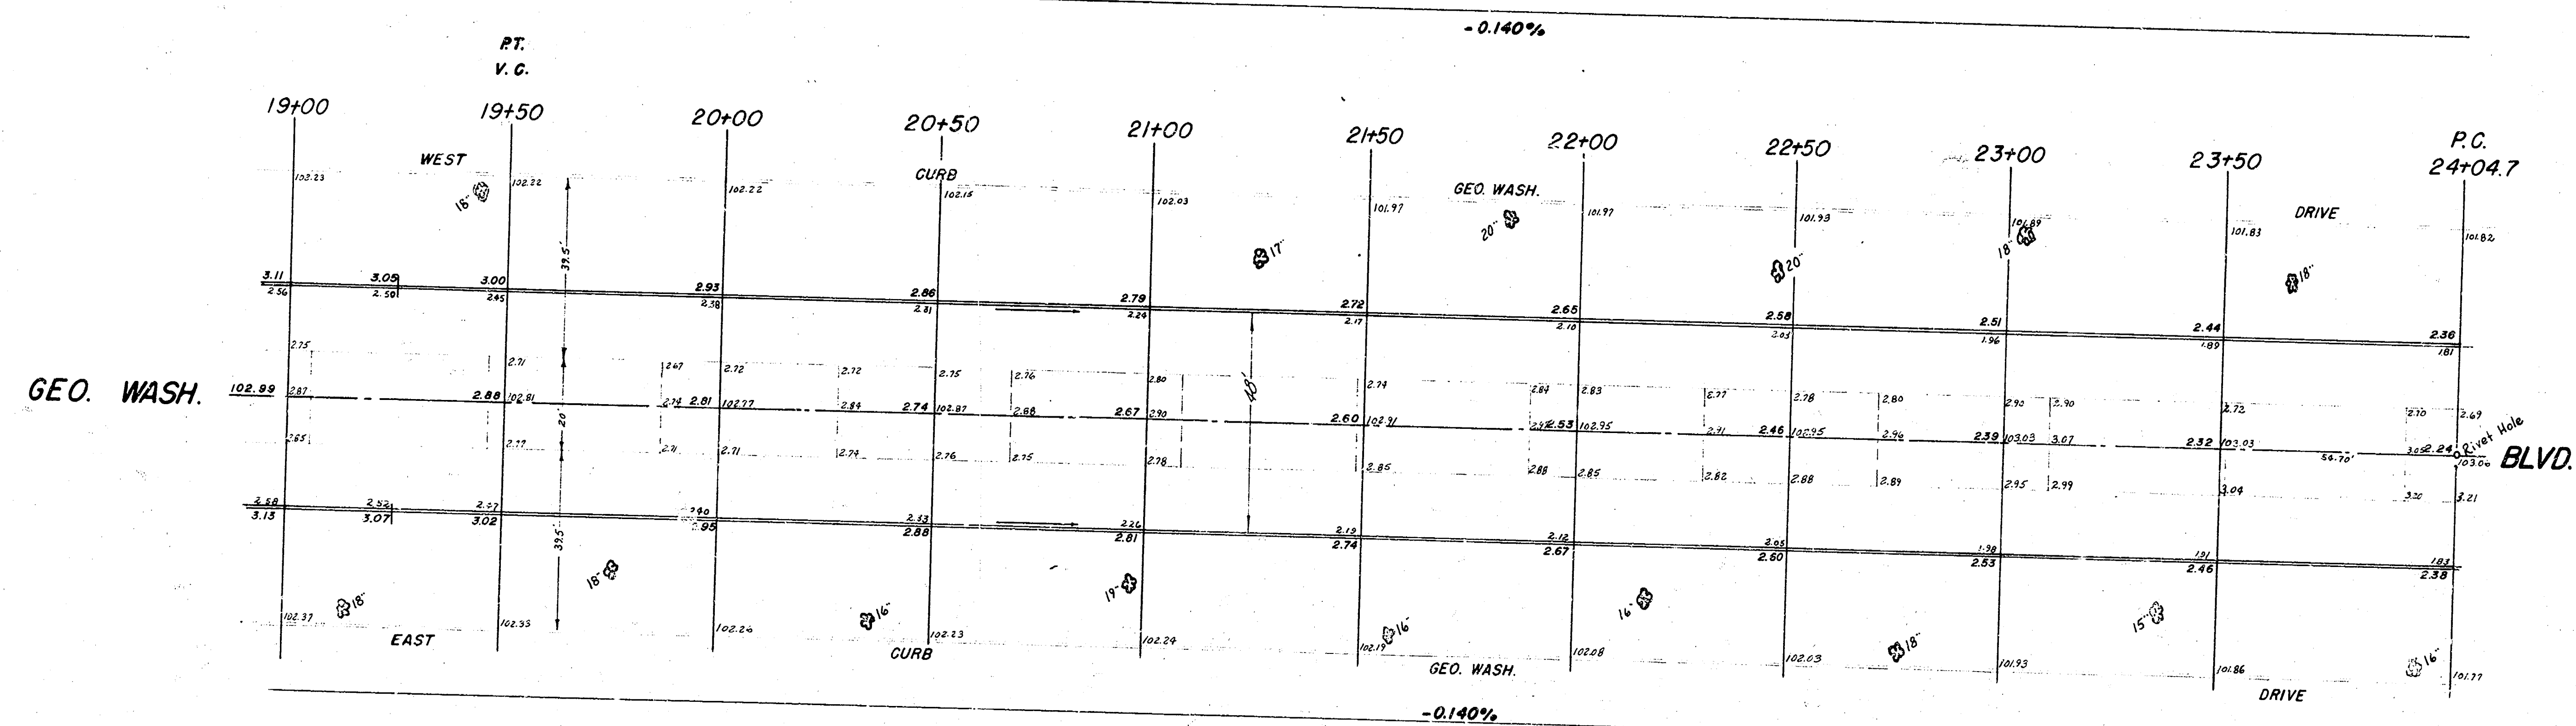

B.M. 101.26 at 1st. Marker. Fire Hydrant E. of 1st. & St. 25+03.

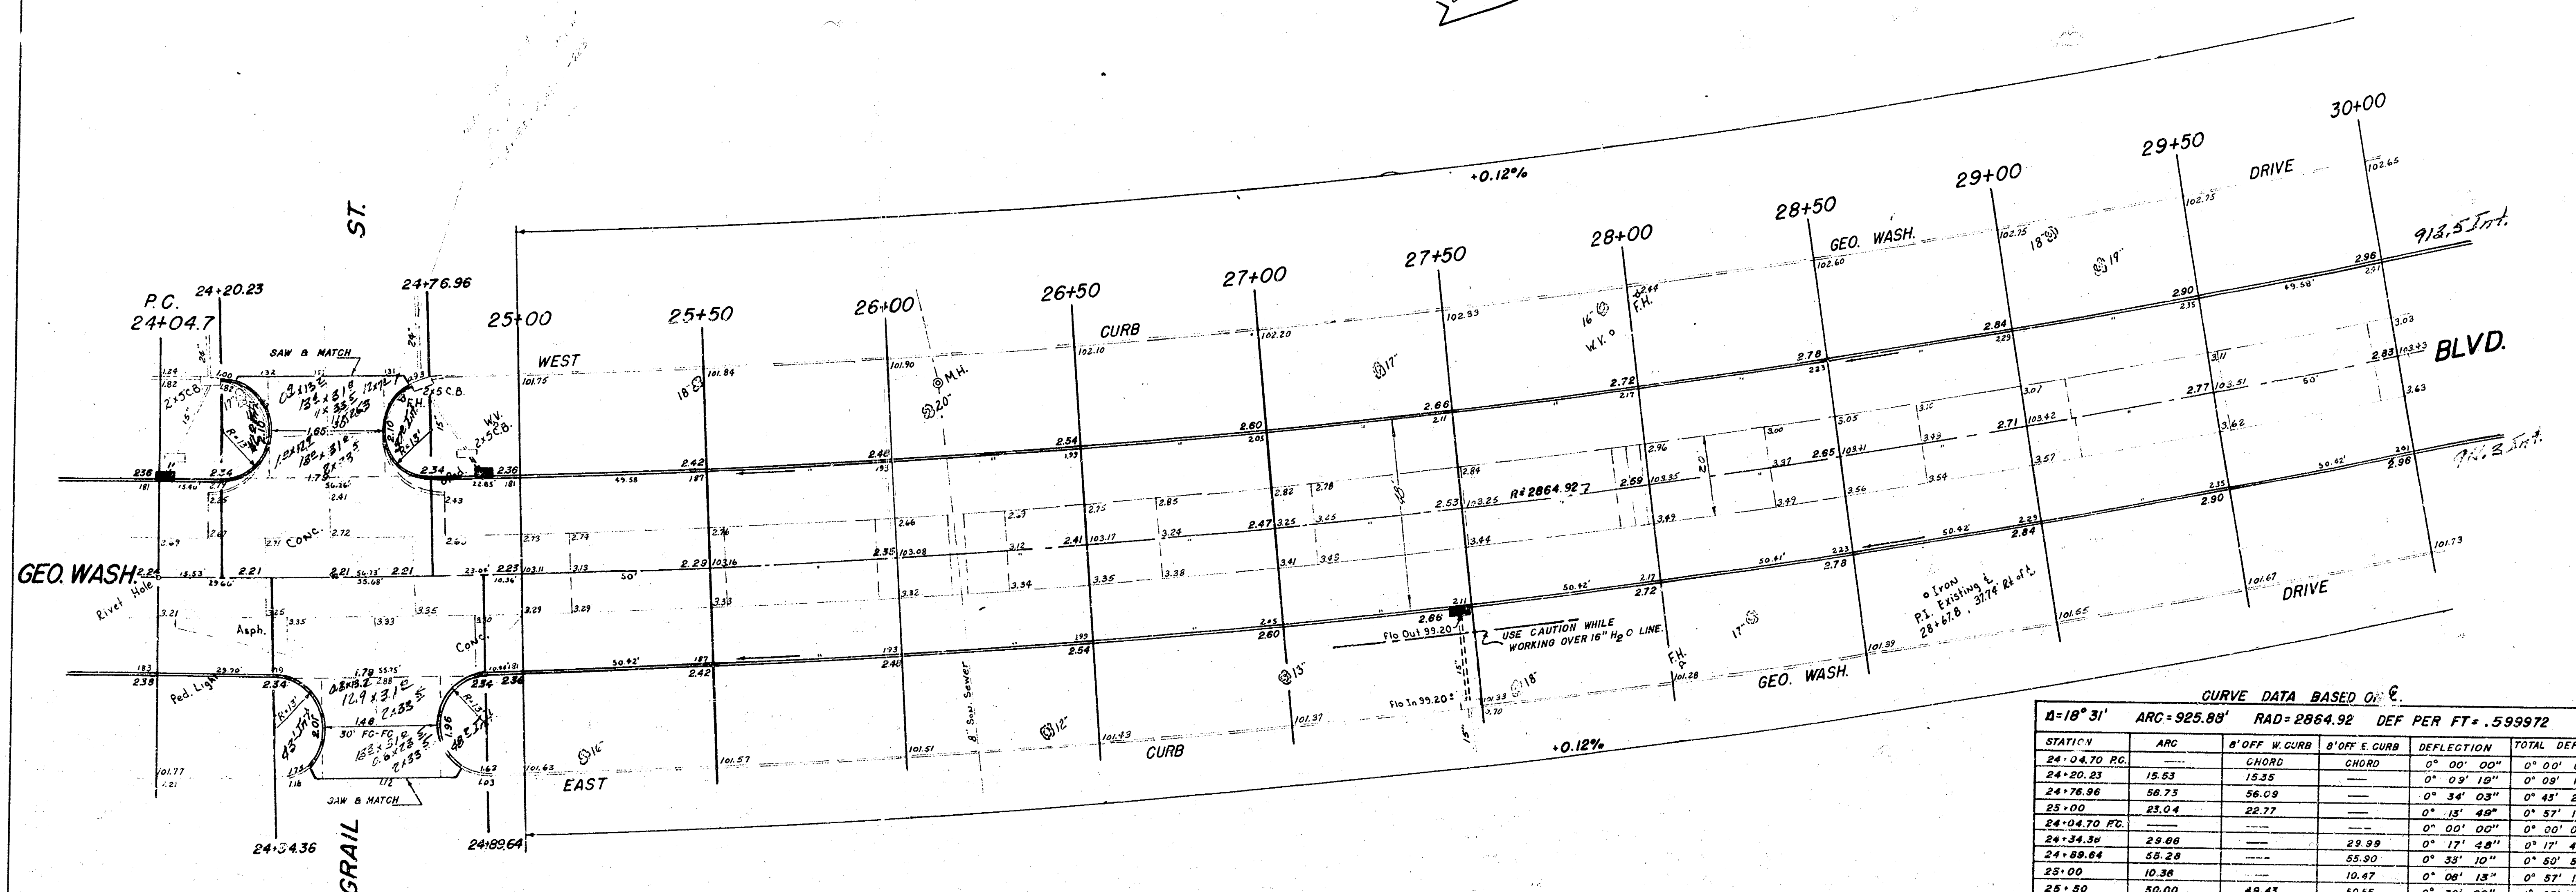

SHEET - 4 -

CURVE DATA BASED ON C.

STATION	ARC	CHORD	CHORD	DEF PER FT	TOTAL DEF

