
B.M. 146.03 N.E. Cor Bottom Conc. Step, Ho # 723 W. Armour Drive.
B.M. 148.05 N.E. Cor Bottom Conc. Step, Ho # 701 W. Armour Drive.
B.M. 154.33 ½" Spike N.S.H.L.P. 56 Ft. S. Of S.L. Gilbert 126 Ft. E. Of W.L. Rock Rd.
B.M. 155.41 ½" Spike S.S.H.L.P. 16 Ft. N. Of S.L. Morris, 128 Ft. E. Of W.L. Rock Rd.

STA. ON S/E

Scale 1"=20'


NOTE

Standard Concrete Steel Pattern

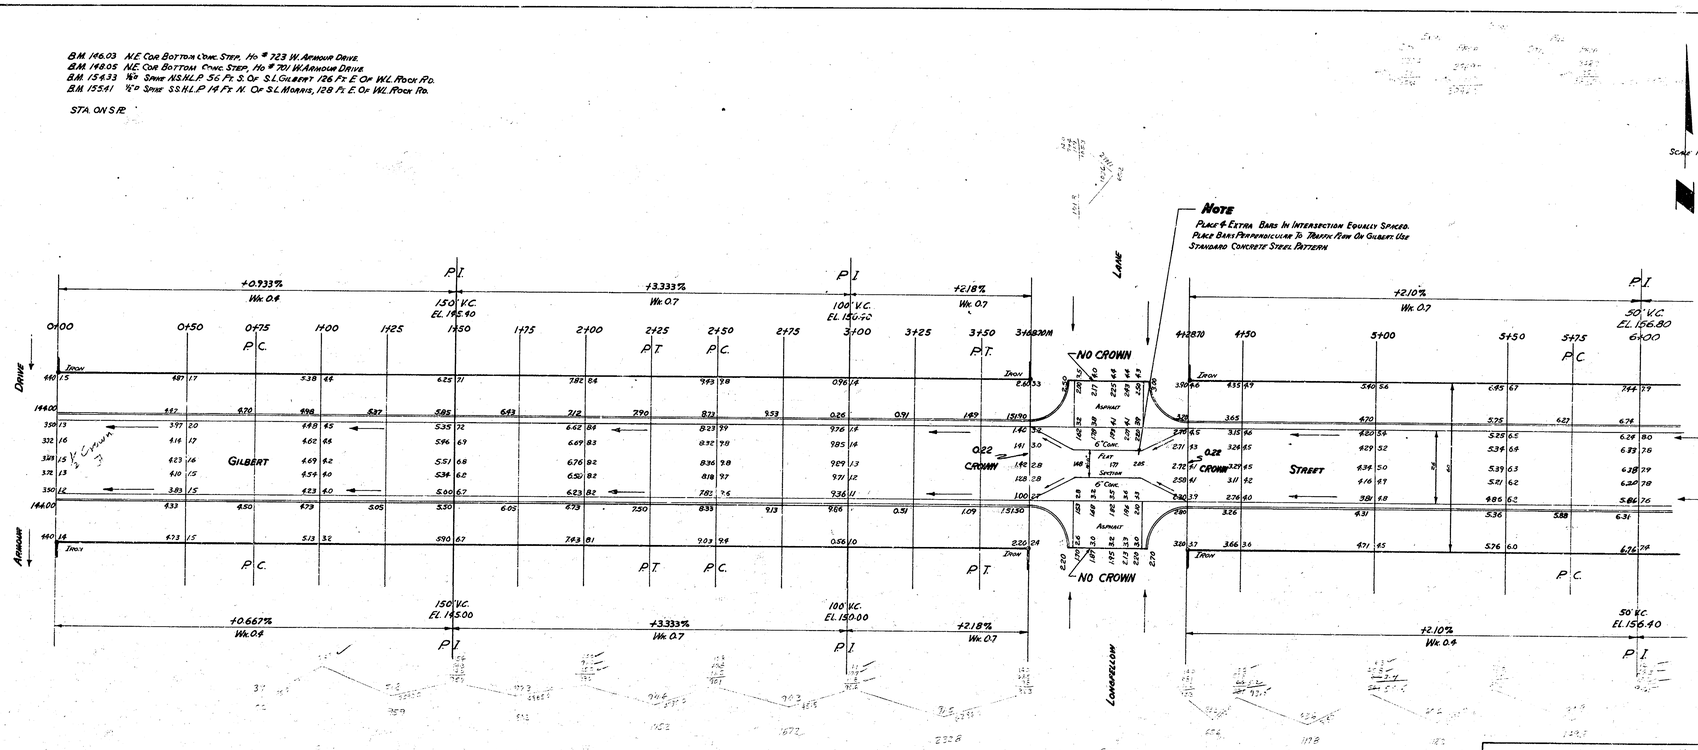

Gilbert St.
E.L.E. Armour Dr To W.L. Rock Rd.
26-2-30 A.C.
City Of Wichita, Kansas
B.E. Smith — City Engineer
Oct. 1955 — Proj. No. C14-165

B. E. Smith License 436 Kansas Professional Engineer

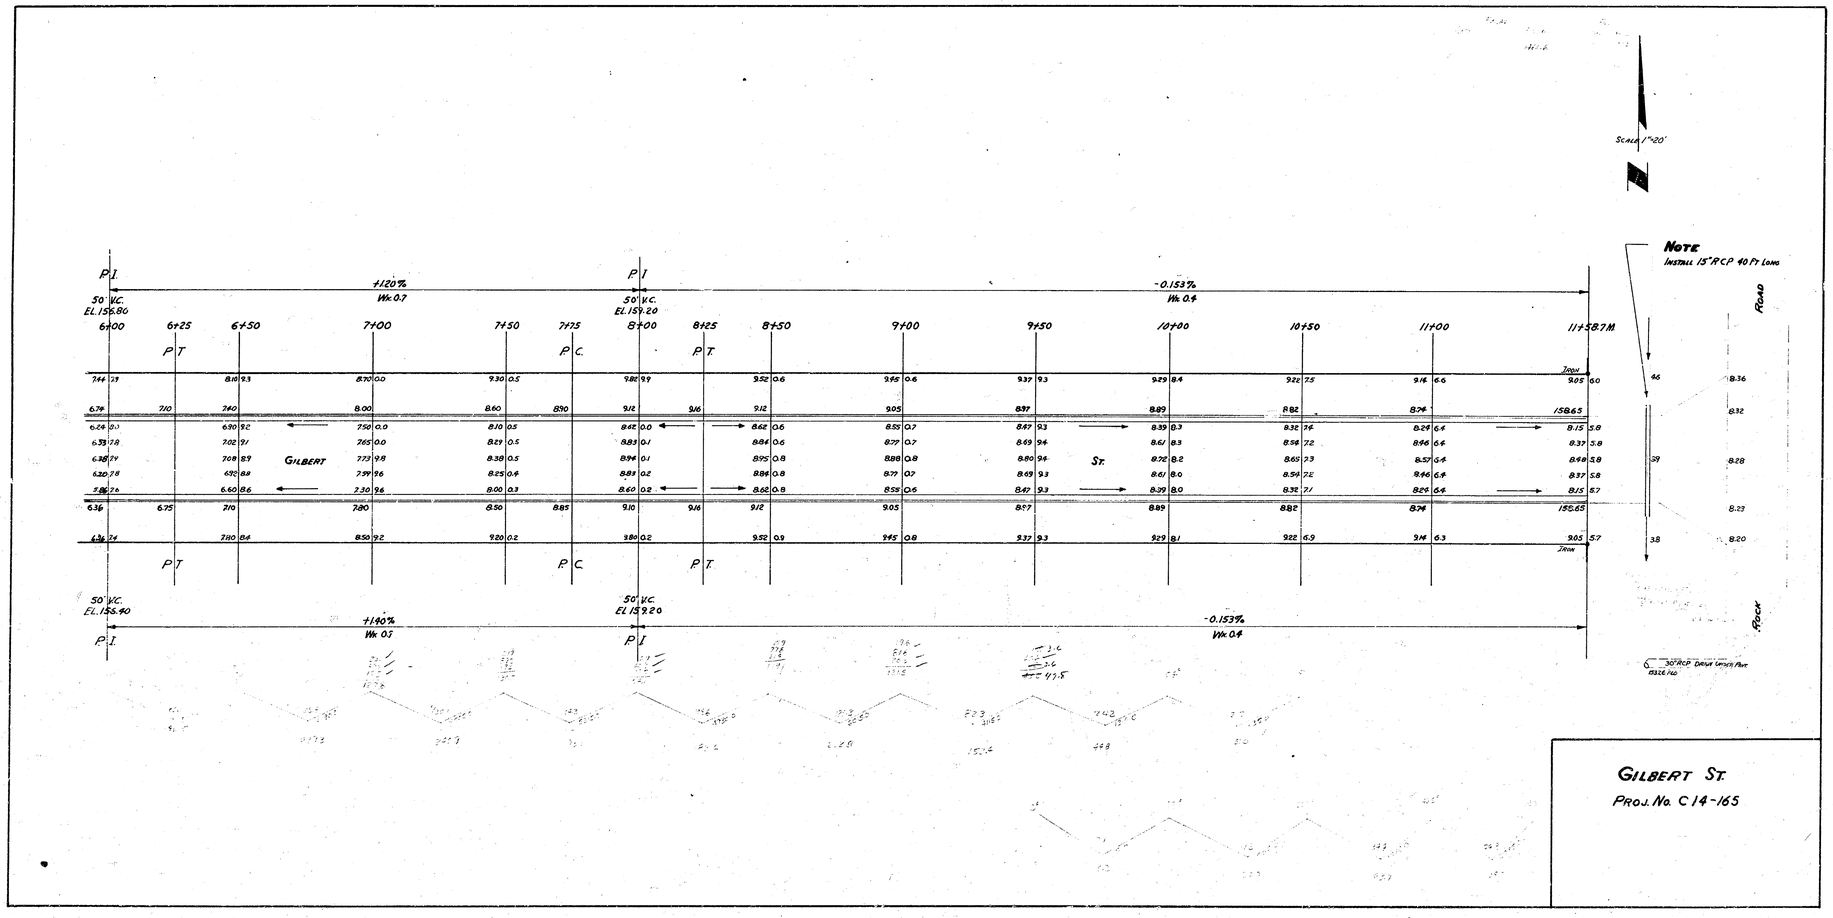

GILBERT ST.

PROJ. No. C 14-165