GILBERT St. EL. BROADVIEW TO EL. BELMONT. 30' conc. int. cb.
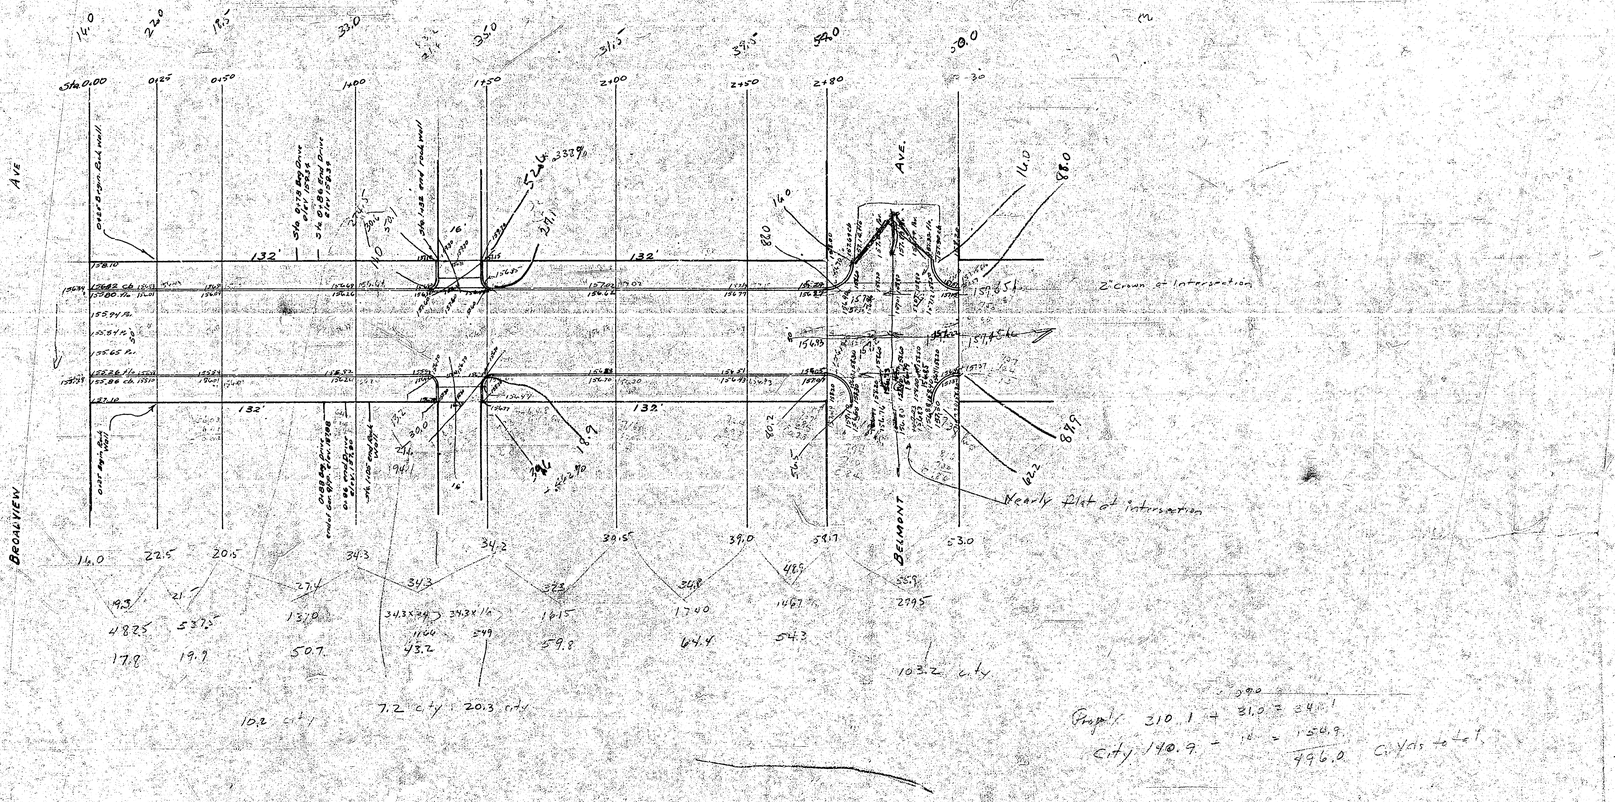
B.M. elev. 164.43 S. cb. Orme at EL. Broadview.