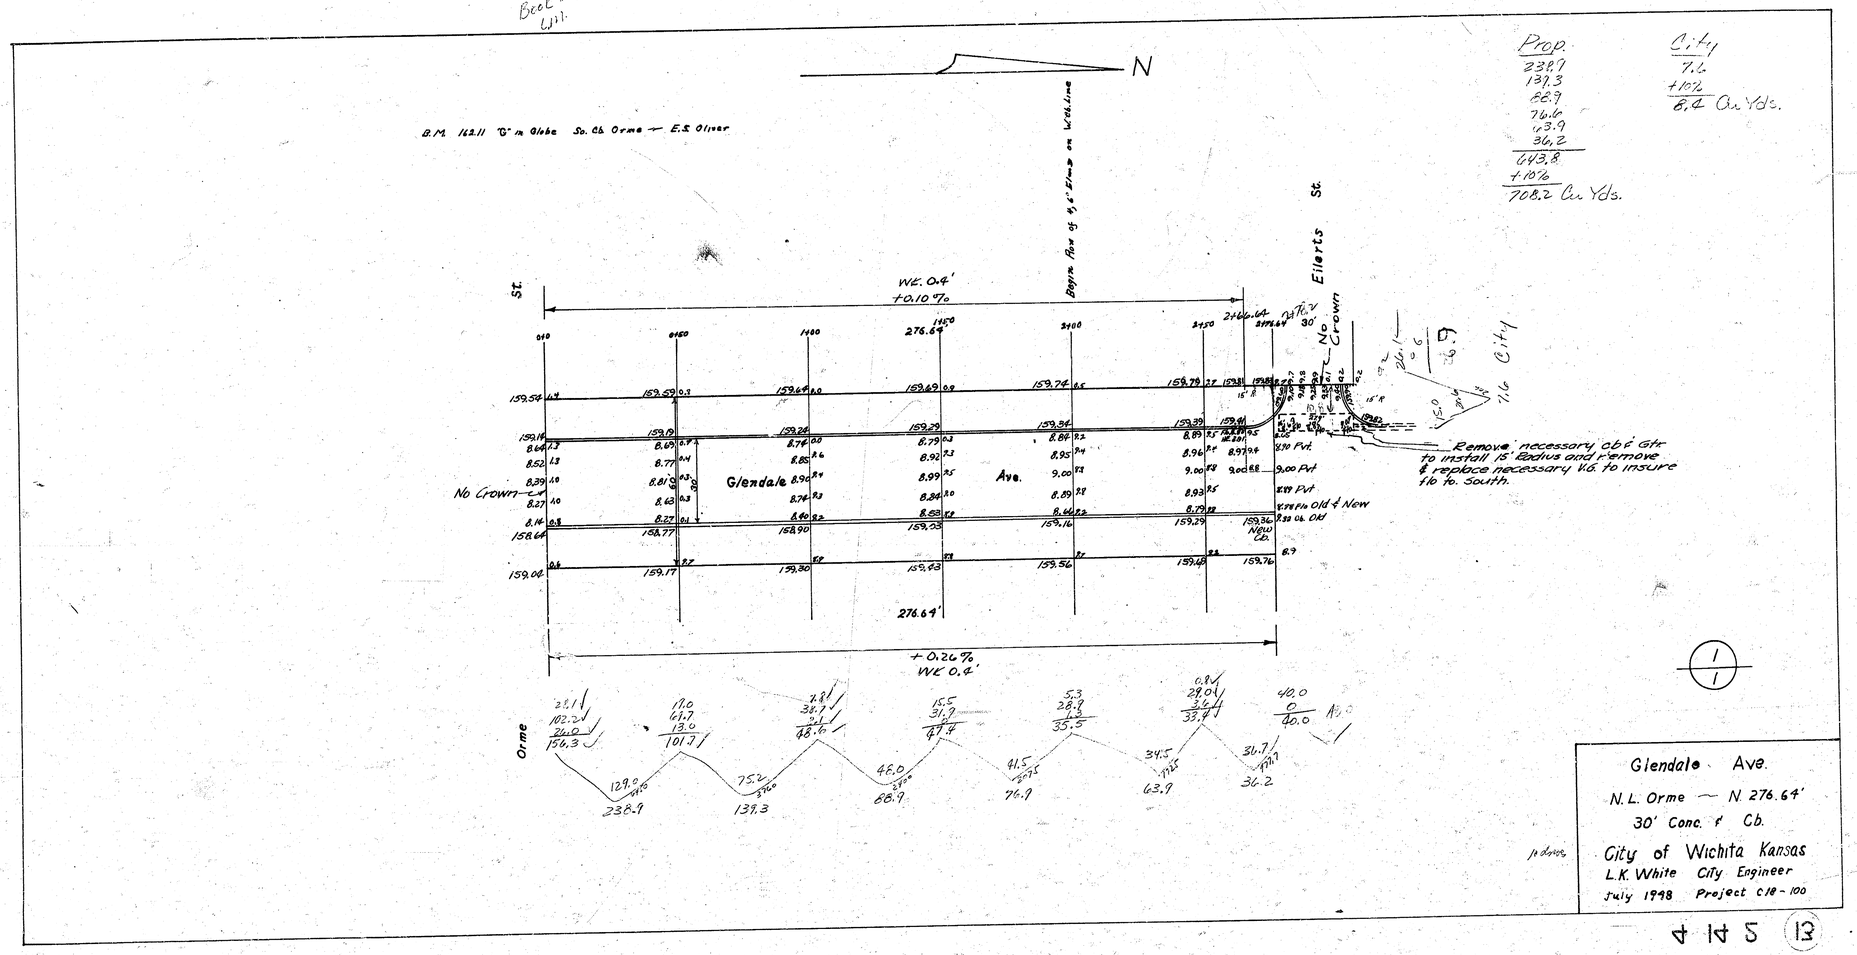

Book 3 Wil.
N
B.M. 162.11 "G" in Globe So. Cb. Orme — E.S. Oliver
Begin Pave of 4½" Elm on W. Cb. Line
Eilerts St.
No Crown
WE. 0.4'
+0.10%
276.64'
Glendale Ave.
No Crown
Remove necessary cb & Gtr to install 15' Radius and remove & replace necessary V.G. to insure flo to South.
+0.26%
WE 0.4'
Orme
Prop.
238.9
139.3
88.9
76.6
63.9
36.2
643.8
+10%
708.2 Cu Yds.
City
7.6
+10%
8.4 Cu Yds.
Glendale Ave.
N.L. Orme — N. 276.64'
30' Conc. & Cb.
City of Wichita Kansas
L.K. White City Engineer
July 1948 Project C18-100

4 14 5 (13)