


B.M. 95.647 Std. 2nd W. N.E. cor. Iron Glenn & 3rd St. So.
 B.M. 98.044 Std. 6th E. & 2nd S. of S.W. cor. Glenn & 3rd St. So.

Prop. X-Section
 422.10 cu. yds
 City
 203.6 cu. yds

PROJ. EXCAV.
 1532.5 cu. yds.




NOTE:
 C.B. to be installed in connection with
 Incident Drainage on Glenn Ave. West,
 Proj. No. C15-44.

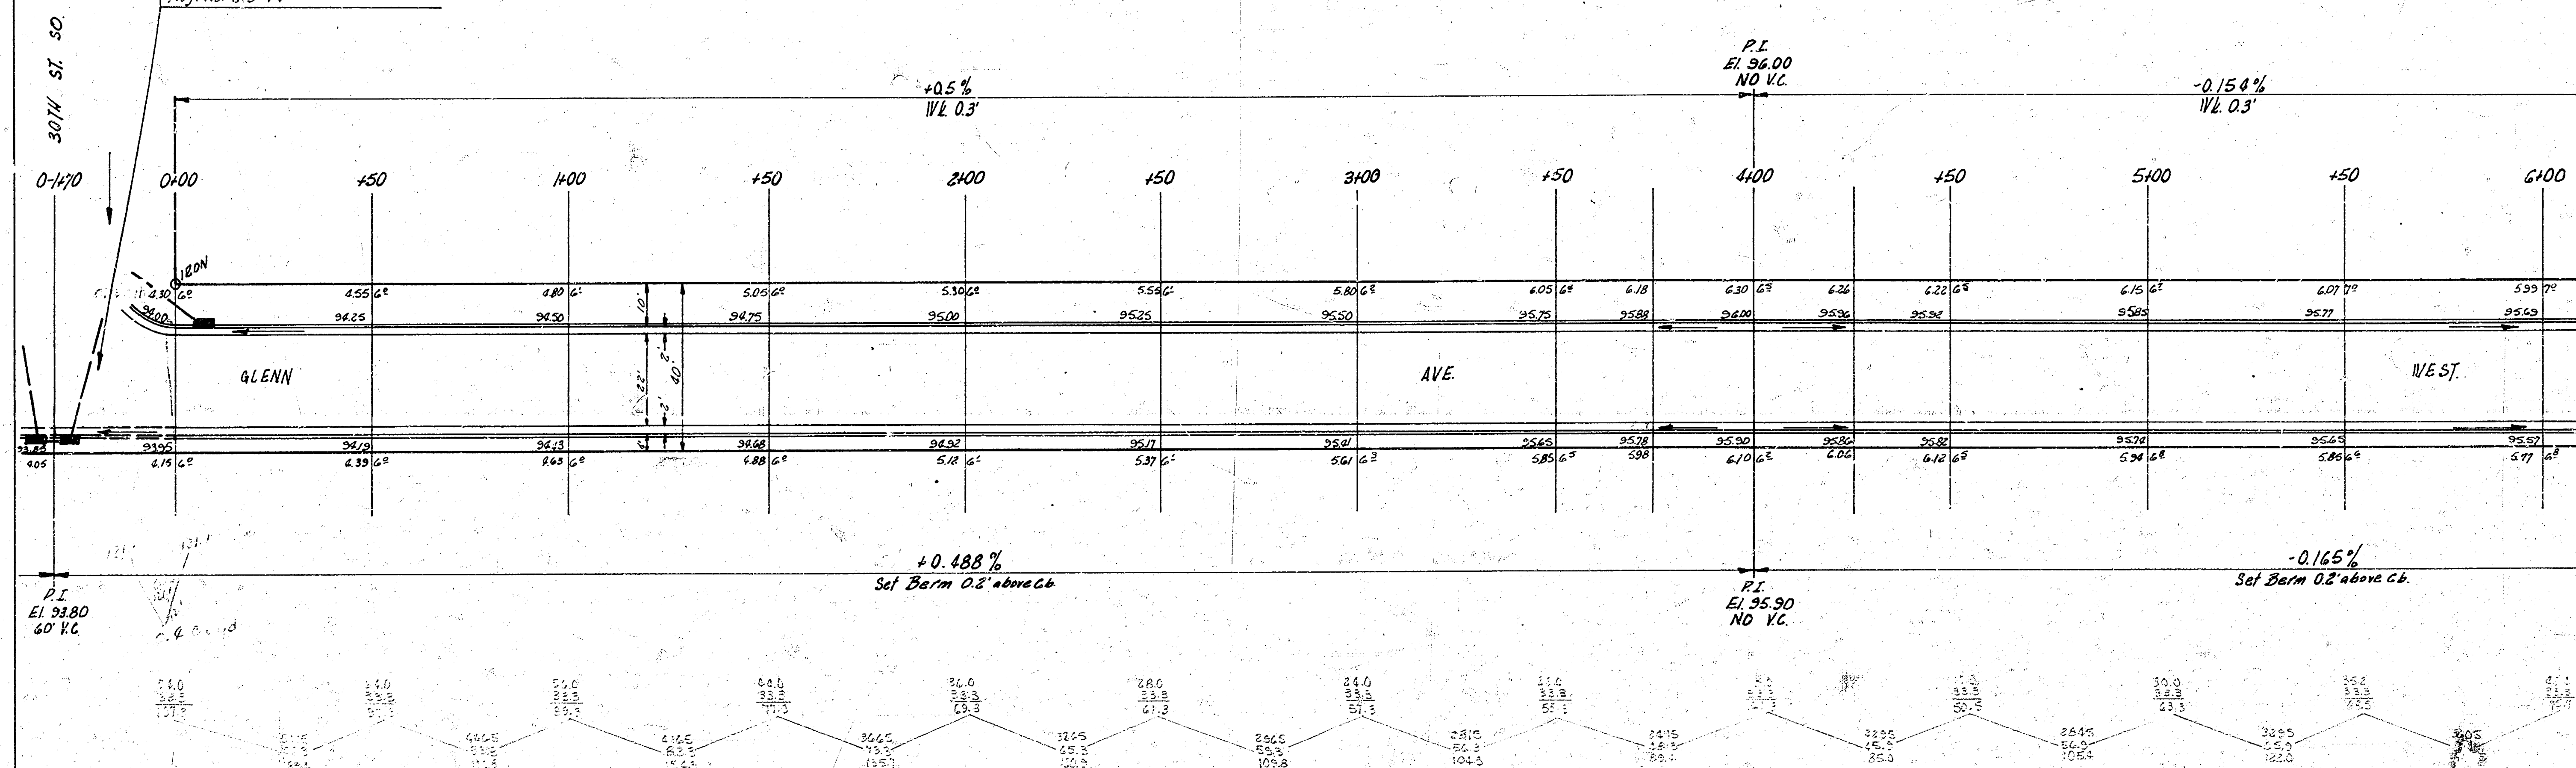

See connection sheets
 for man excavation figures

NOTE TO FIELD ENGINEER—
 RE-X-SECTION JOB AT TIME OF STAKING.

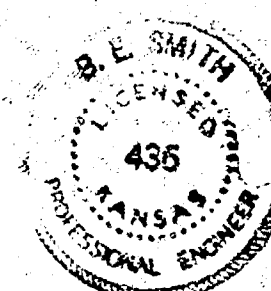

GLENN AVE. WEST
 N.L. 30TH ST. SO. - S.L. 27TH ST. SO.
 22'-2'-26' A.C.
 CITY OF WICHITA, KANS.
 B.E. SMITH CITY ENGINEER
 JULY 1955 PROJ. NO. C15-44



TOTAL EXCAV.	
PROP.	CHY.
422.10	203.6
10%	122.5
3506.4	1532.5

1/3


EXCAV
 FROM CITY
 51.5.164.16 2013 CULV




NOTE:
 C.B.S. to be installed in connection
 with Local Drainage on Glenn
 Ave. West, Proj. No. C15-44

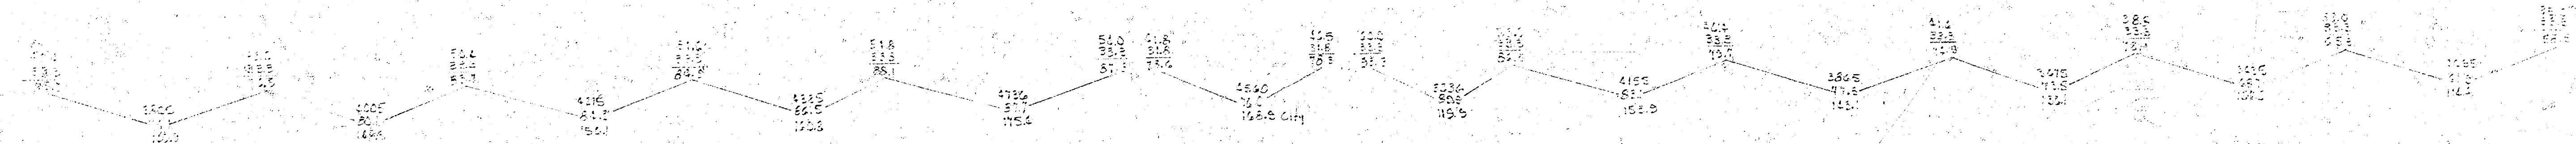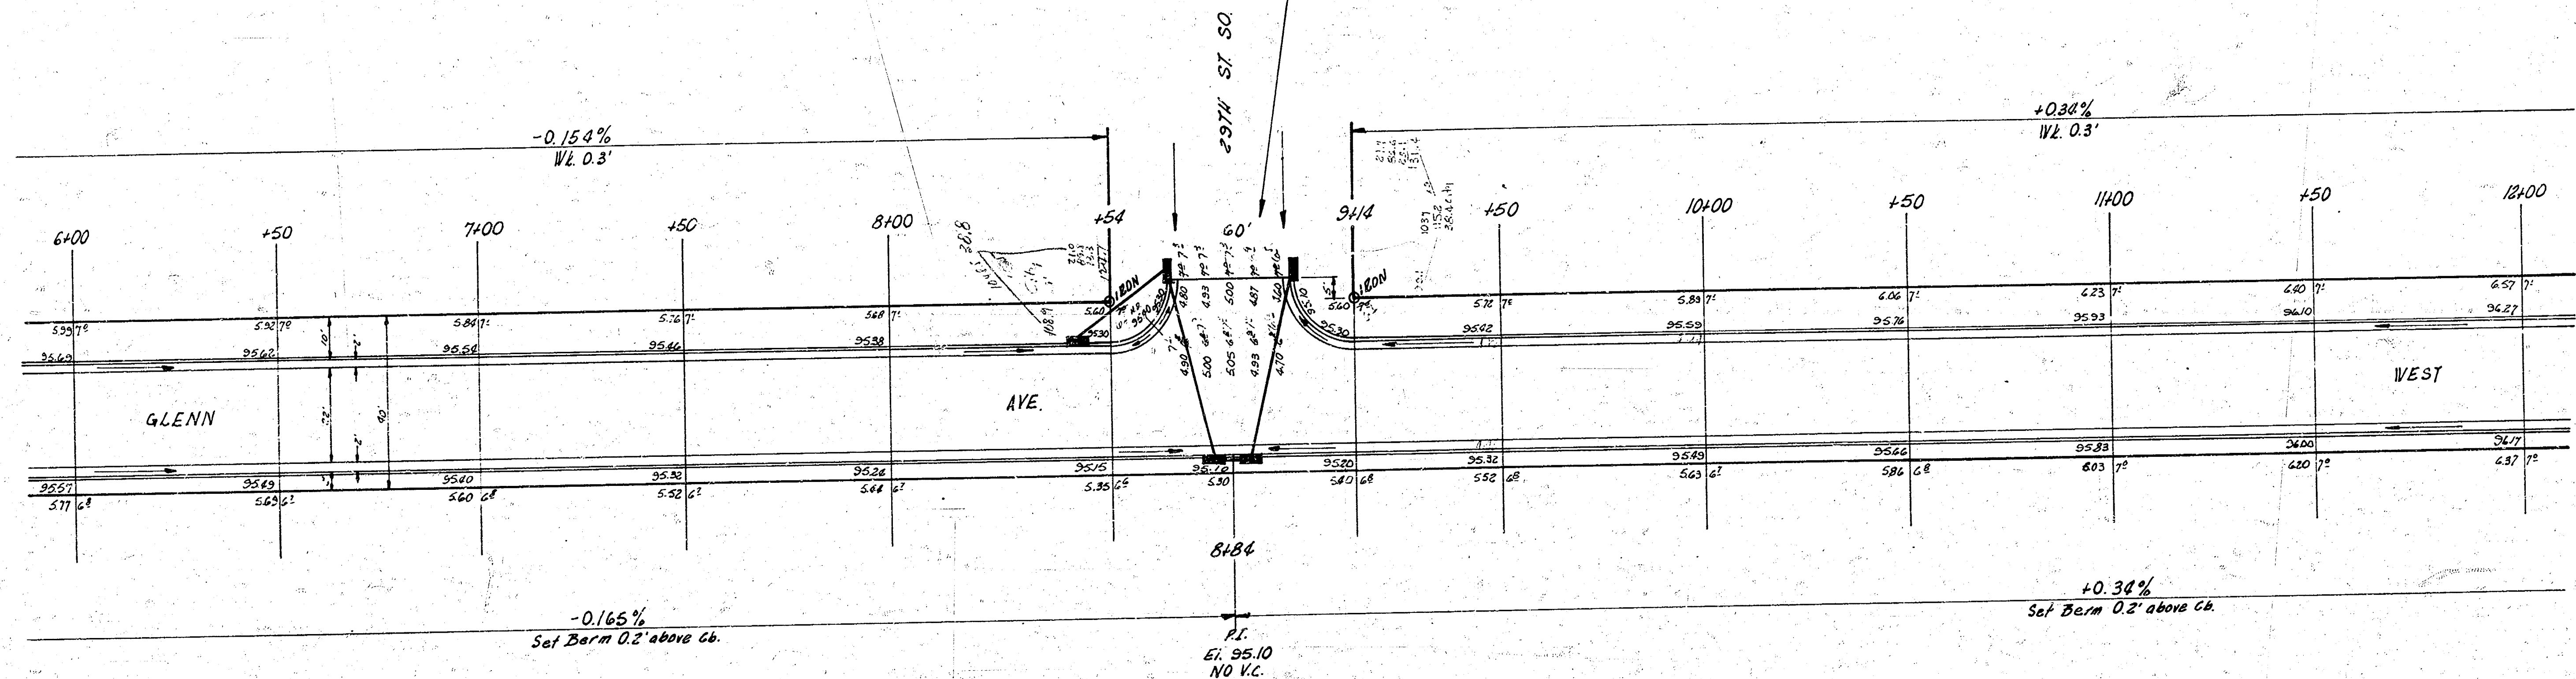




GLENN AVE. WEST
 PROJ. NO. C15-44

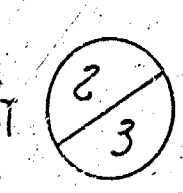

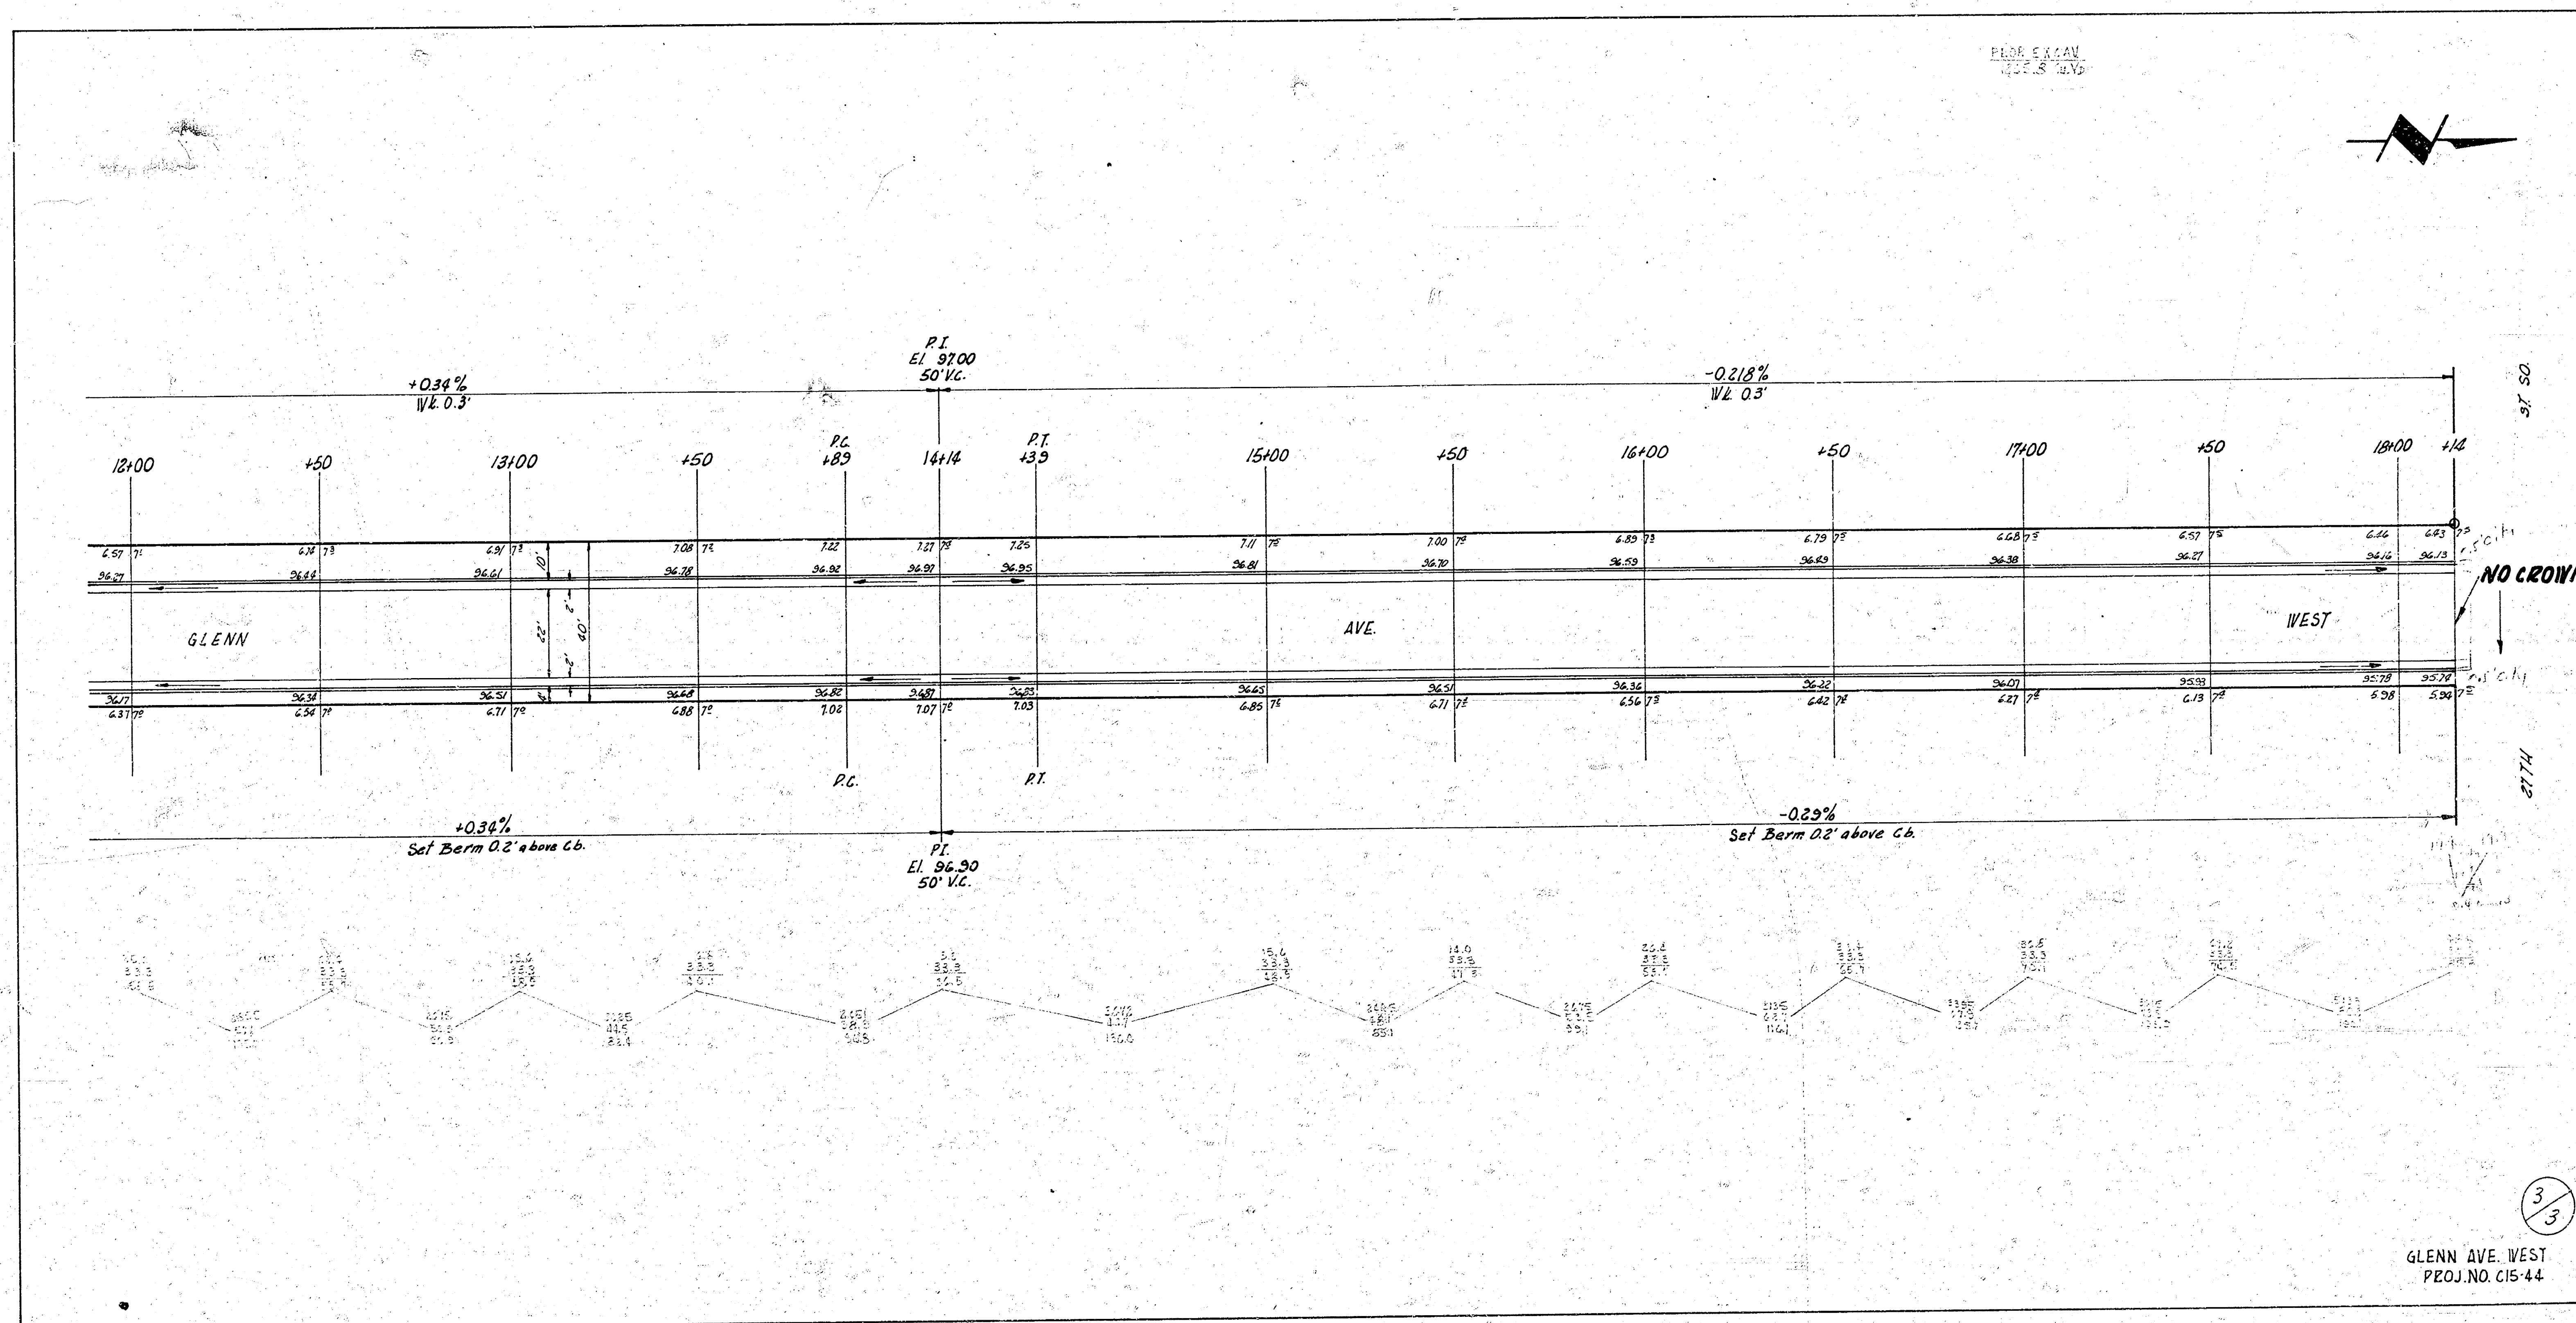


B.M. 95.641 Std. 2" W. N.E. cor. Iron Glenn & 31st St. So.
B.M. 98.044 Std. 6" E. & 2" S. of S.W. cor. Glenn & 31st St. So.

Young
J.E.
J.E.C.

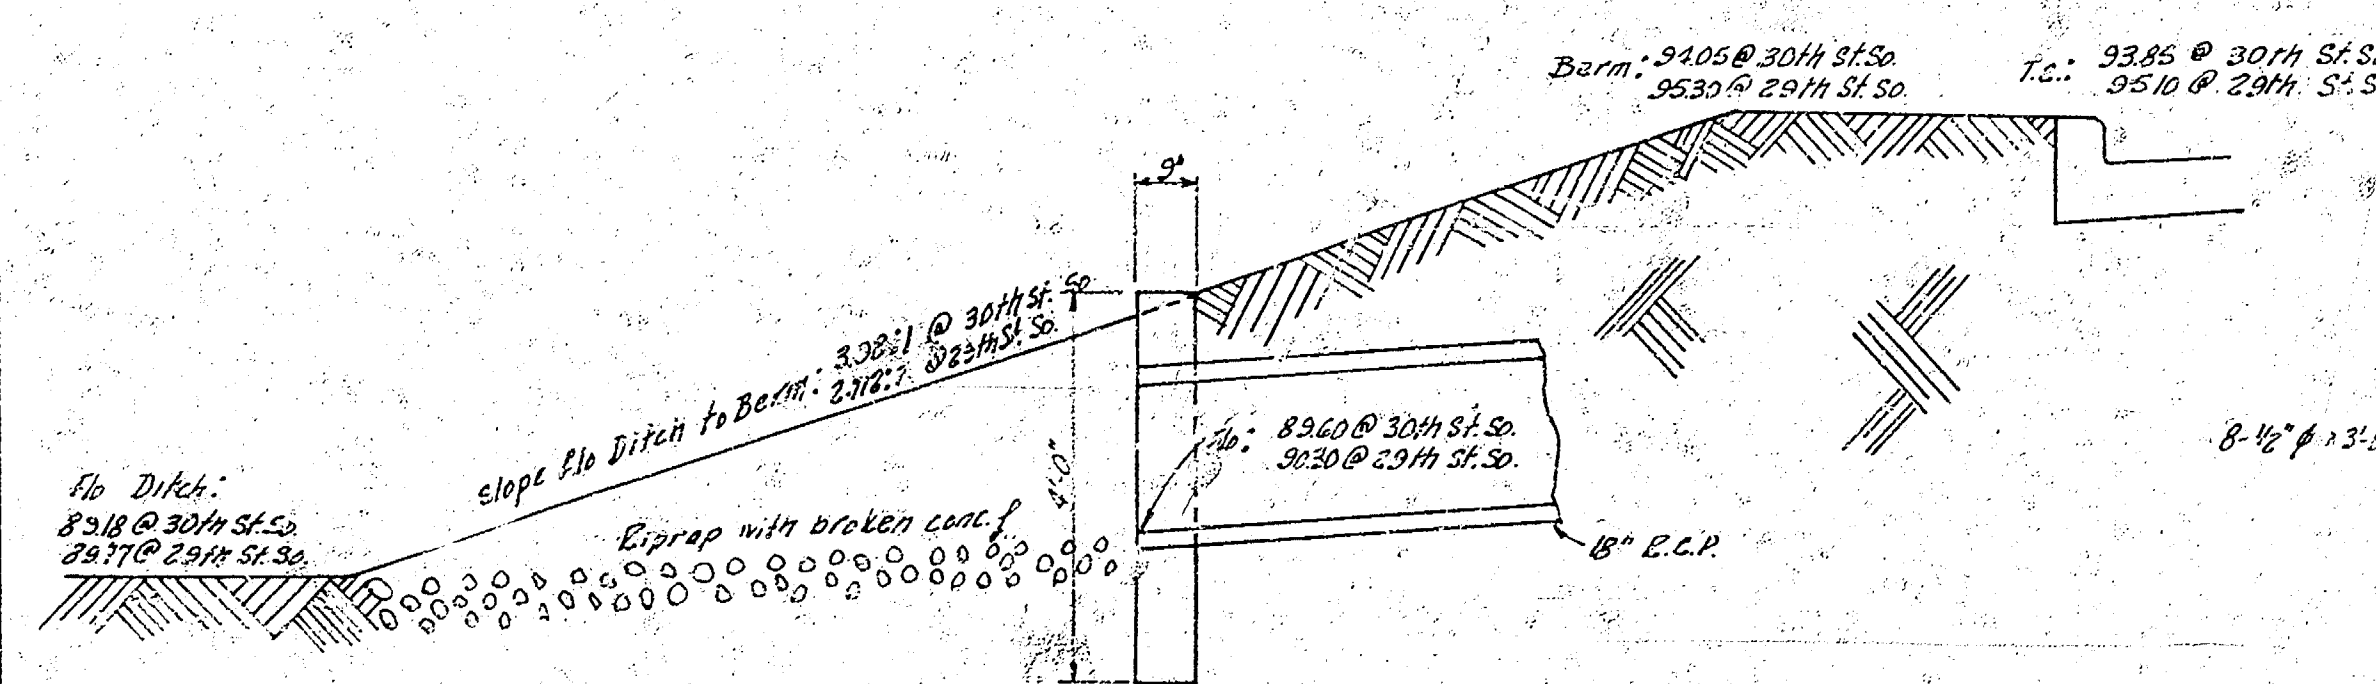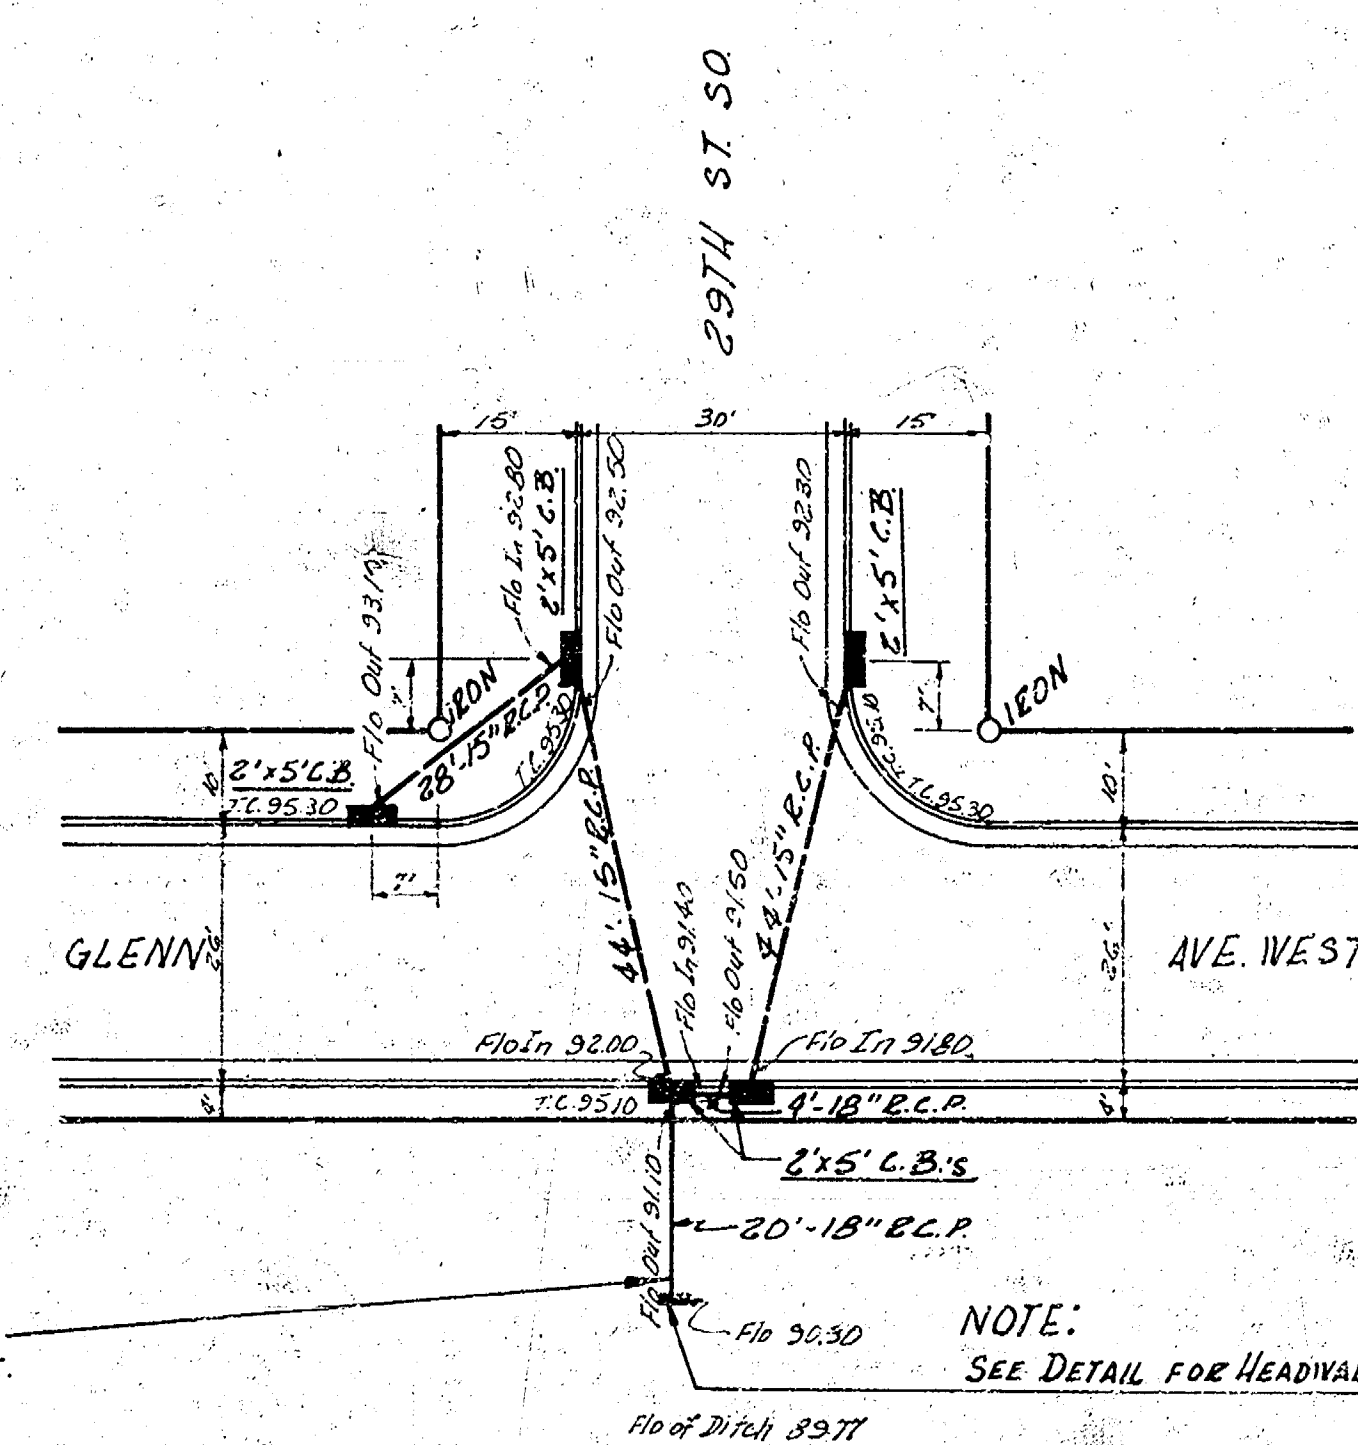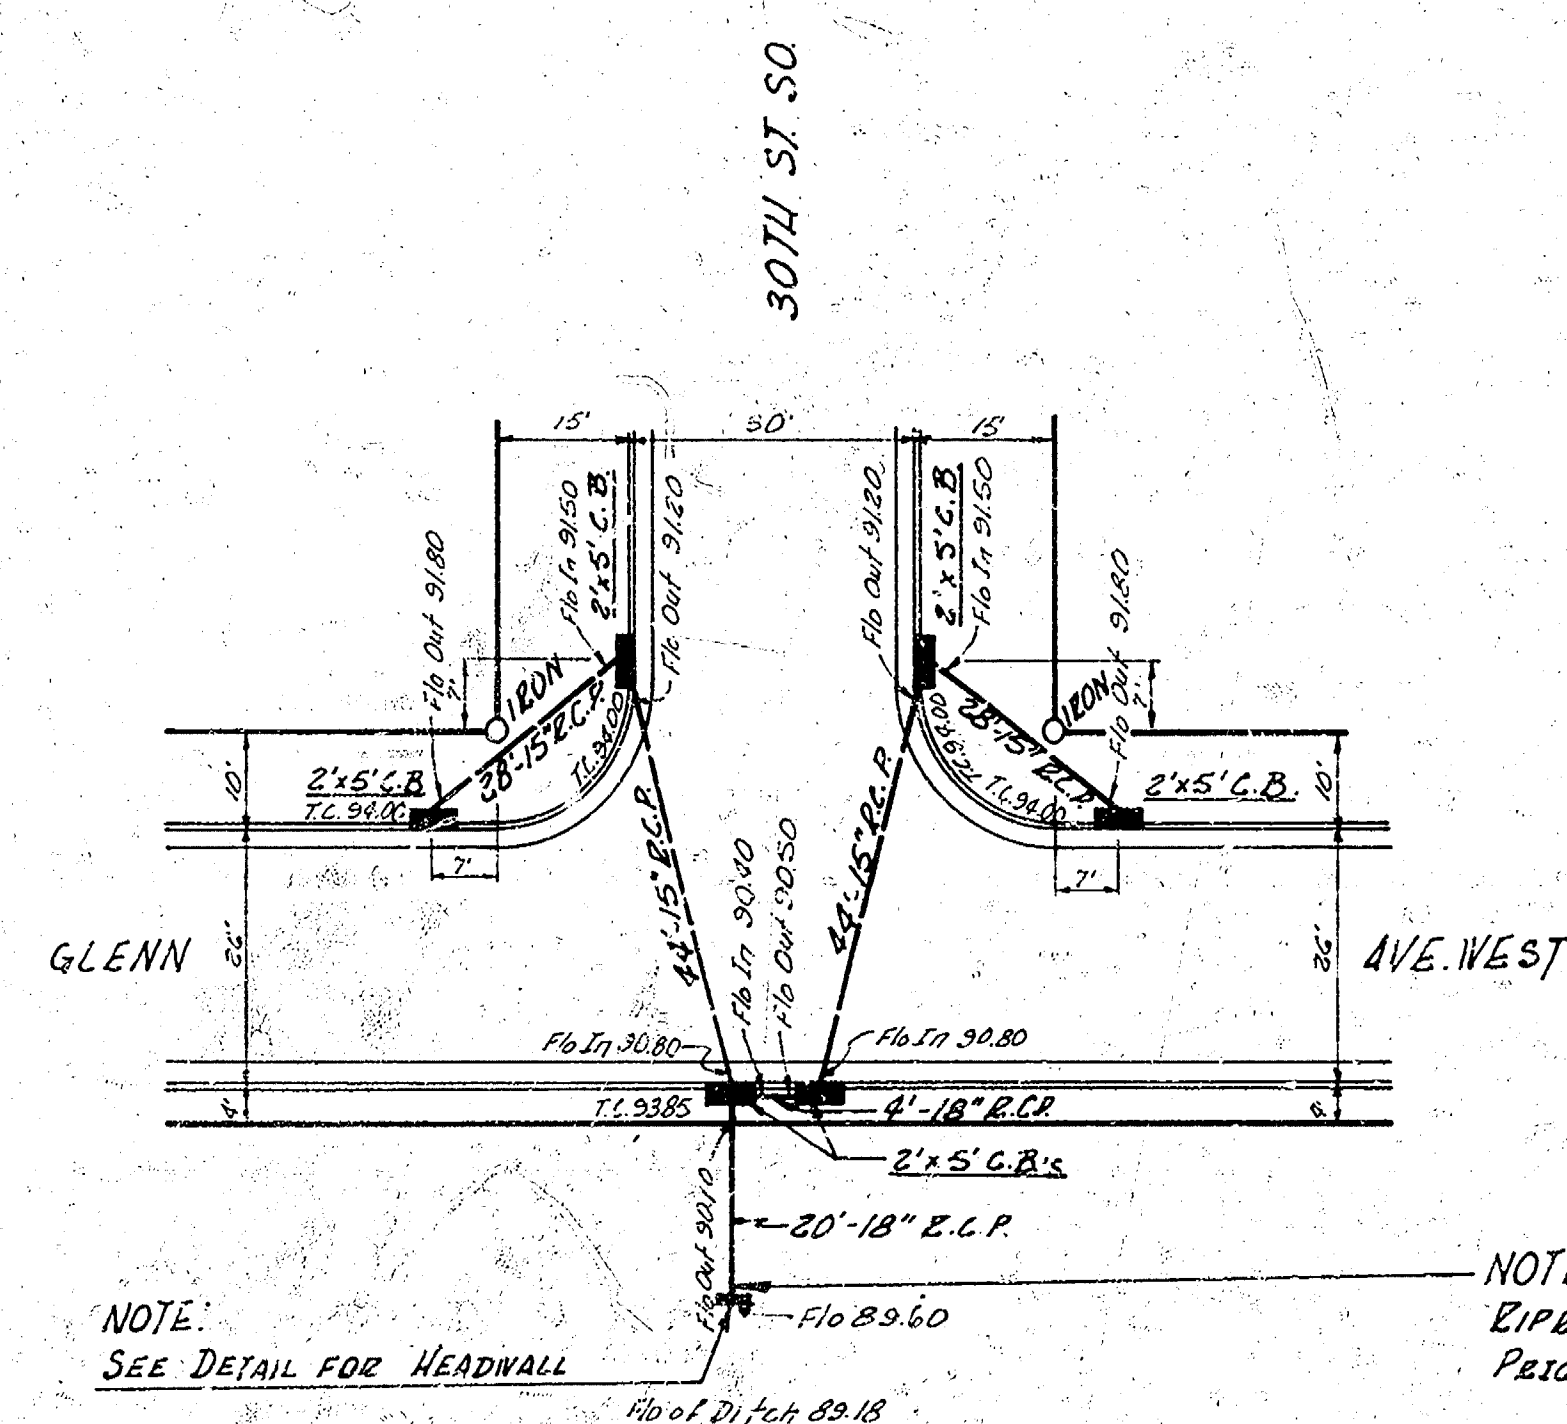

SECTION THRU BANK AT HEADWALL
NOT TO SCALE

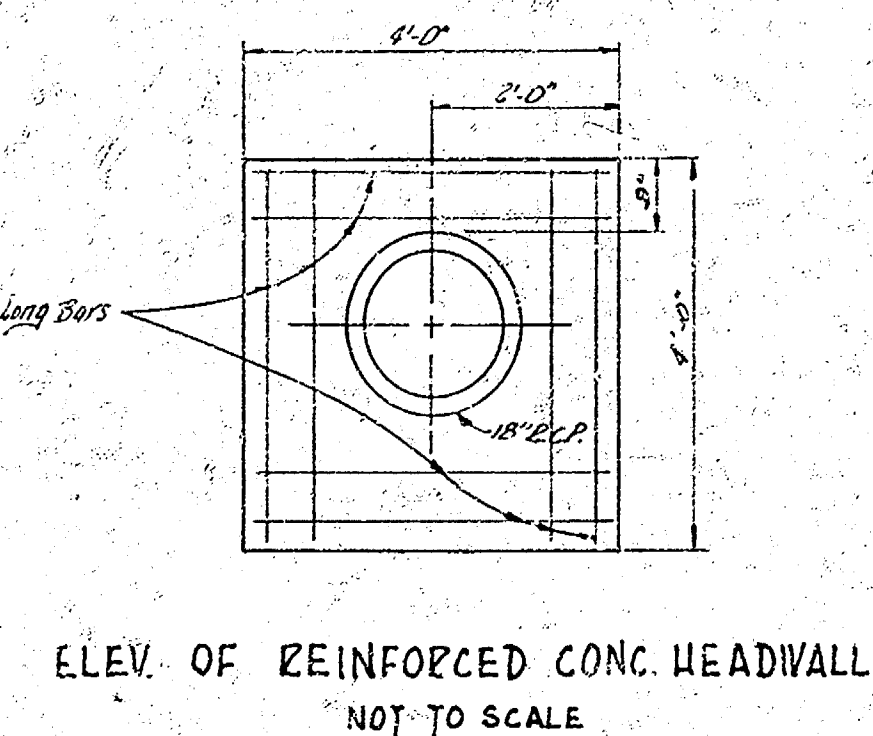

INCIDENTAL DRAINAGE
IN CONNECTION WITH
GLENN AVE. WEST
NL 30TH ST. SO. - S.L. 27TH ST. SO.
CITY OF WICHITA, KANS.
B.E. SMITH CITY ENGINEER
JULY 1955 PROJ. NO. C15-44