




Sheet 501
Plan Safford
Checked

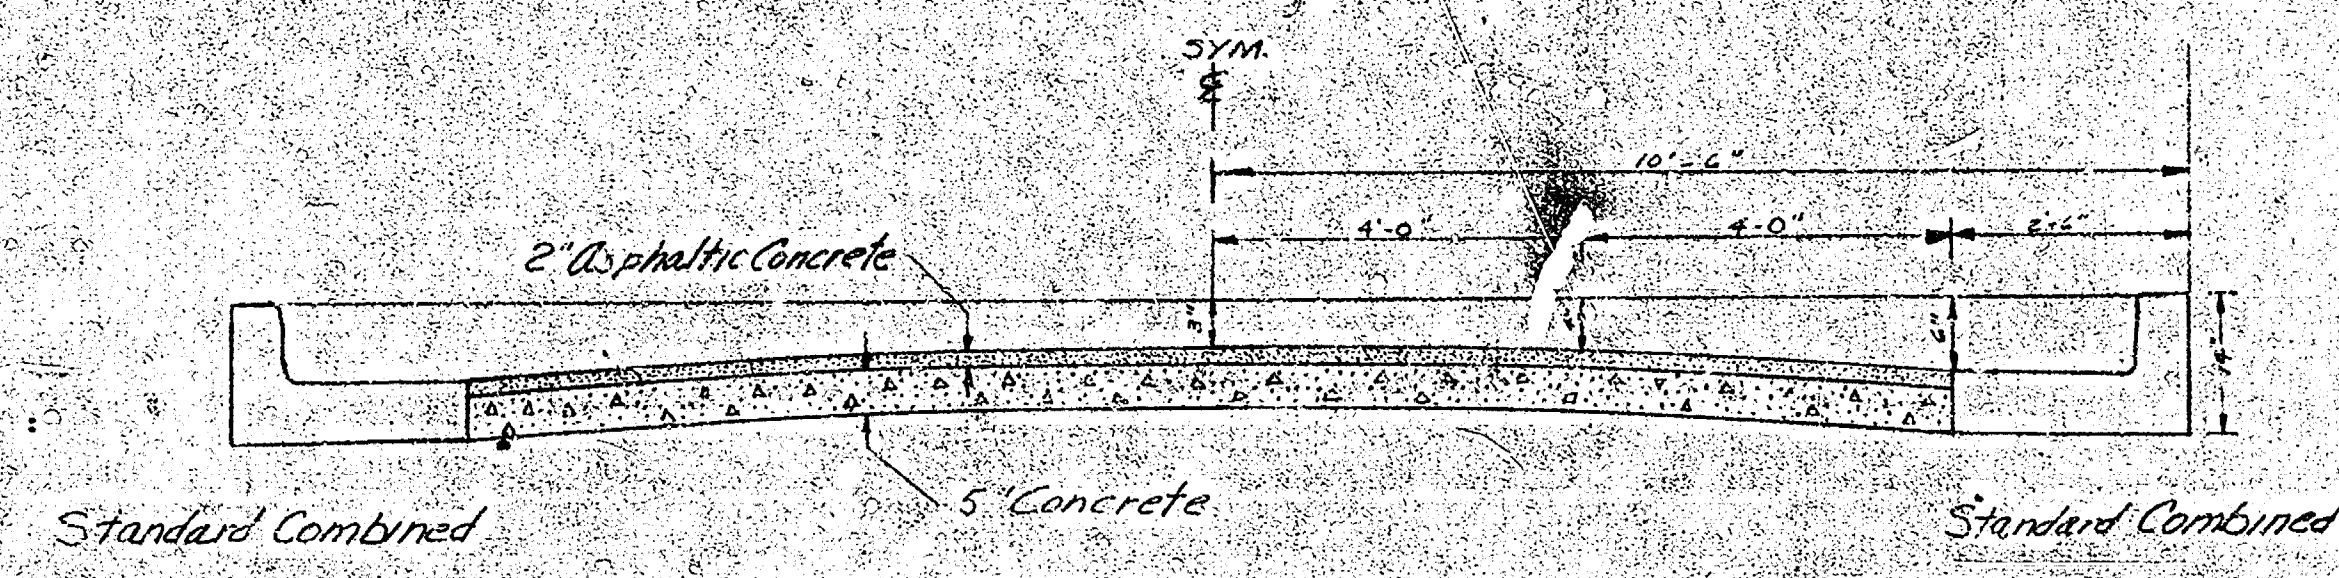

TYPICAL SECTION
No Scale

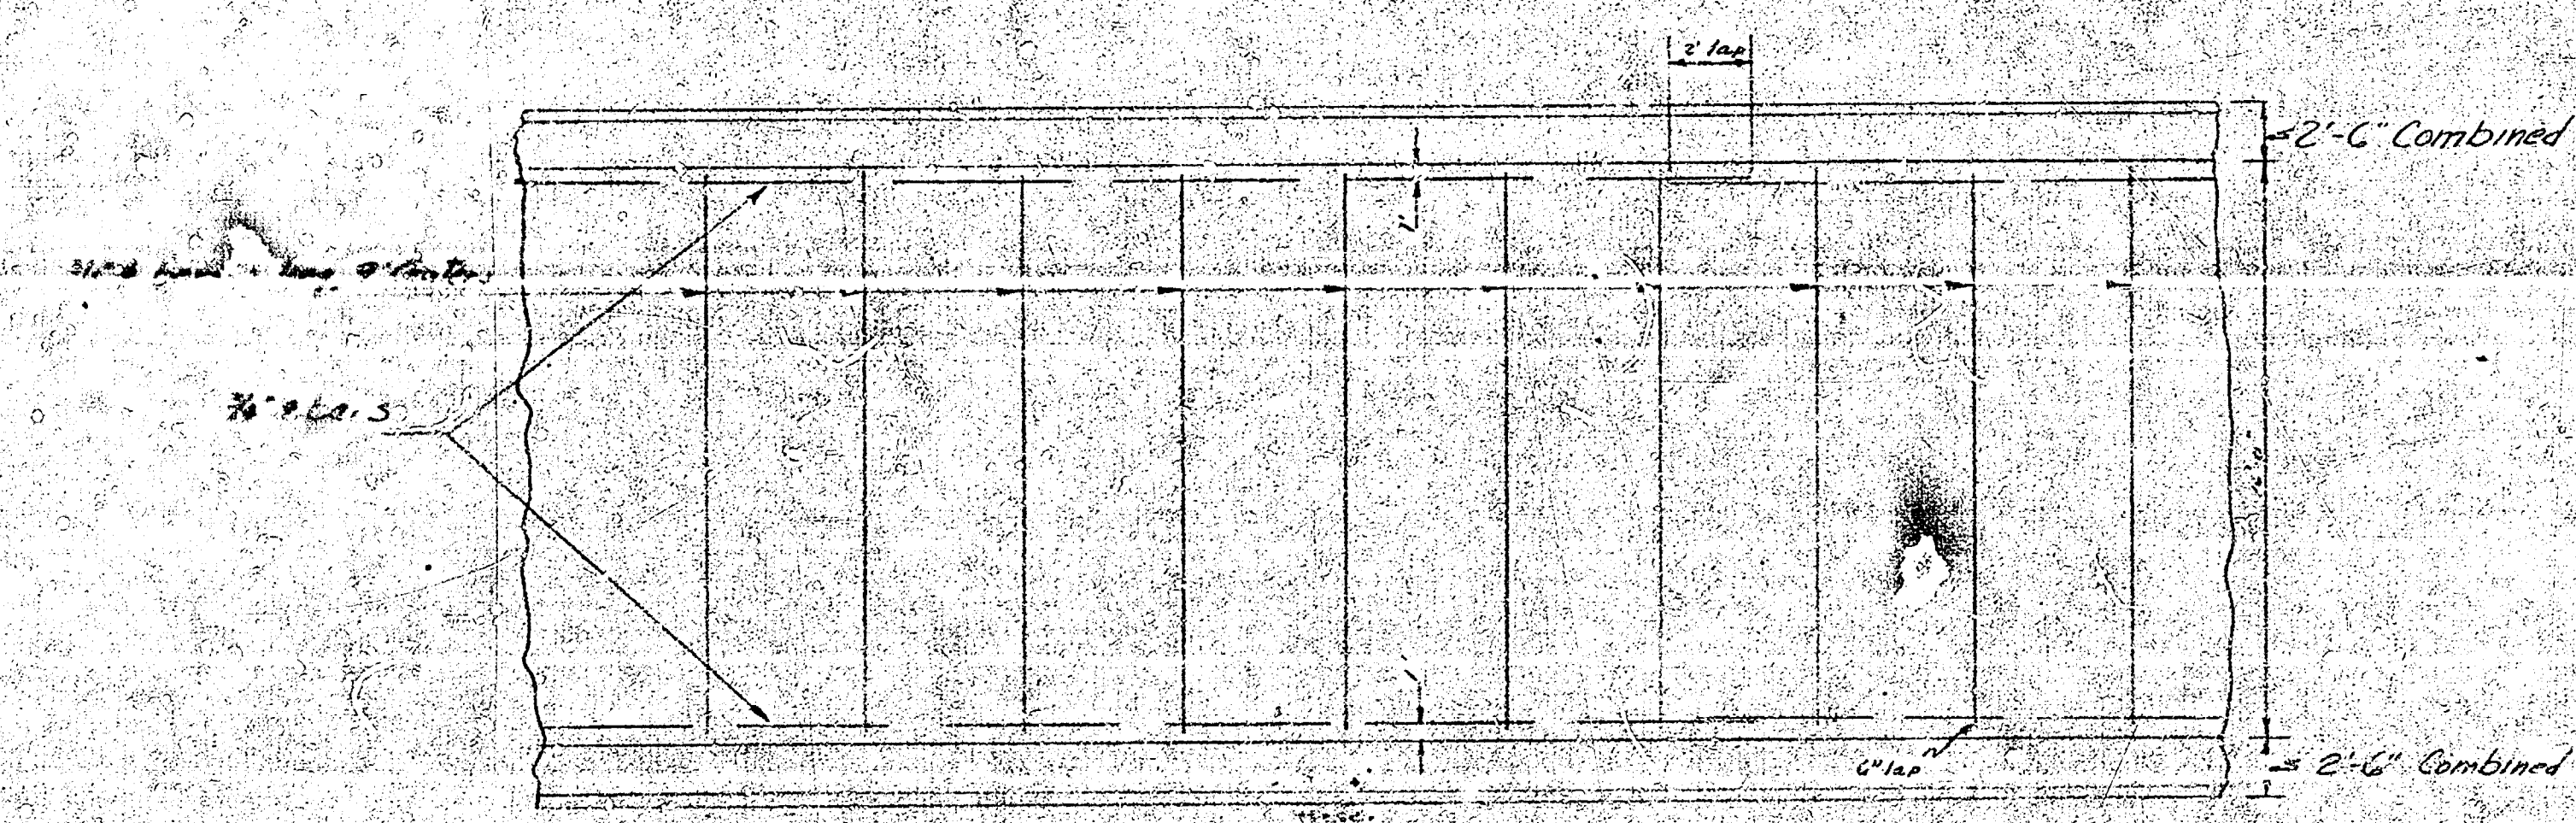


STEEL PATTERN
No Scale

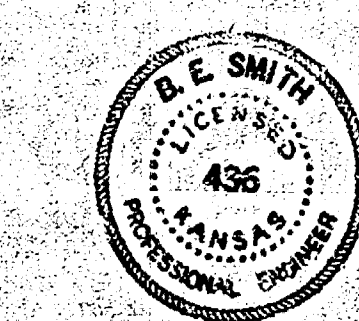


GOVERNEUR



C/2-282

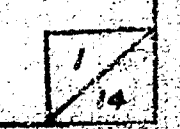

GOVERNEUR ROAD

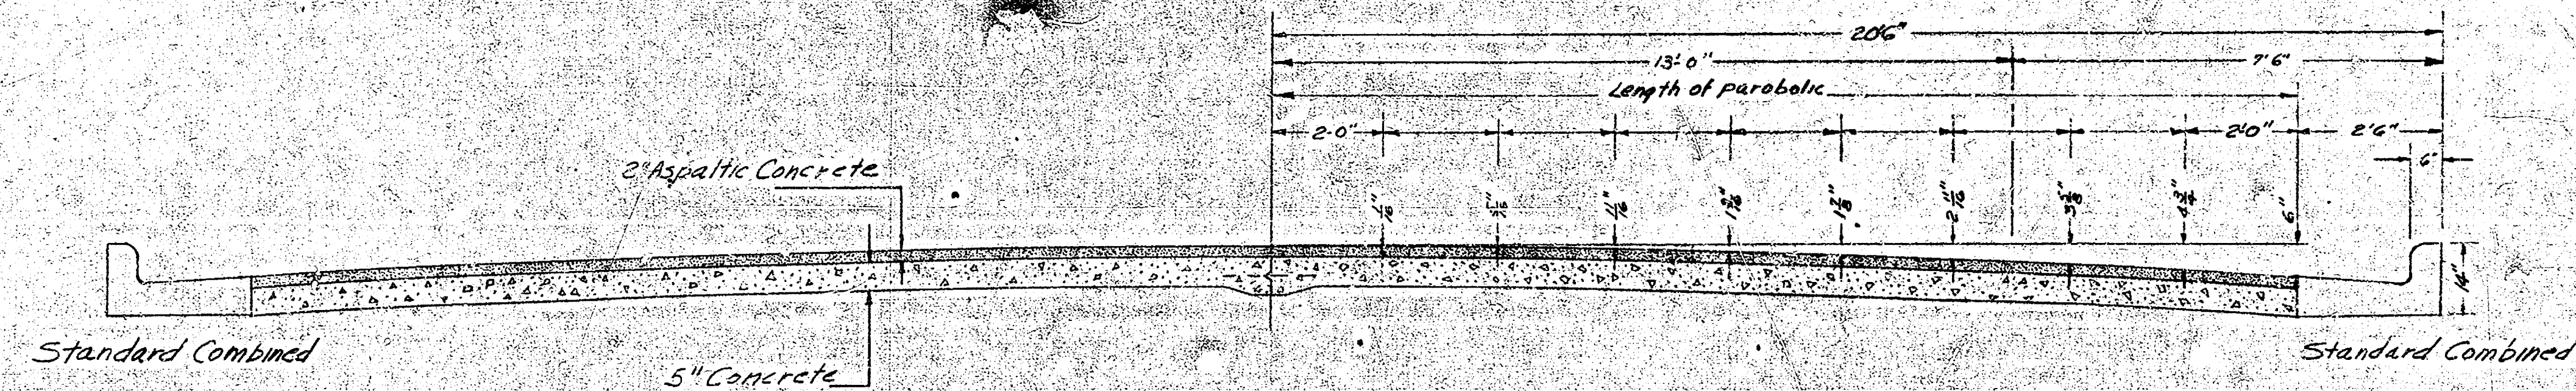

TYPICAL SECTION
Scale 4"=1'

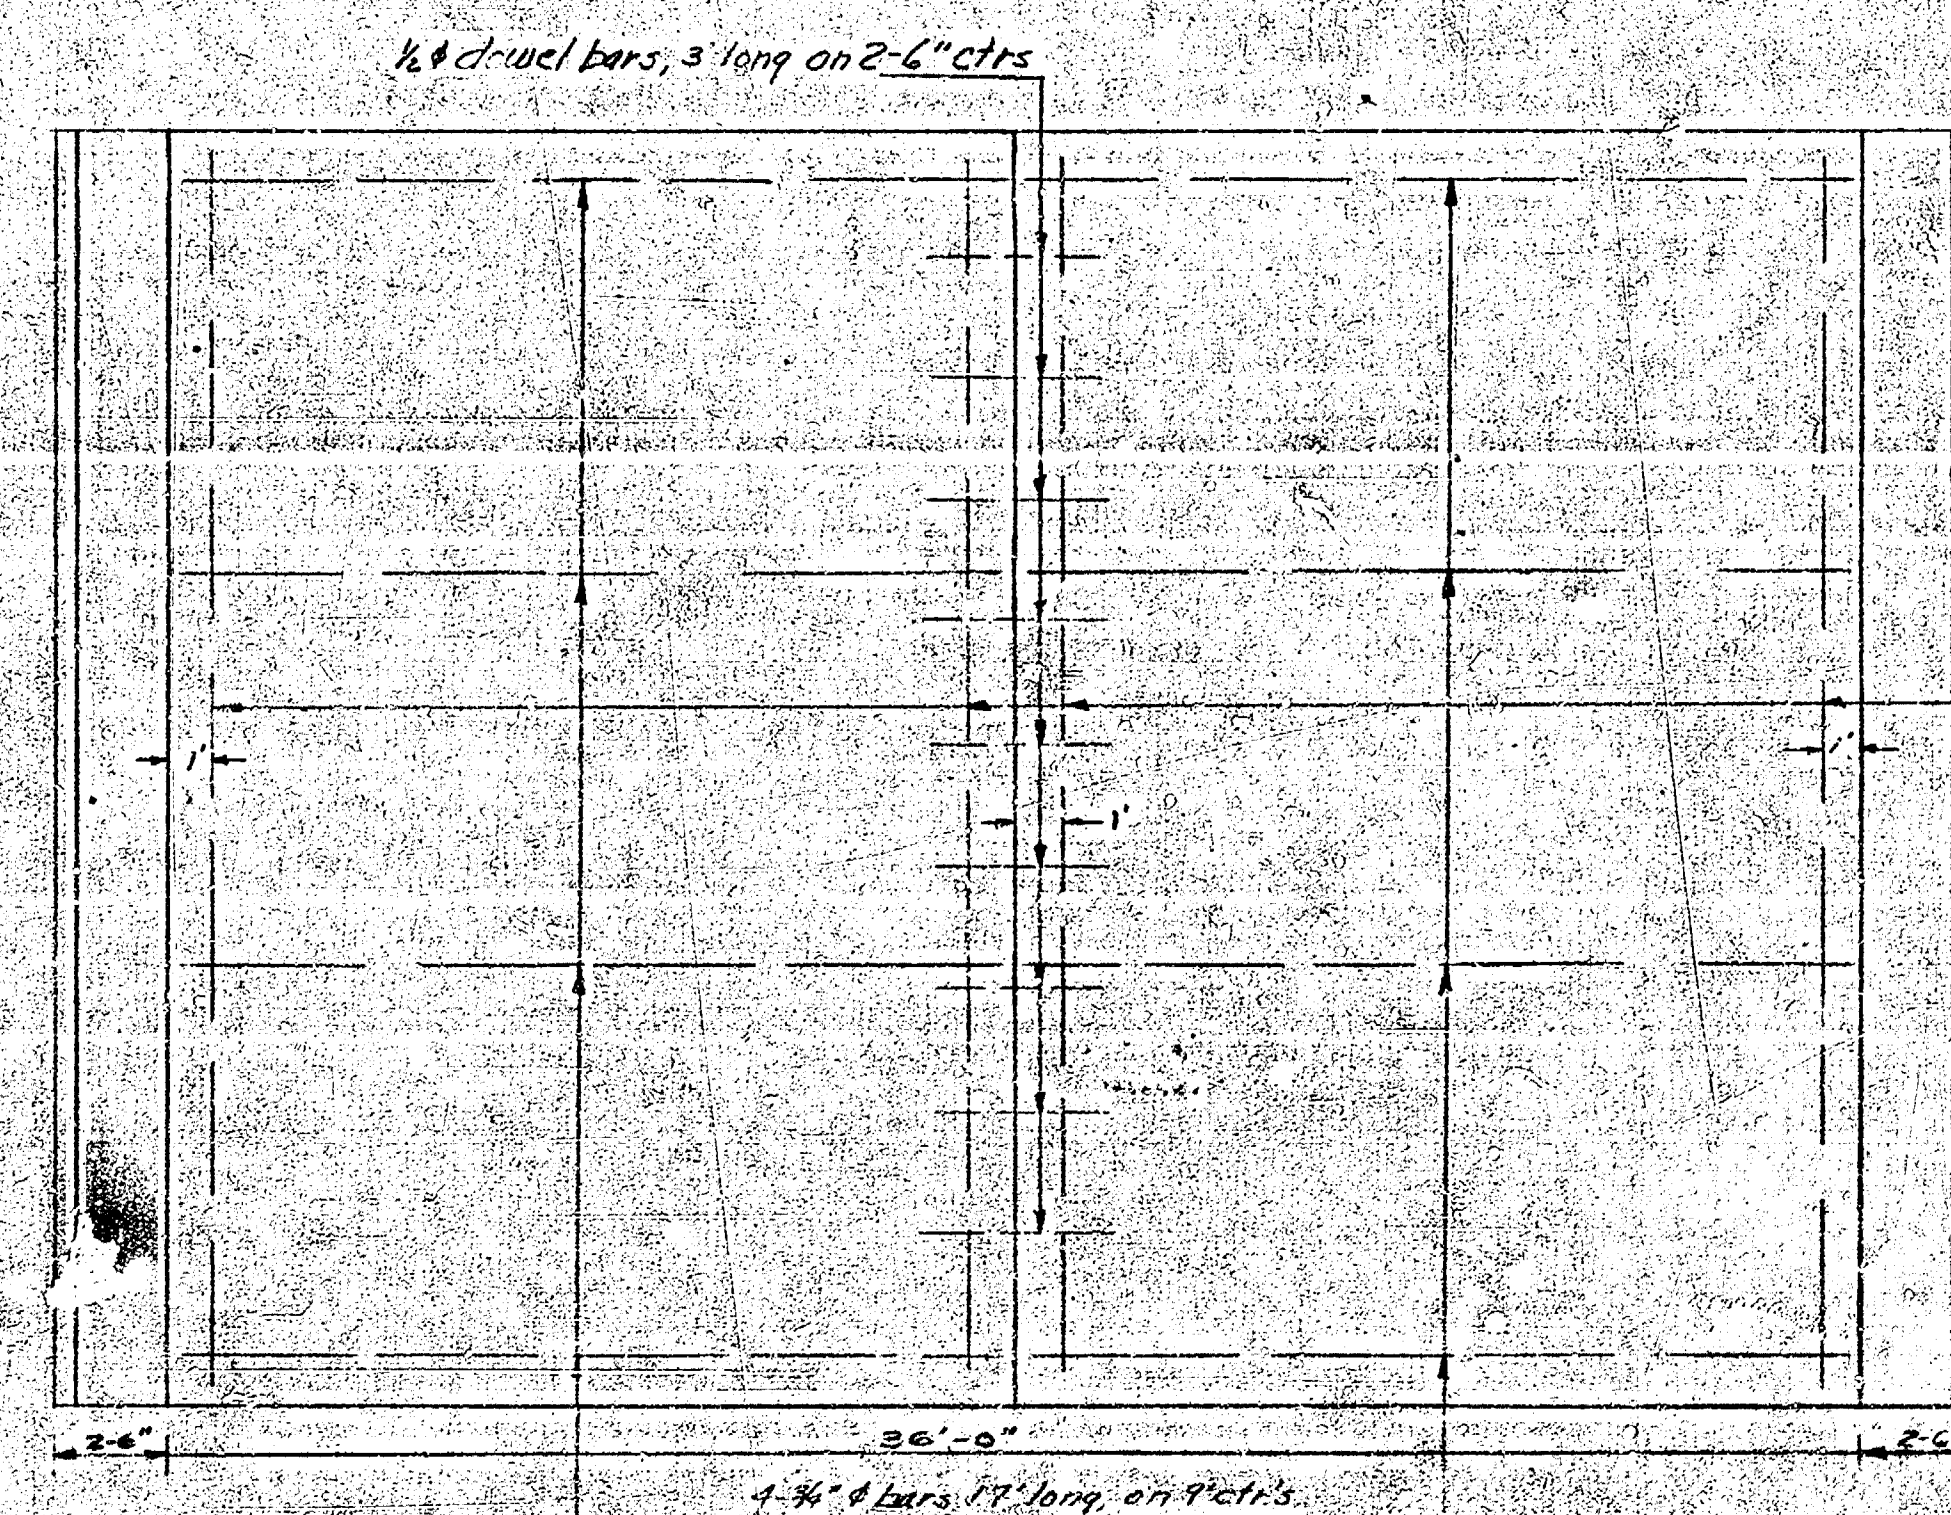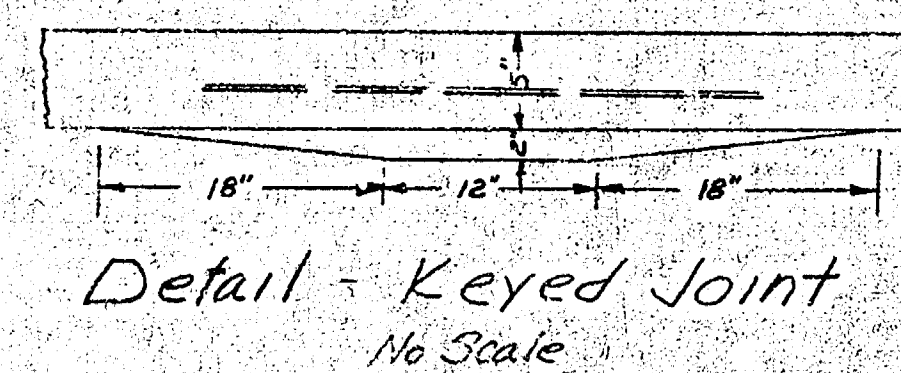


STEEL PATTERN
Scale 4"=1'


4 continuous 3/4" #4 bars, spaced as shown
No plane of weakness


GOVERNEUR


C12-282


2/14

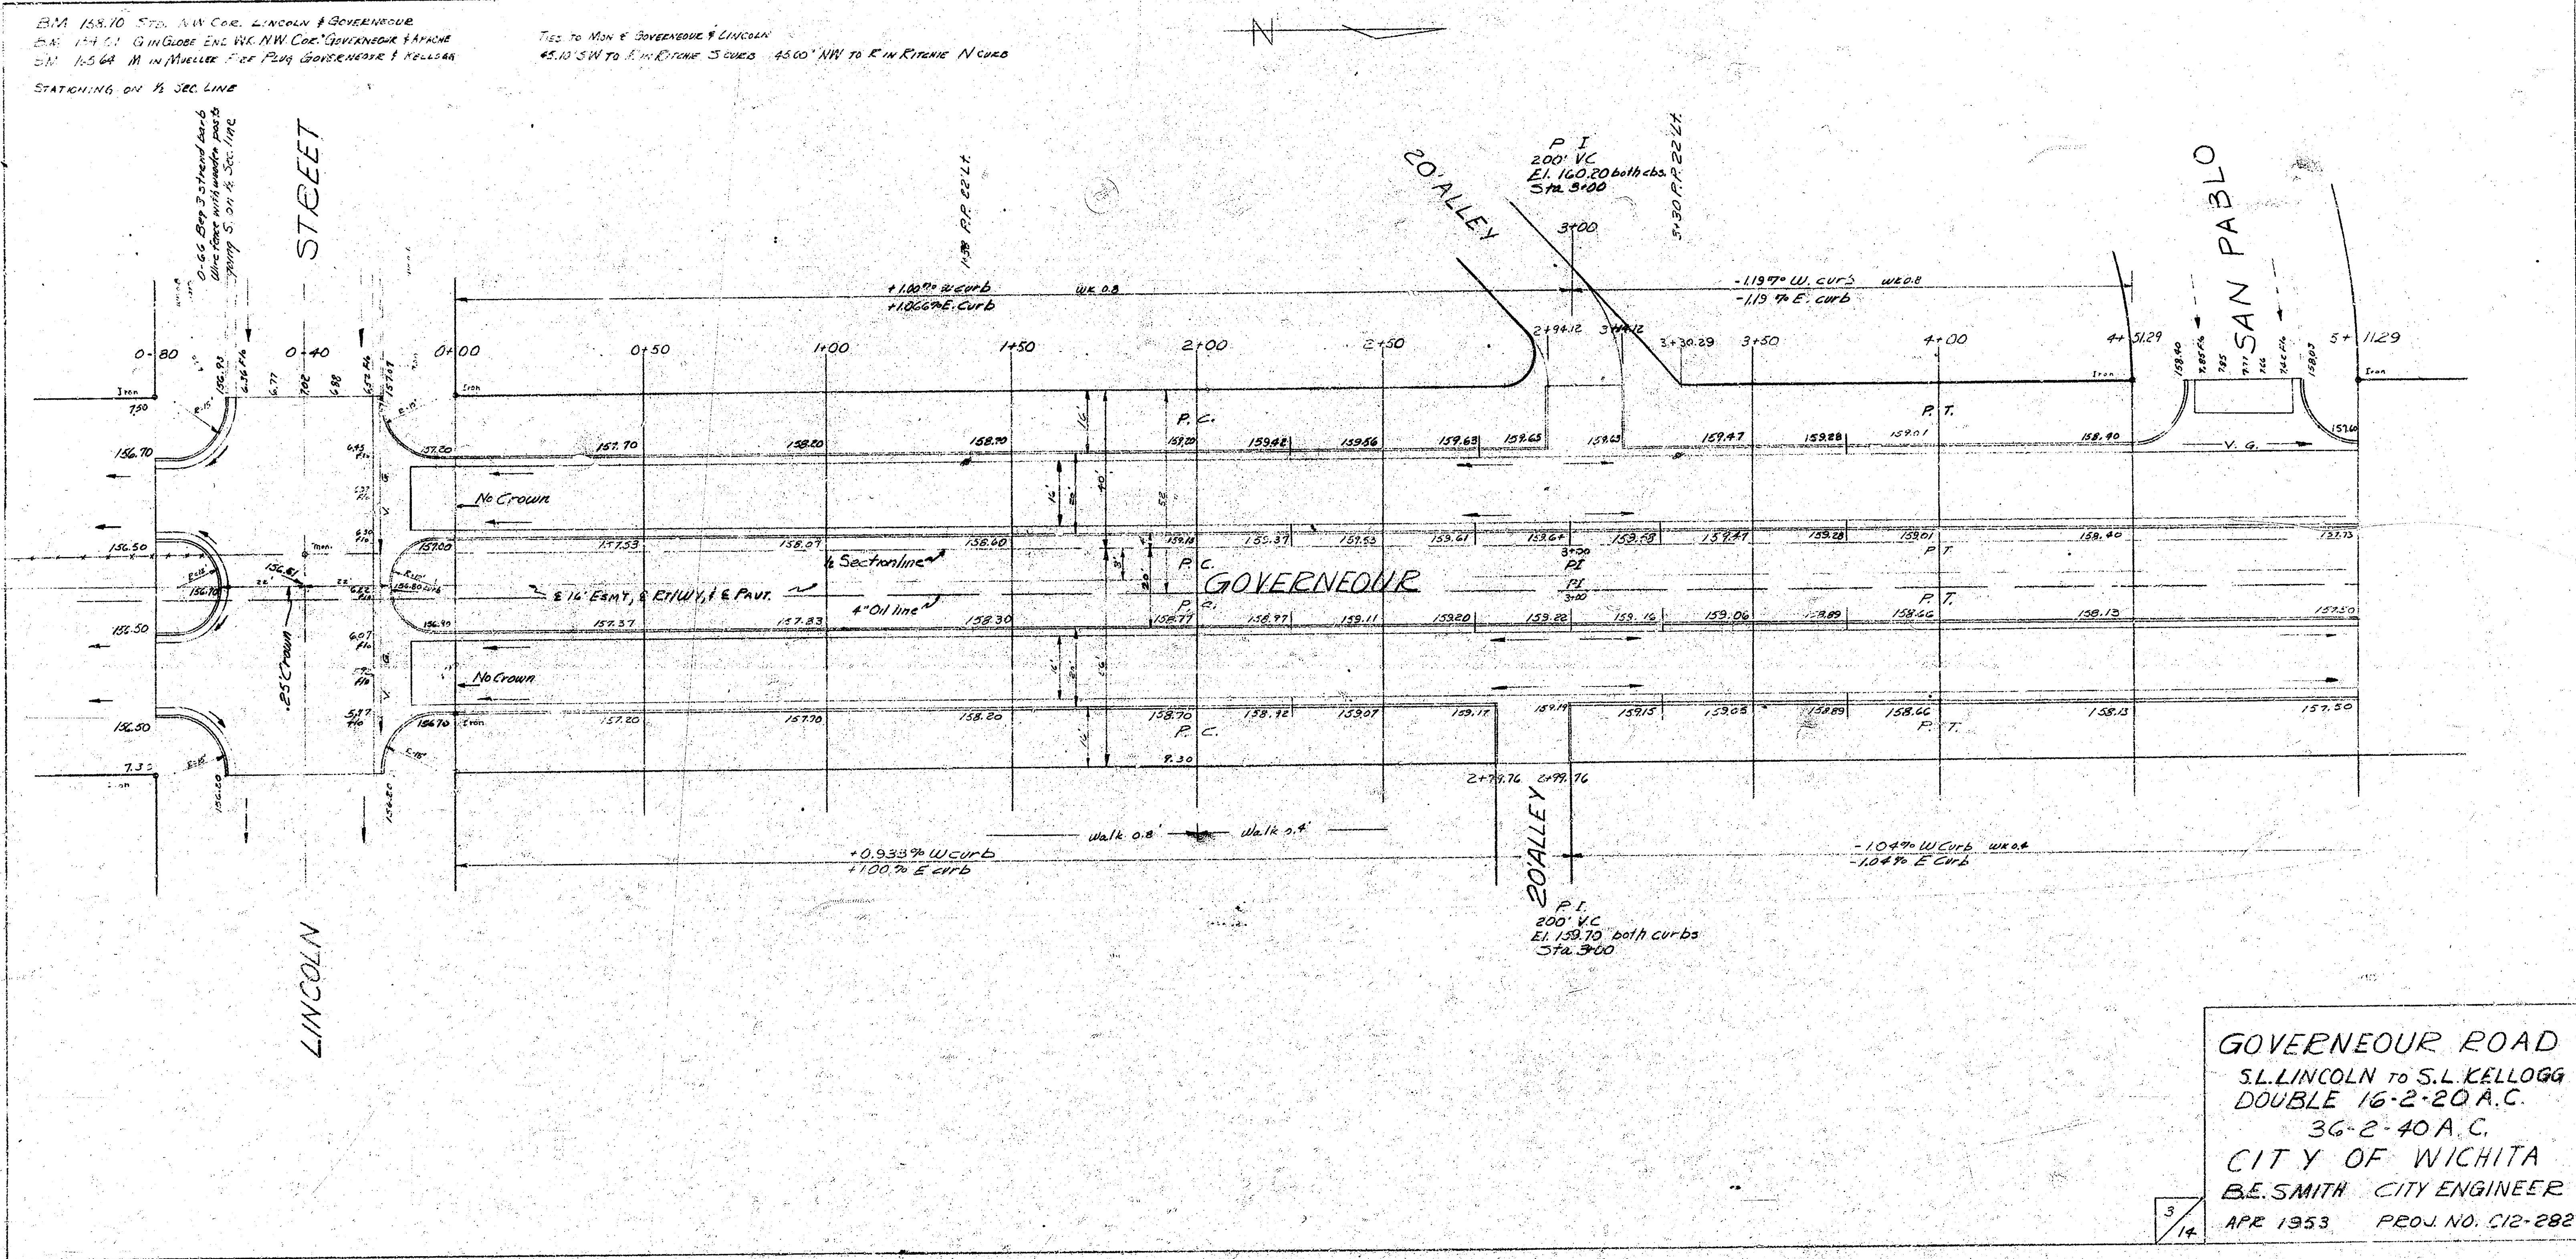

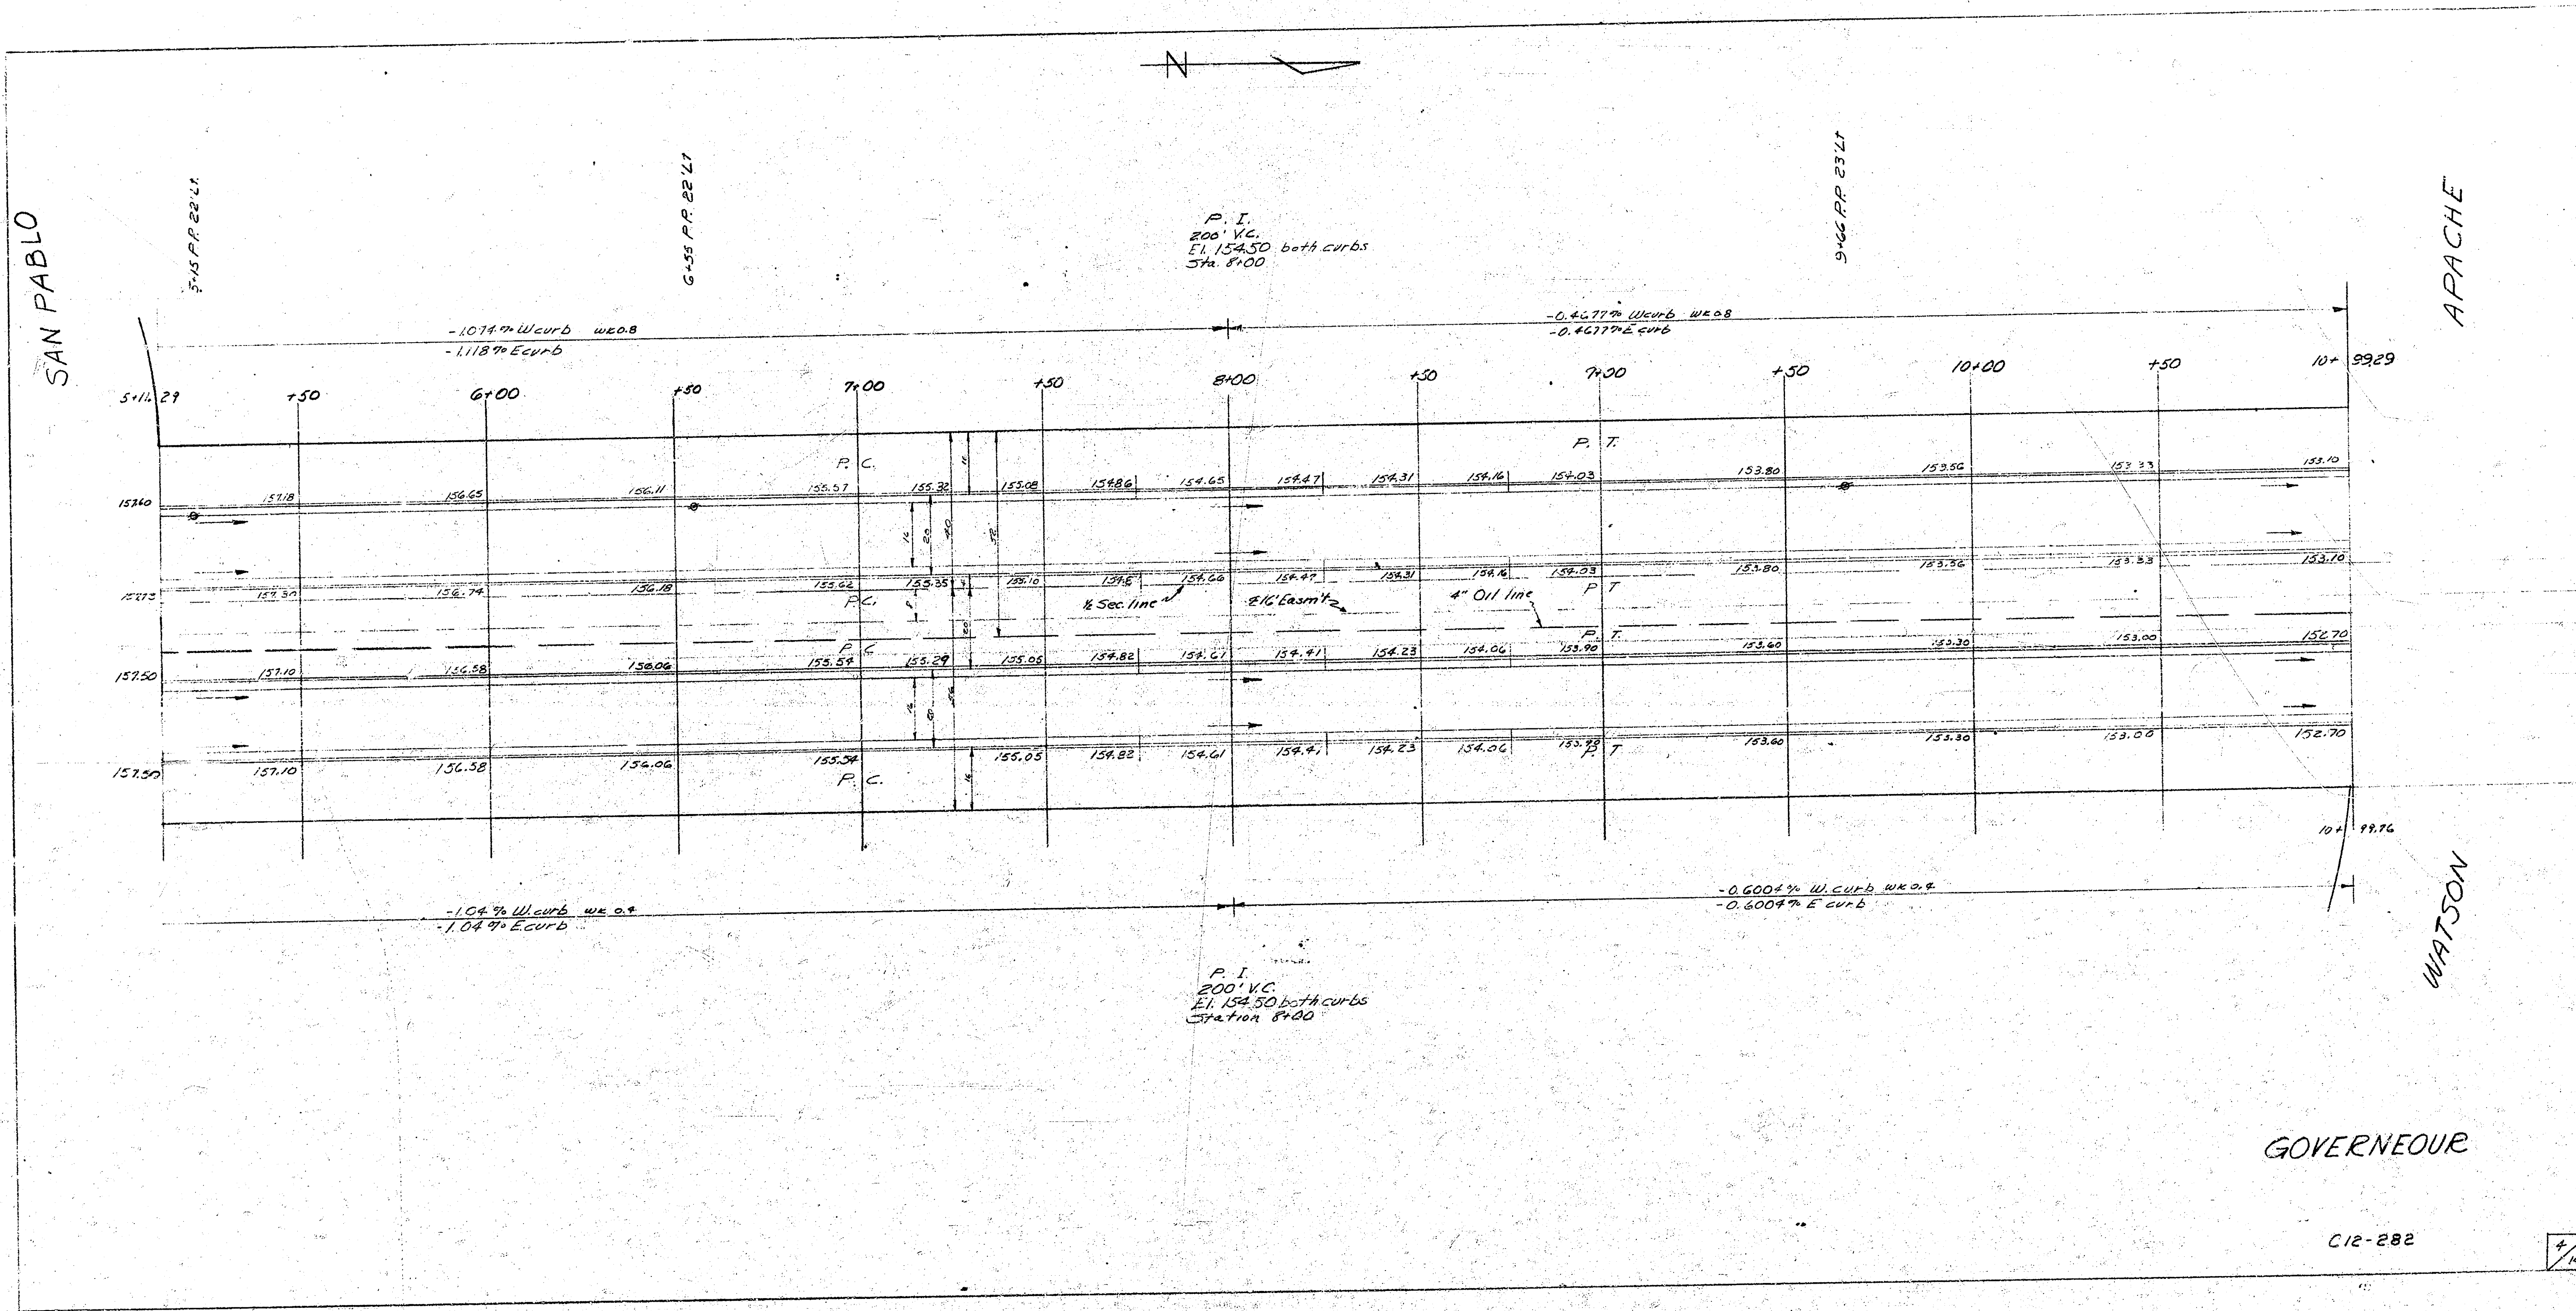

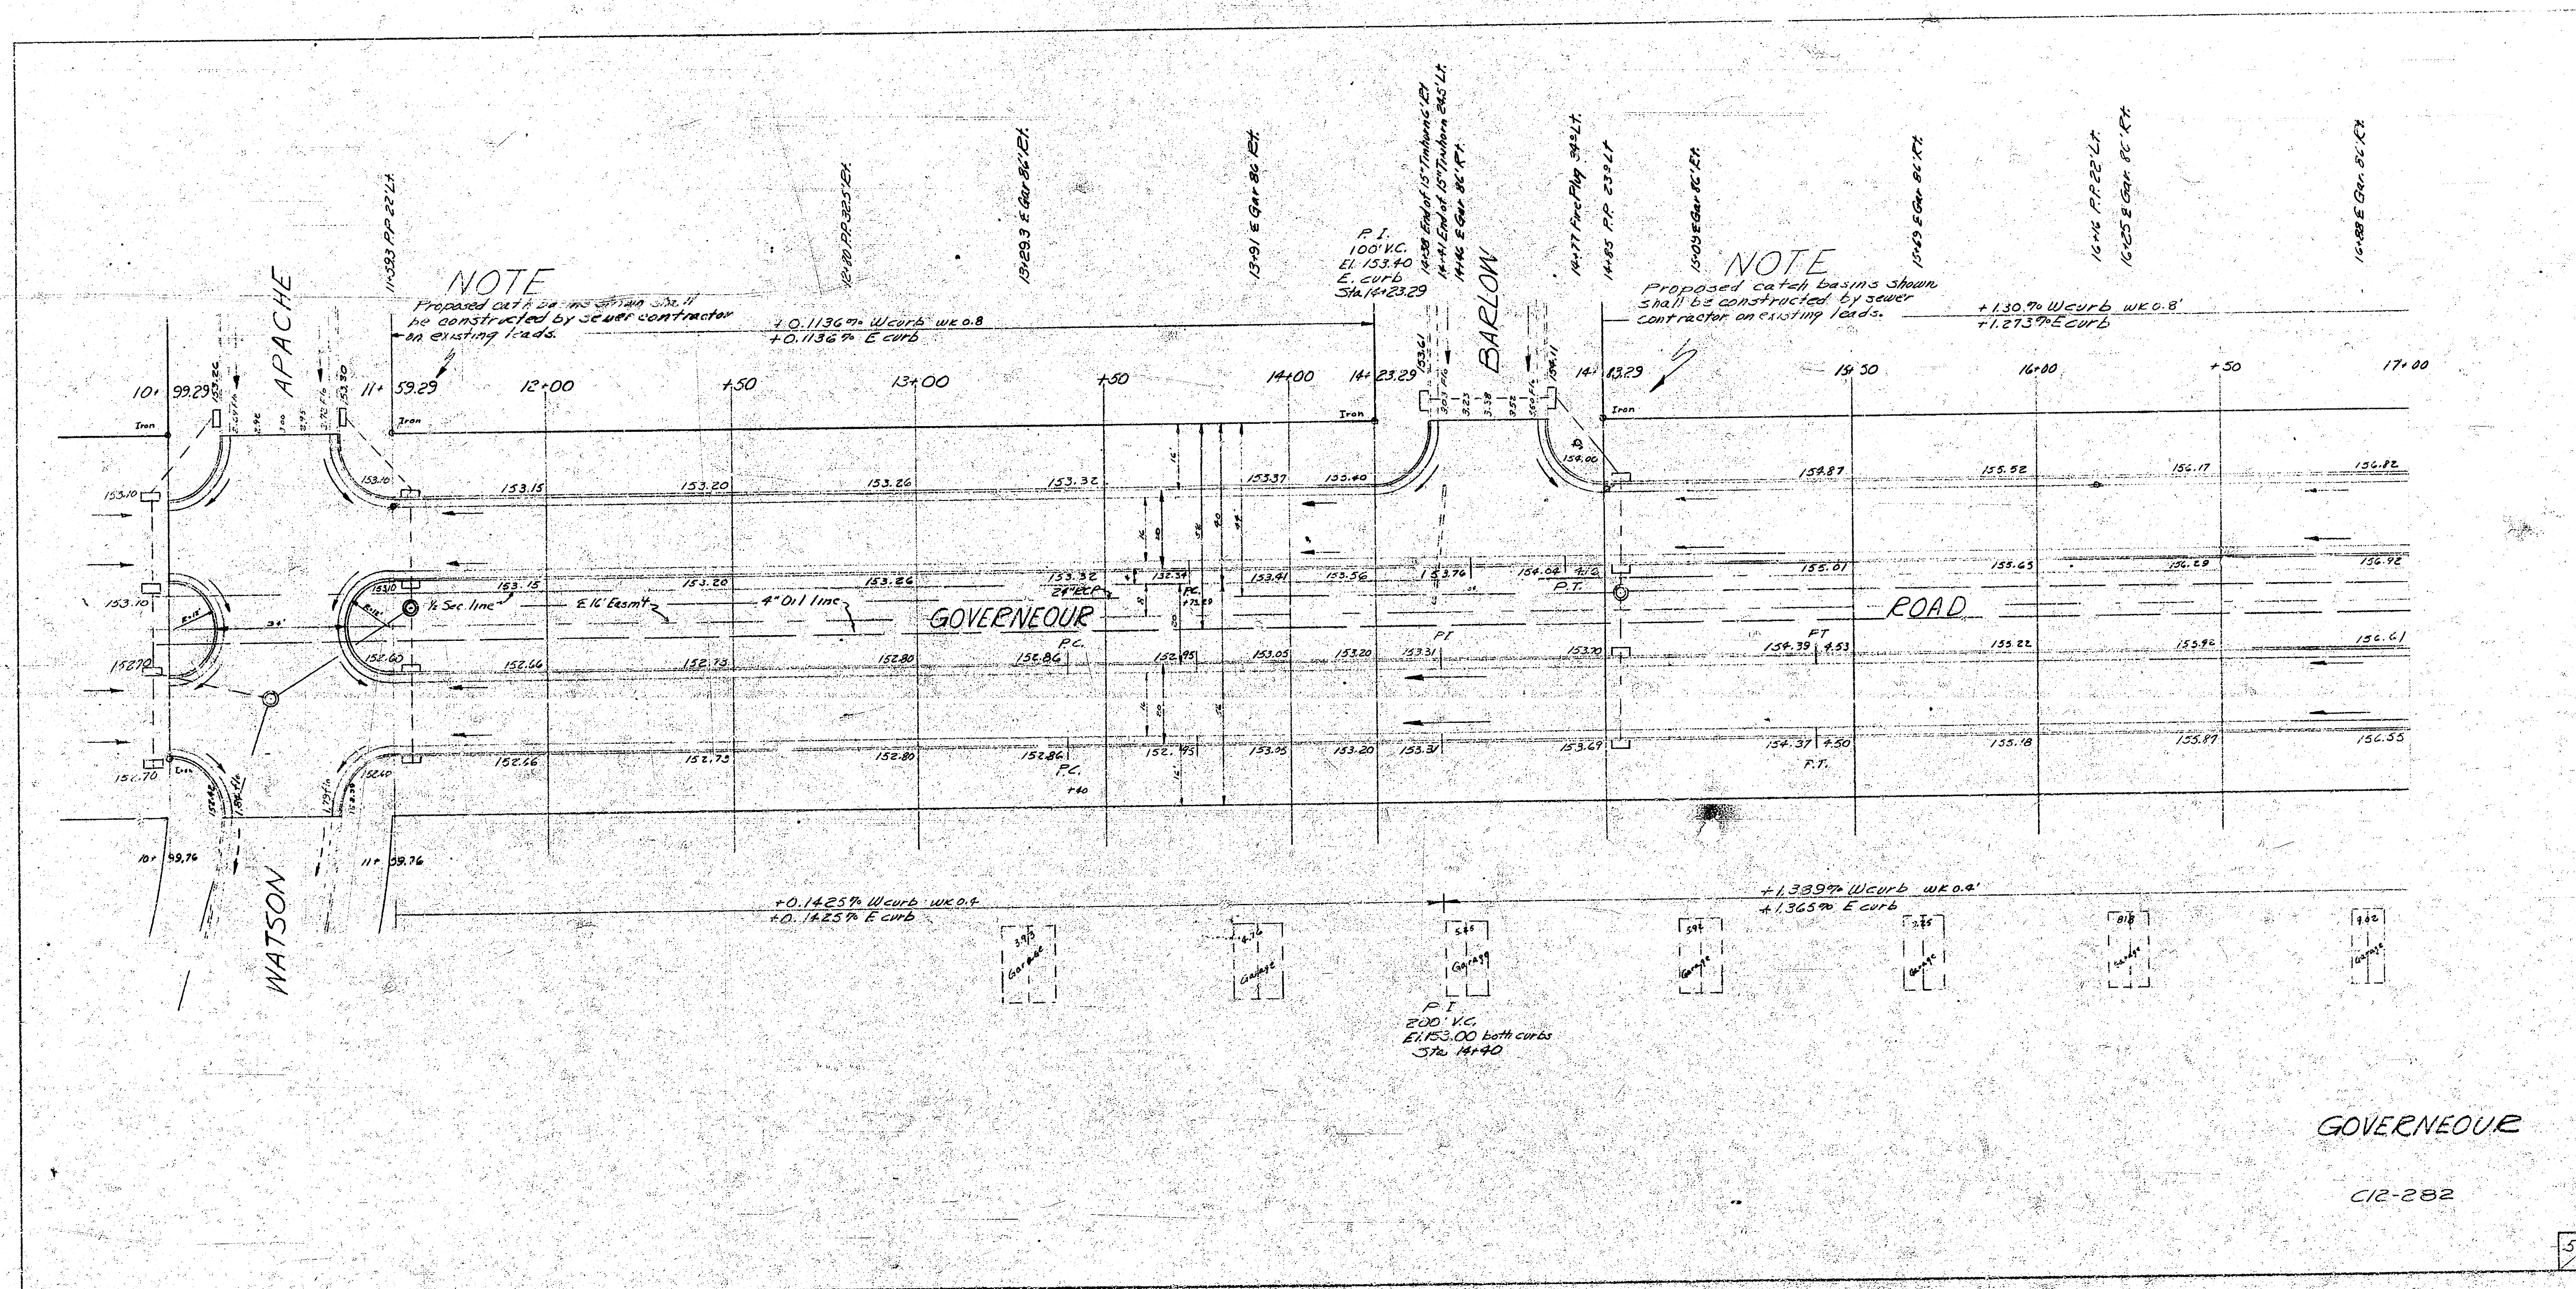

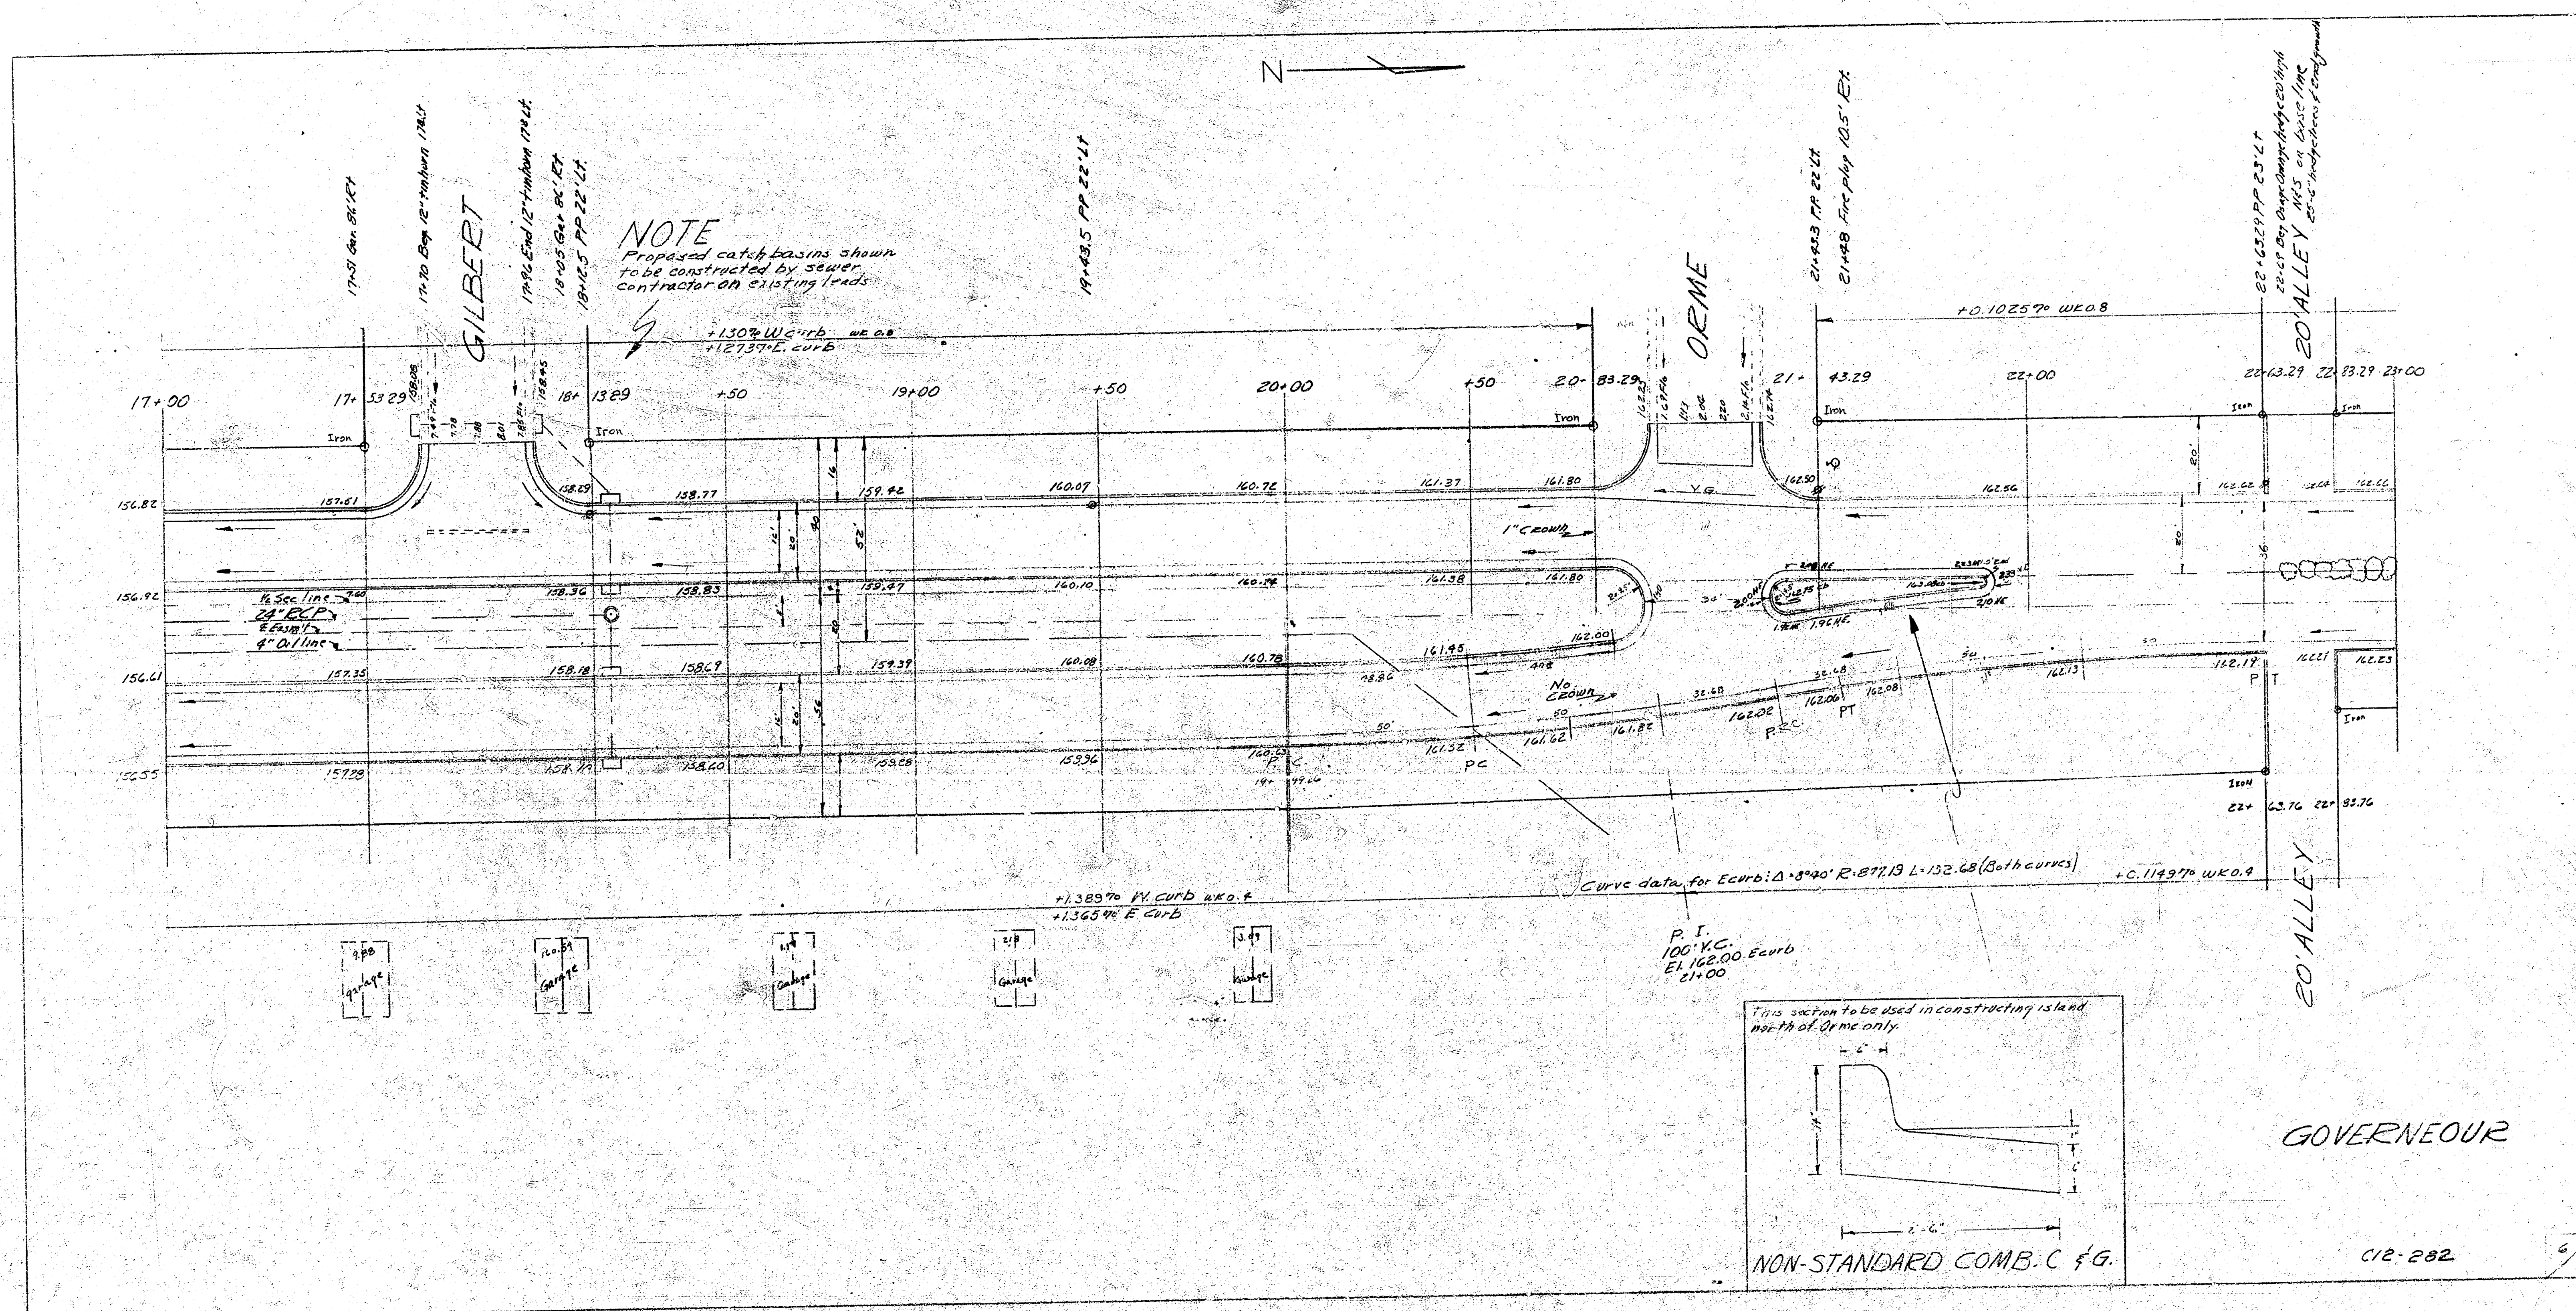

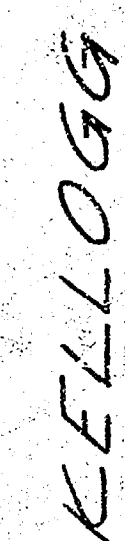

C12-282

⑤ 447

7/14