


1942
Grail St. - N.L. Almo to W.L. Geo. Washington
30' Conc. - Int Cb.

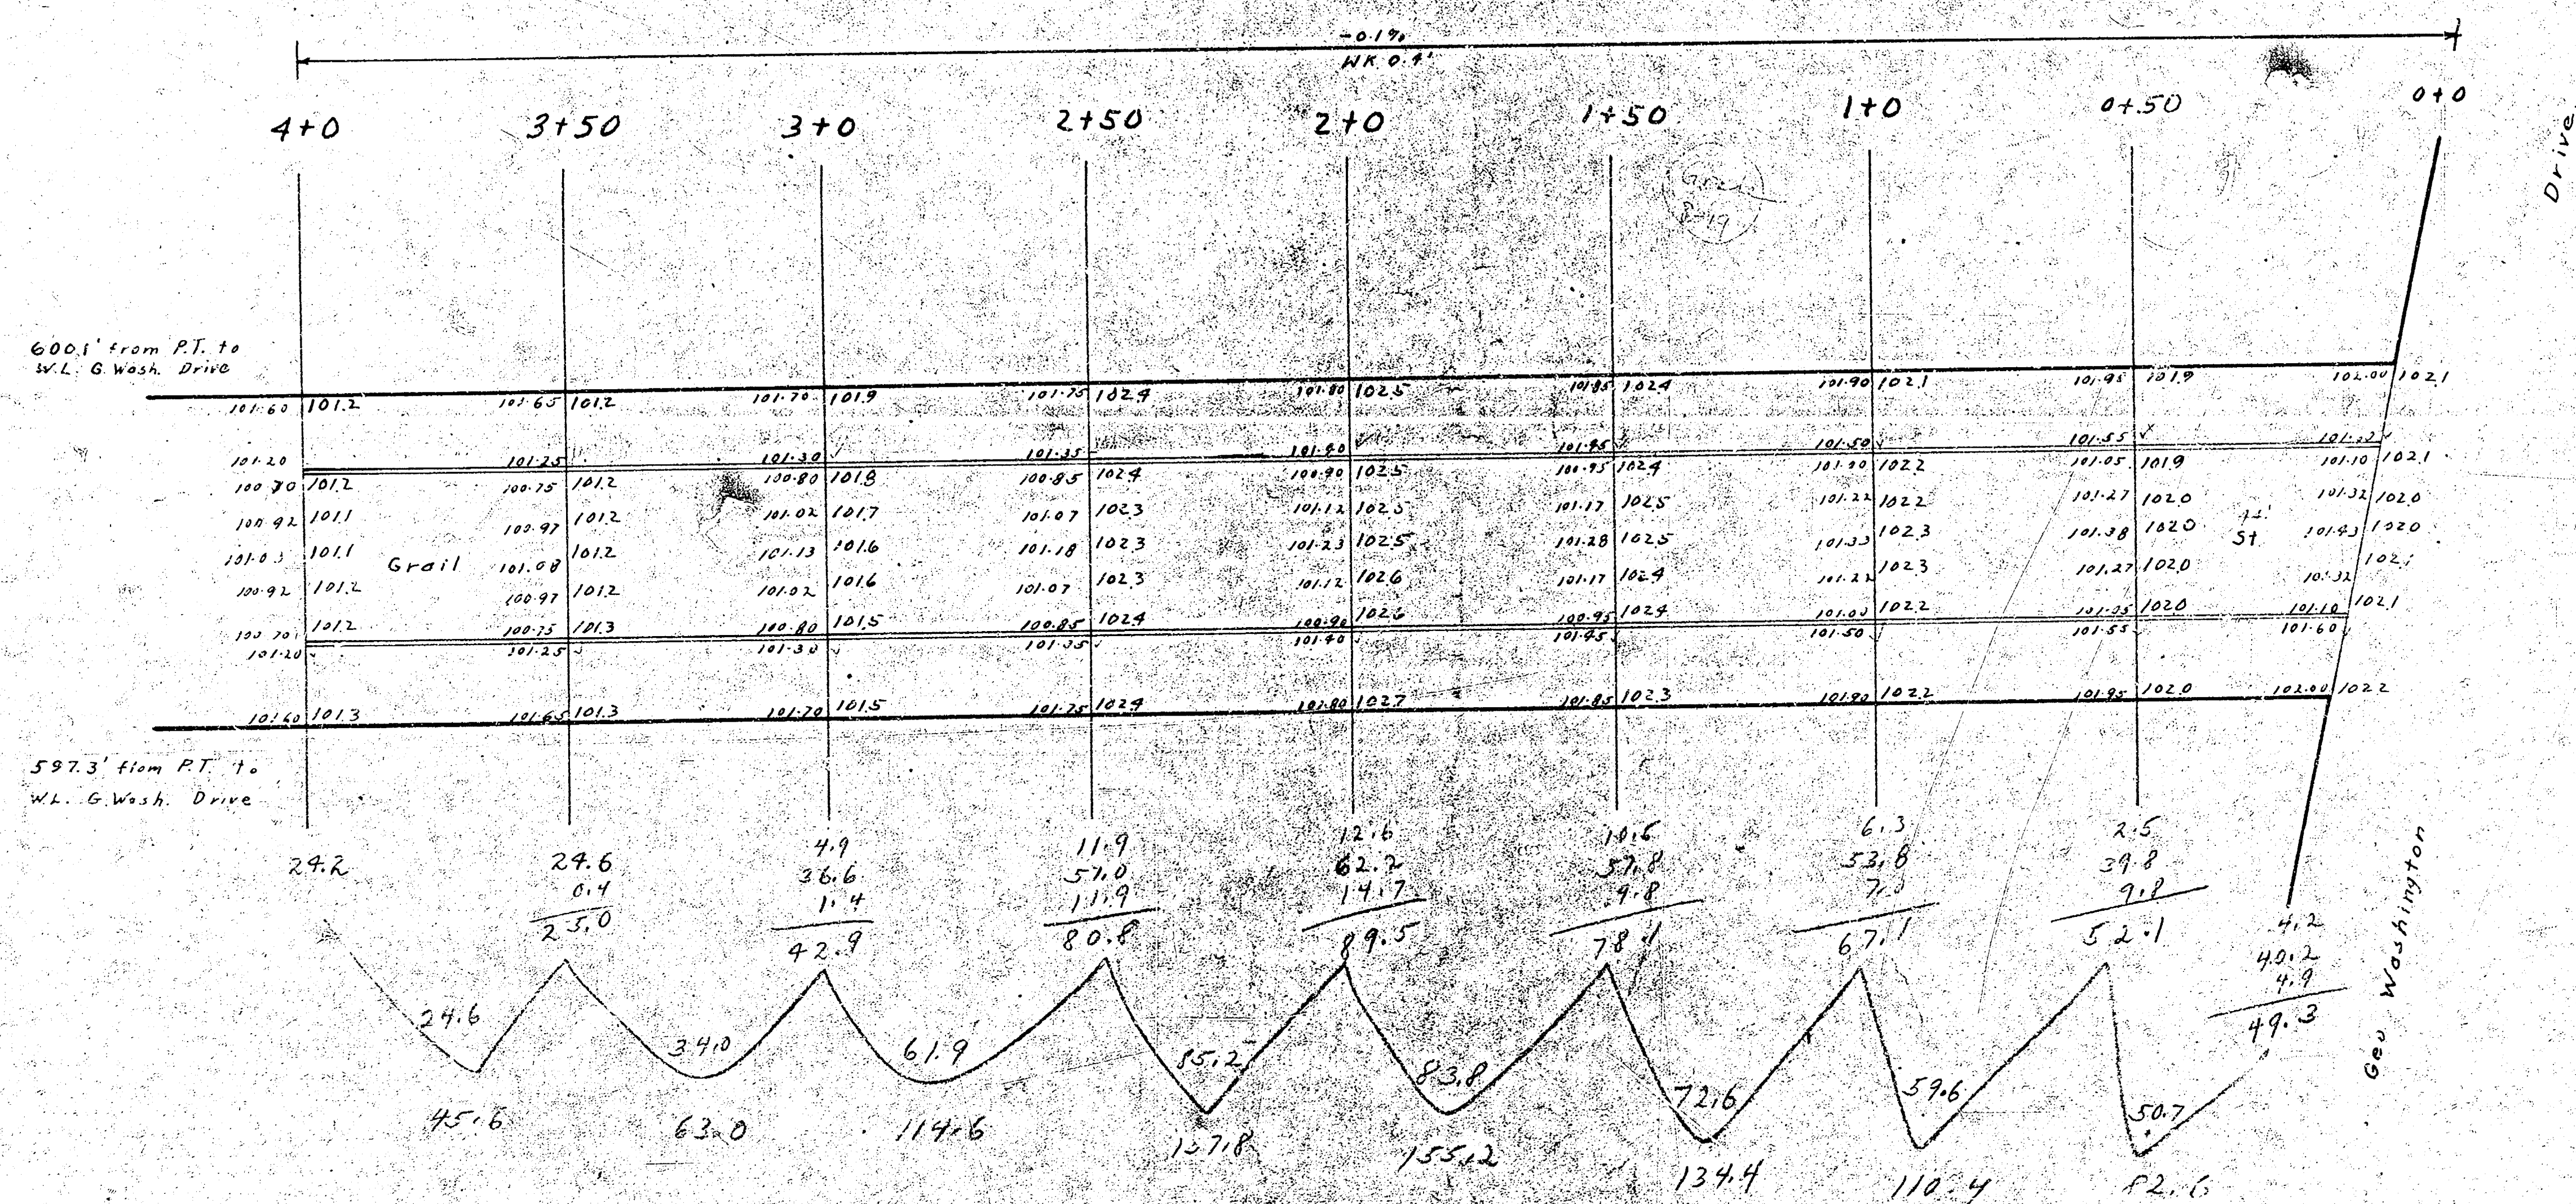

B.M. - 10274 - X on W edge Pav. G.W. Blvd. at N.L. Grail

950.0

