


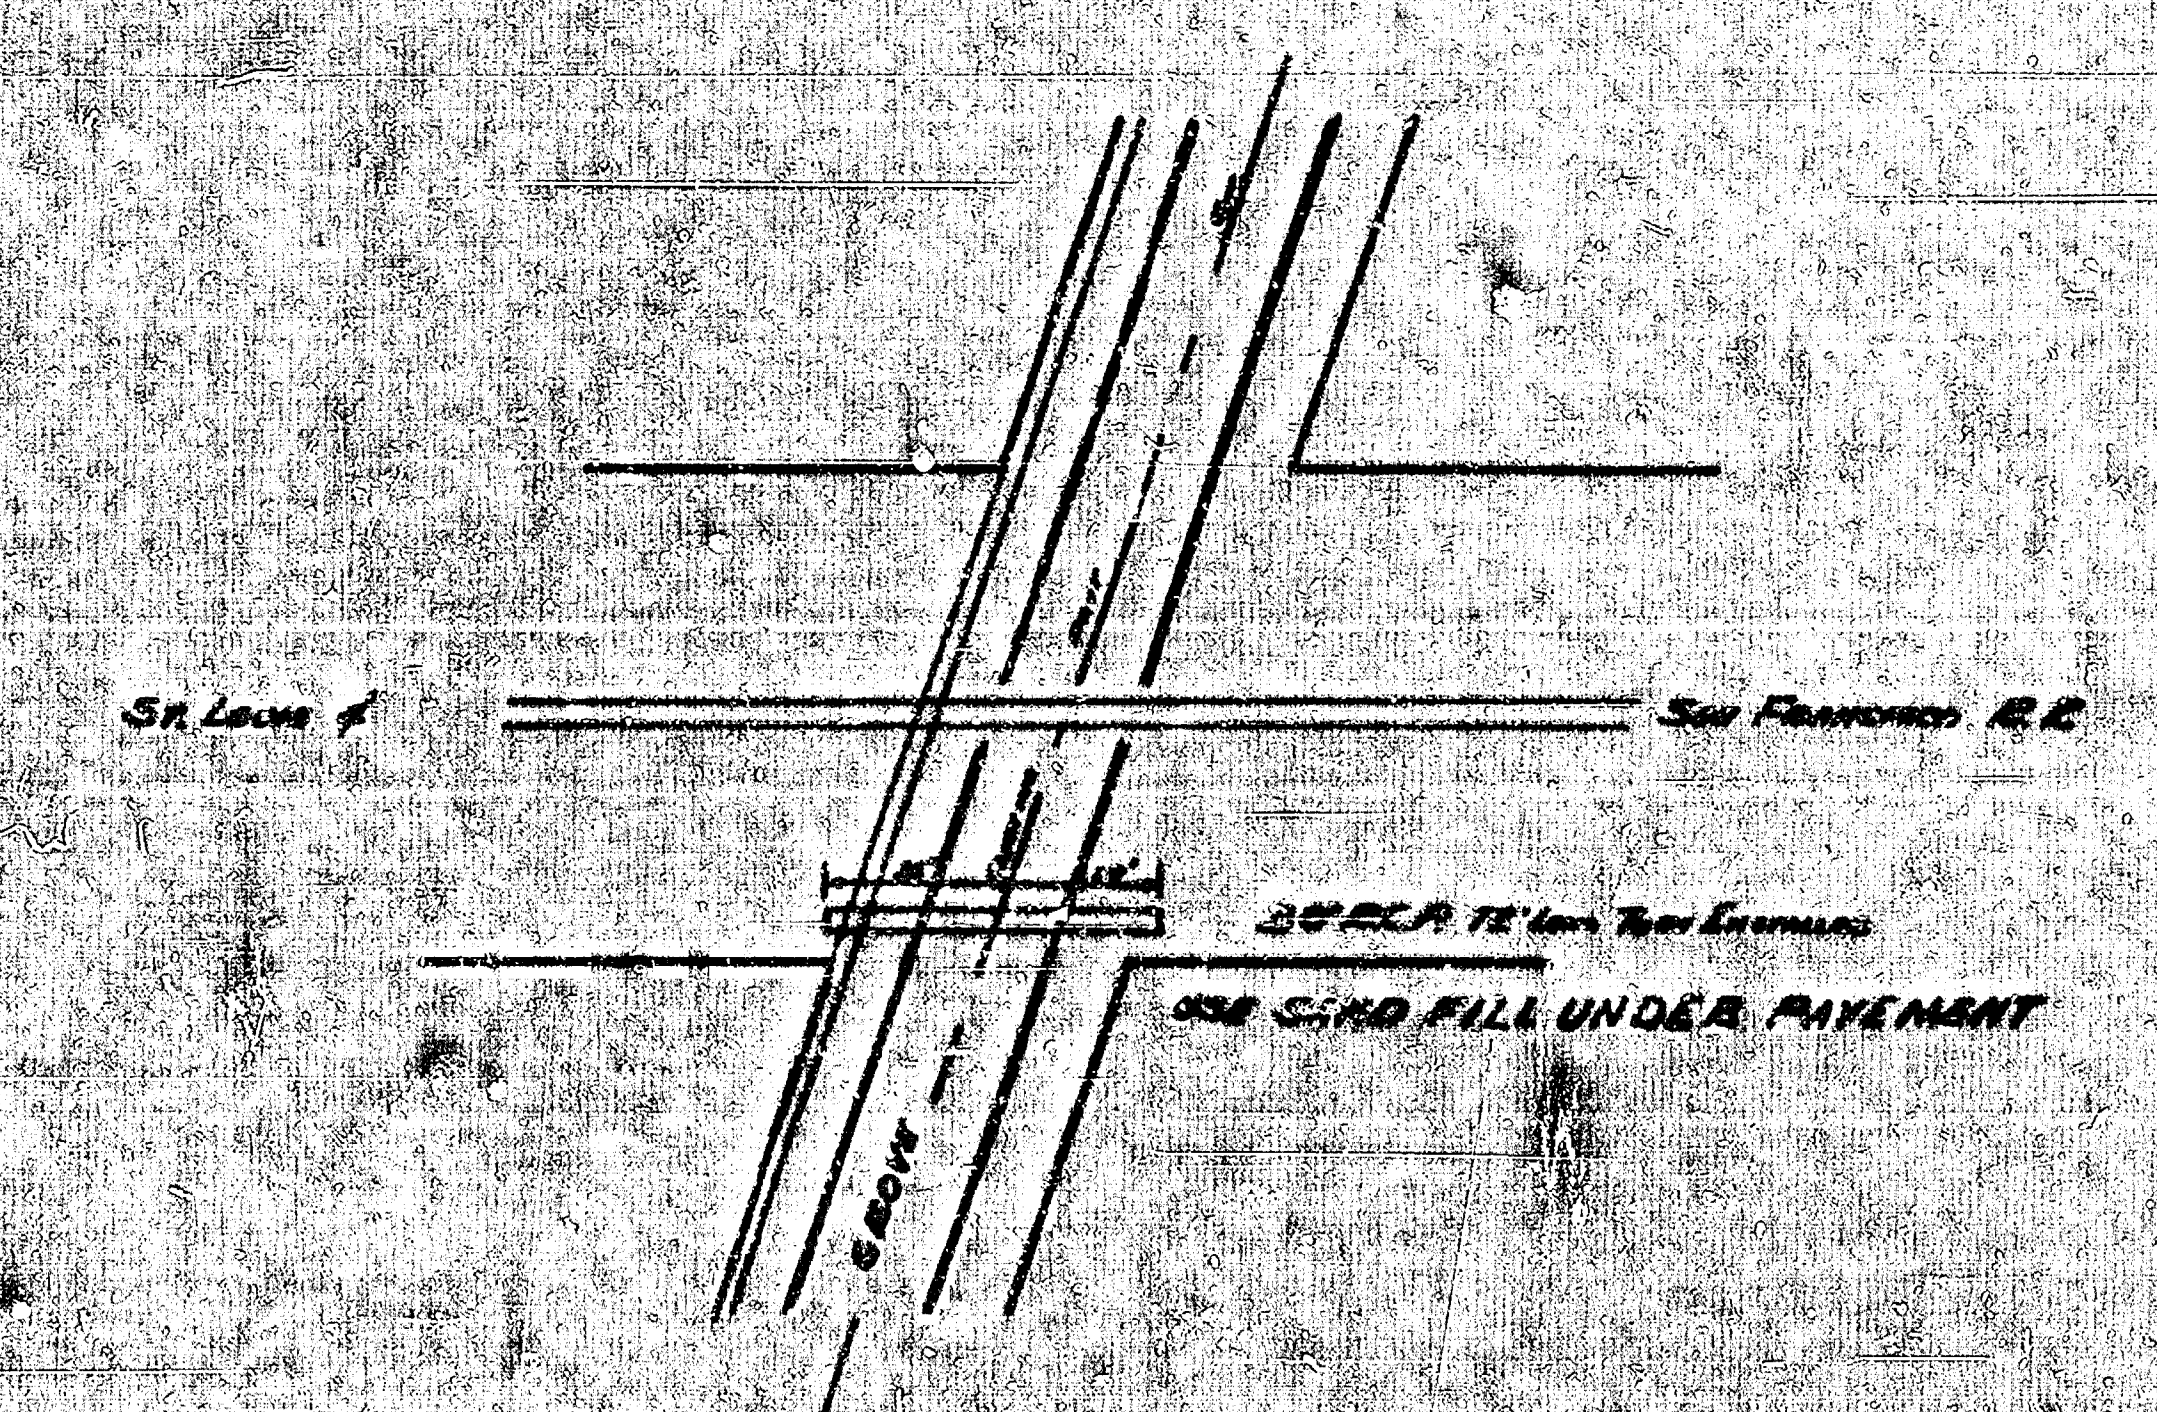


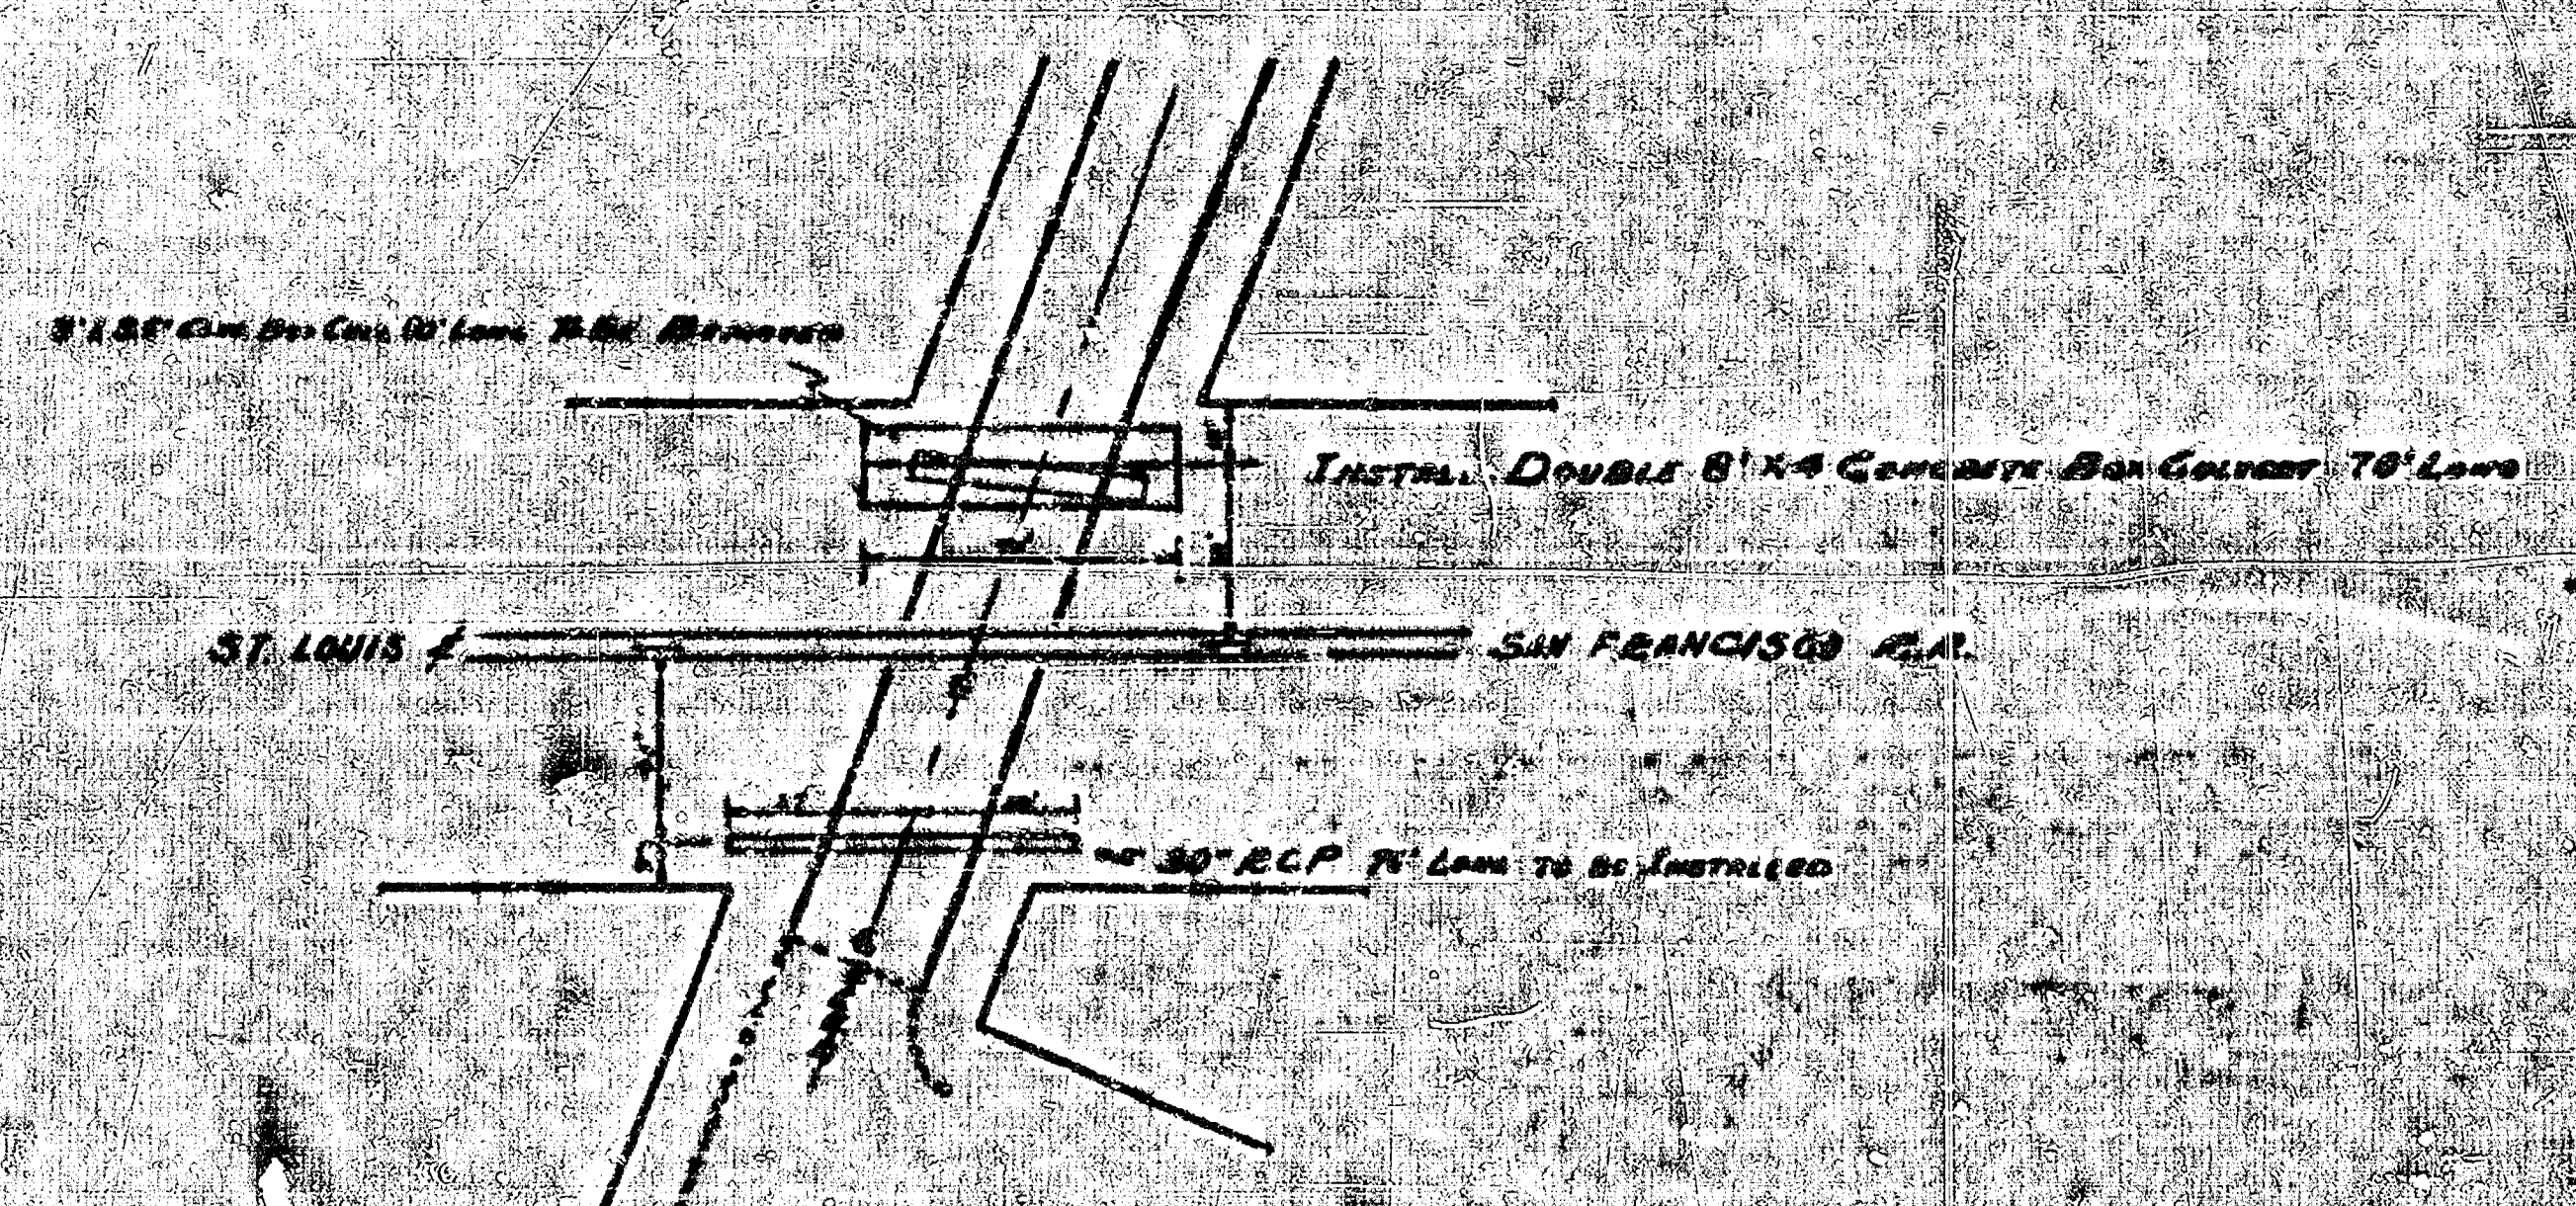



B.M. 112.94 Top Iron in Corner of San f St
 B.M. 113.74 Top of First 40\"/>


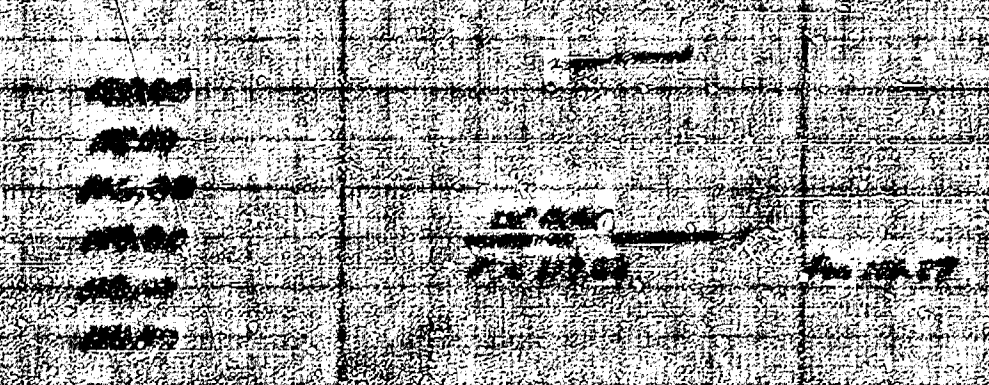


INCIDENTAL DRAINAGE
 GREEN
 CHAUTAUQUA
 CITY OF WICHITA, KANS.
 LEWIS CITY ENGINEER
 JULY 1958

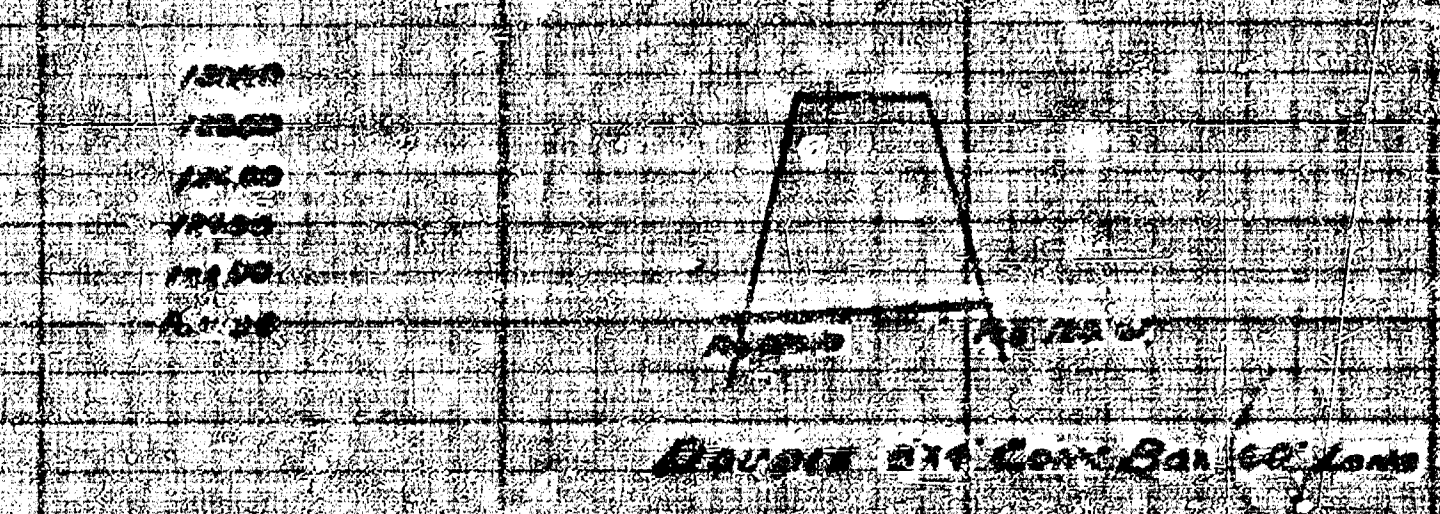

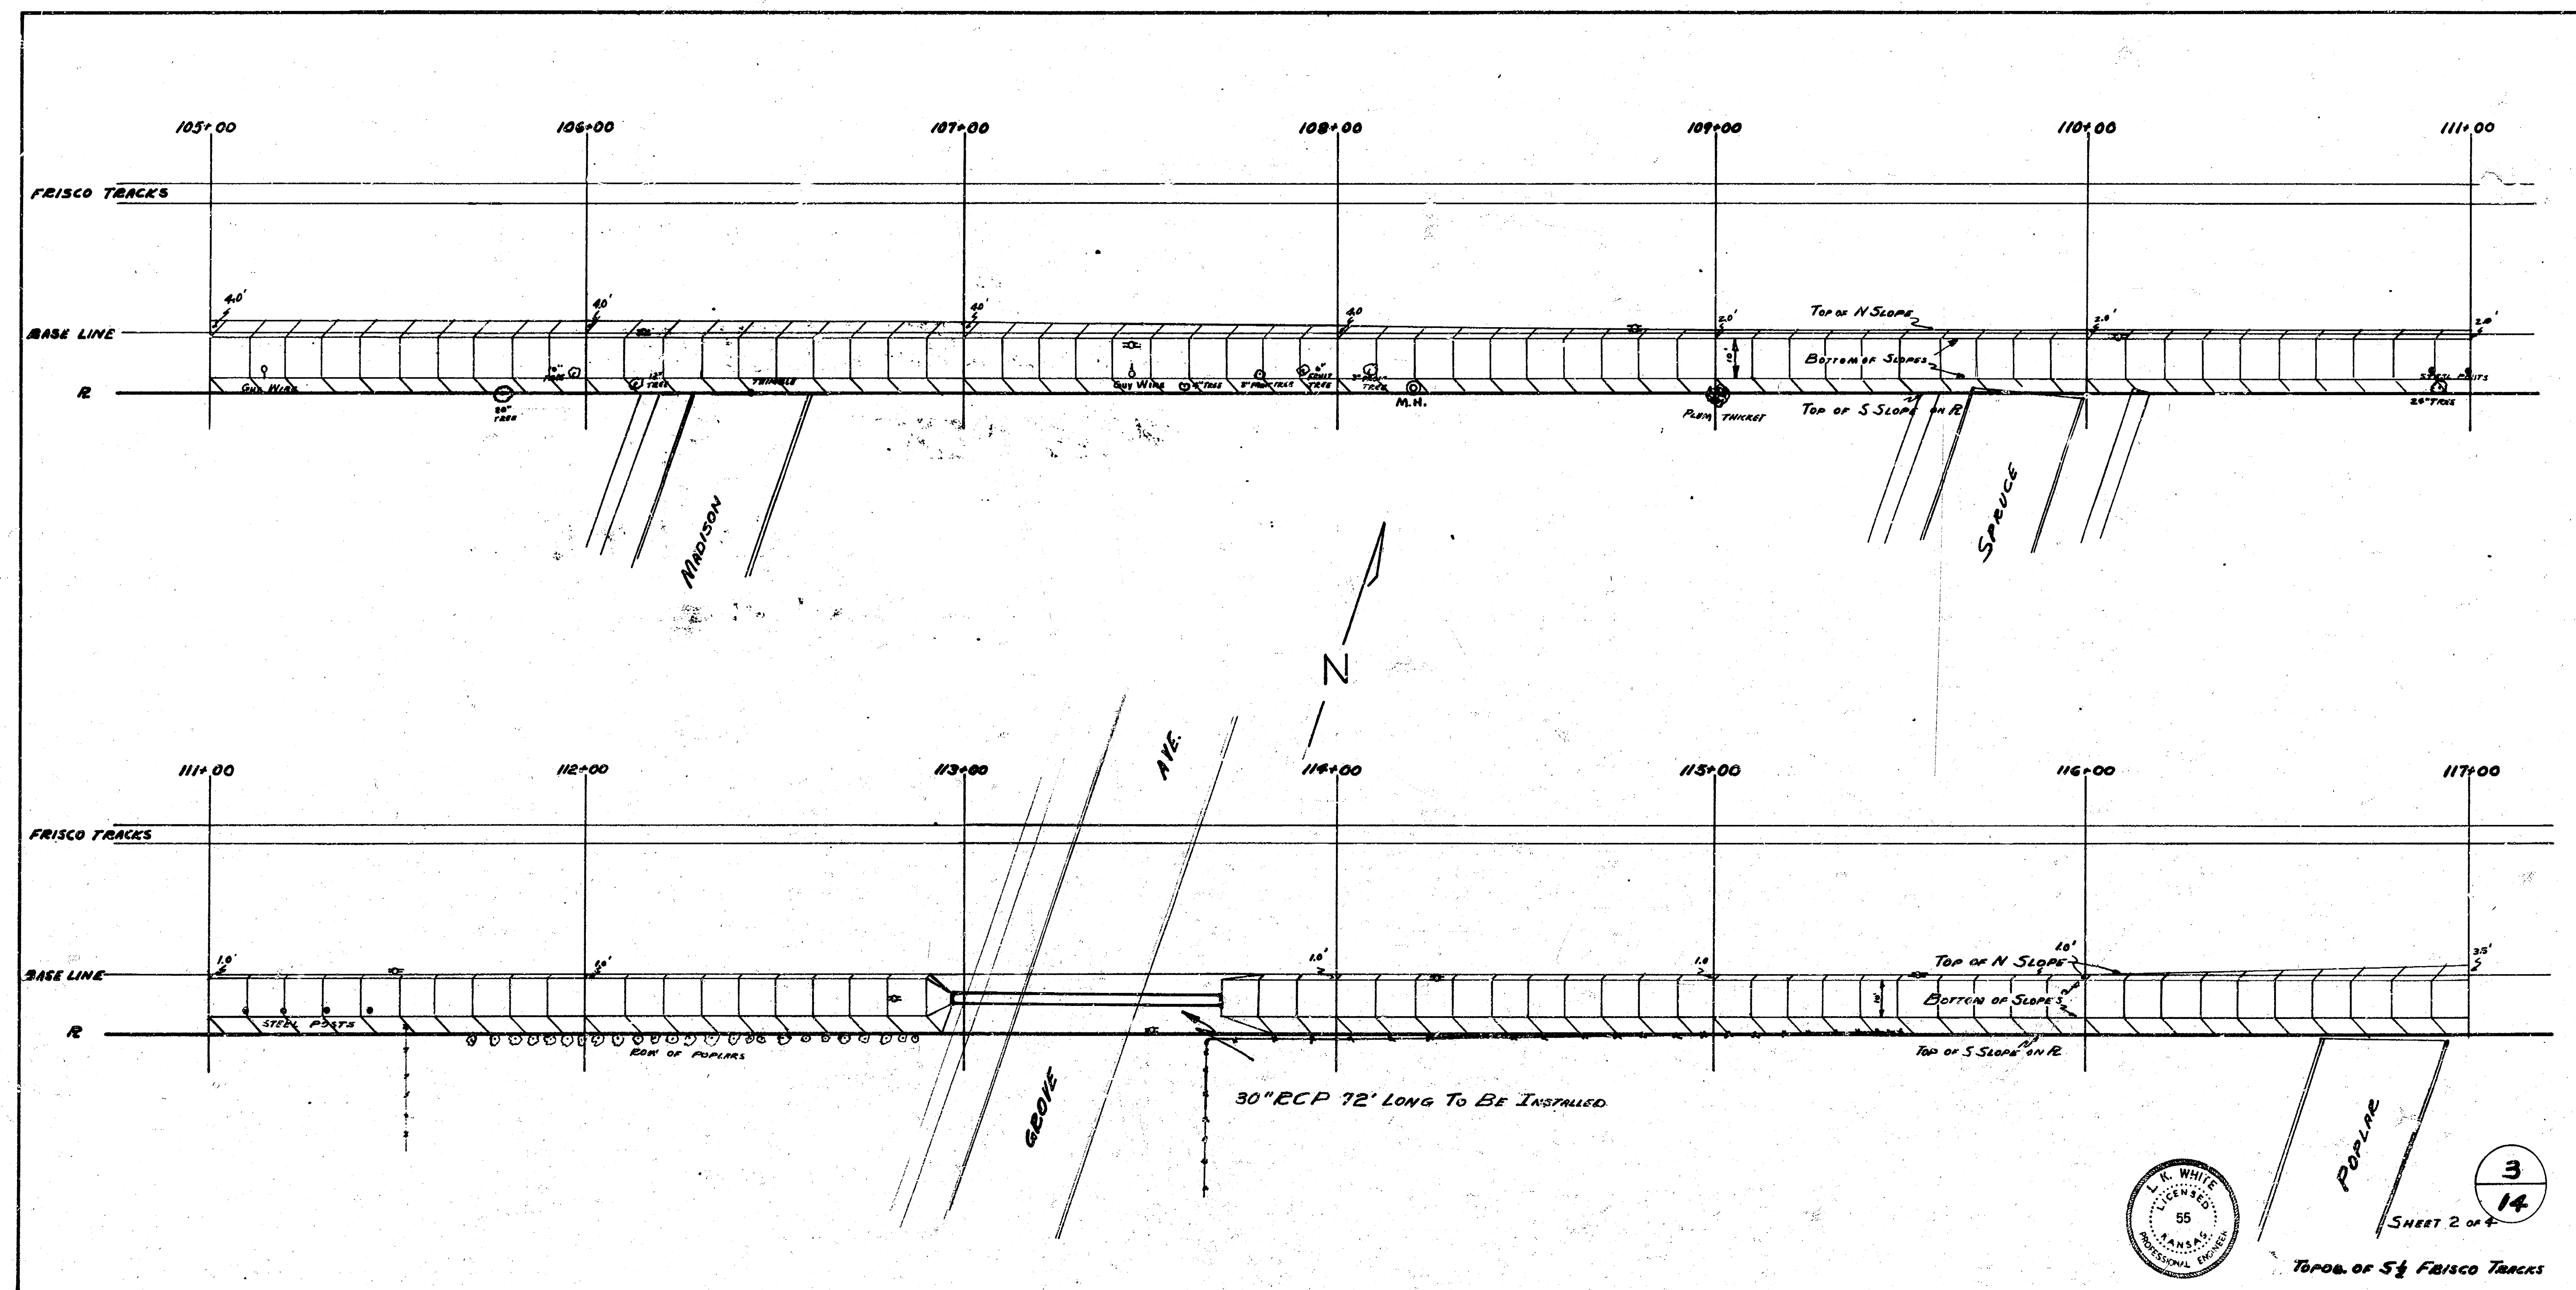


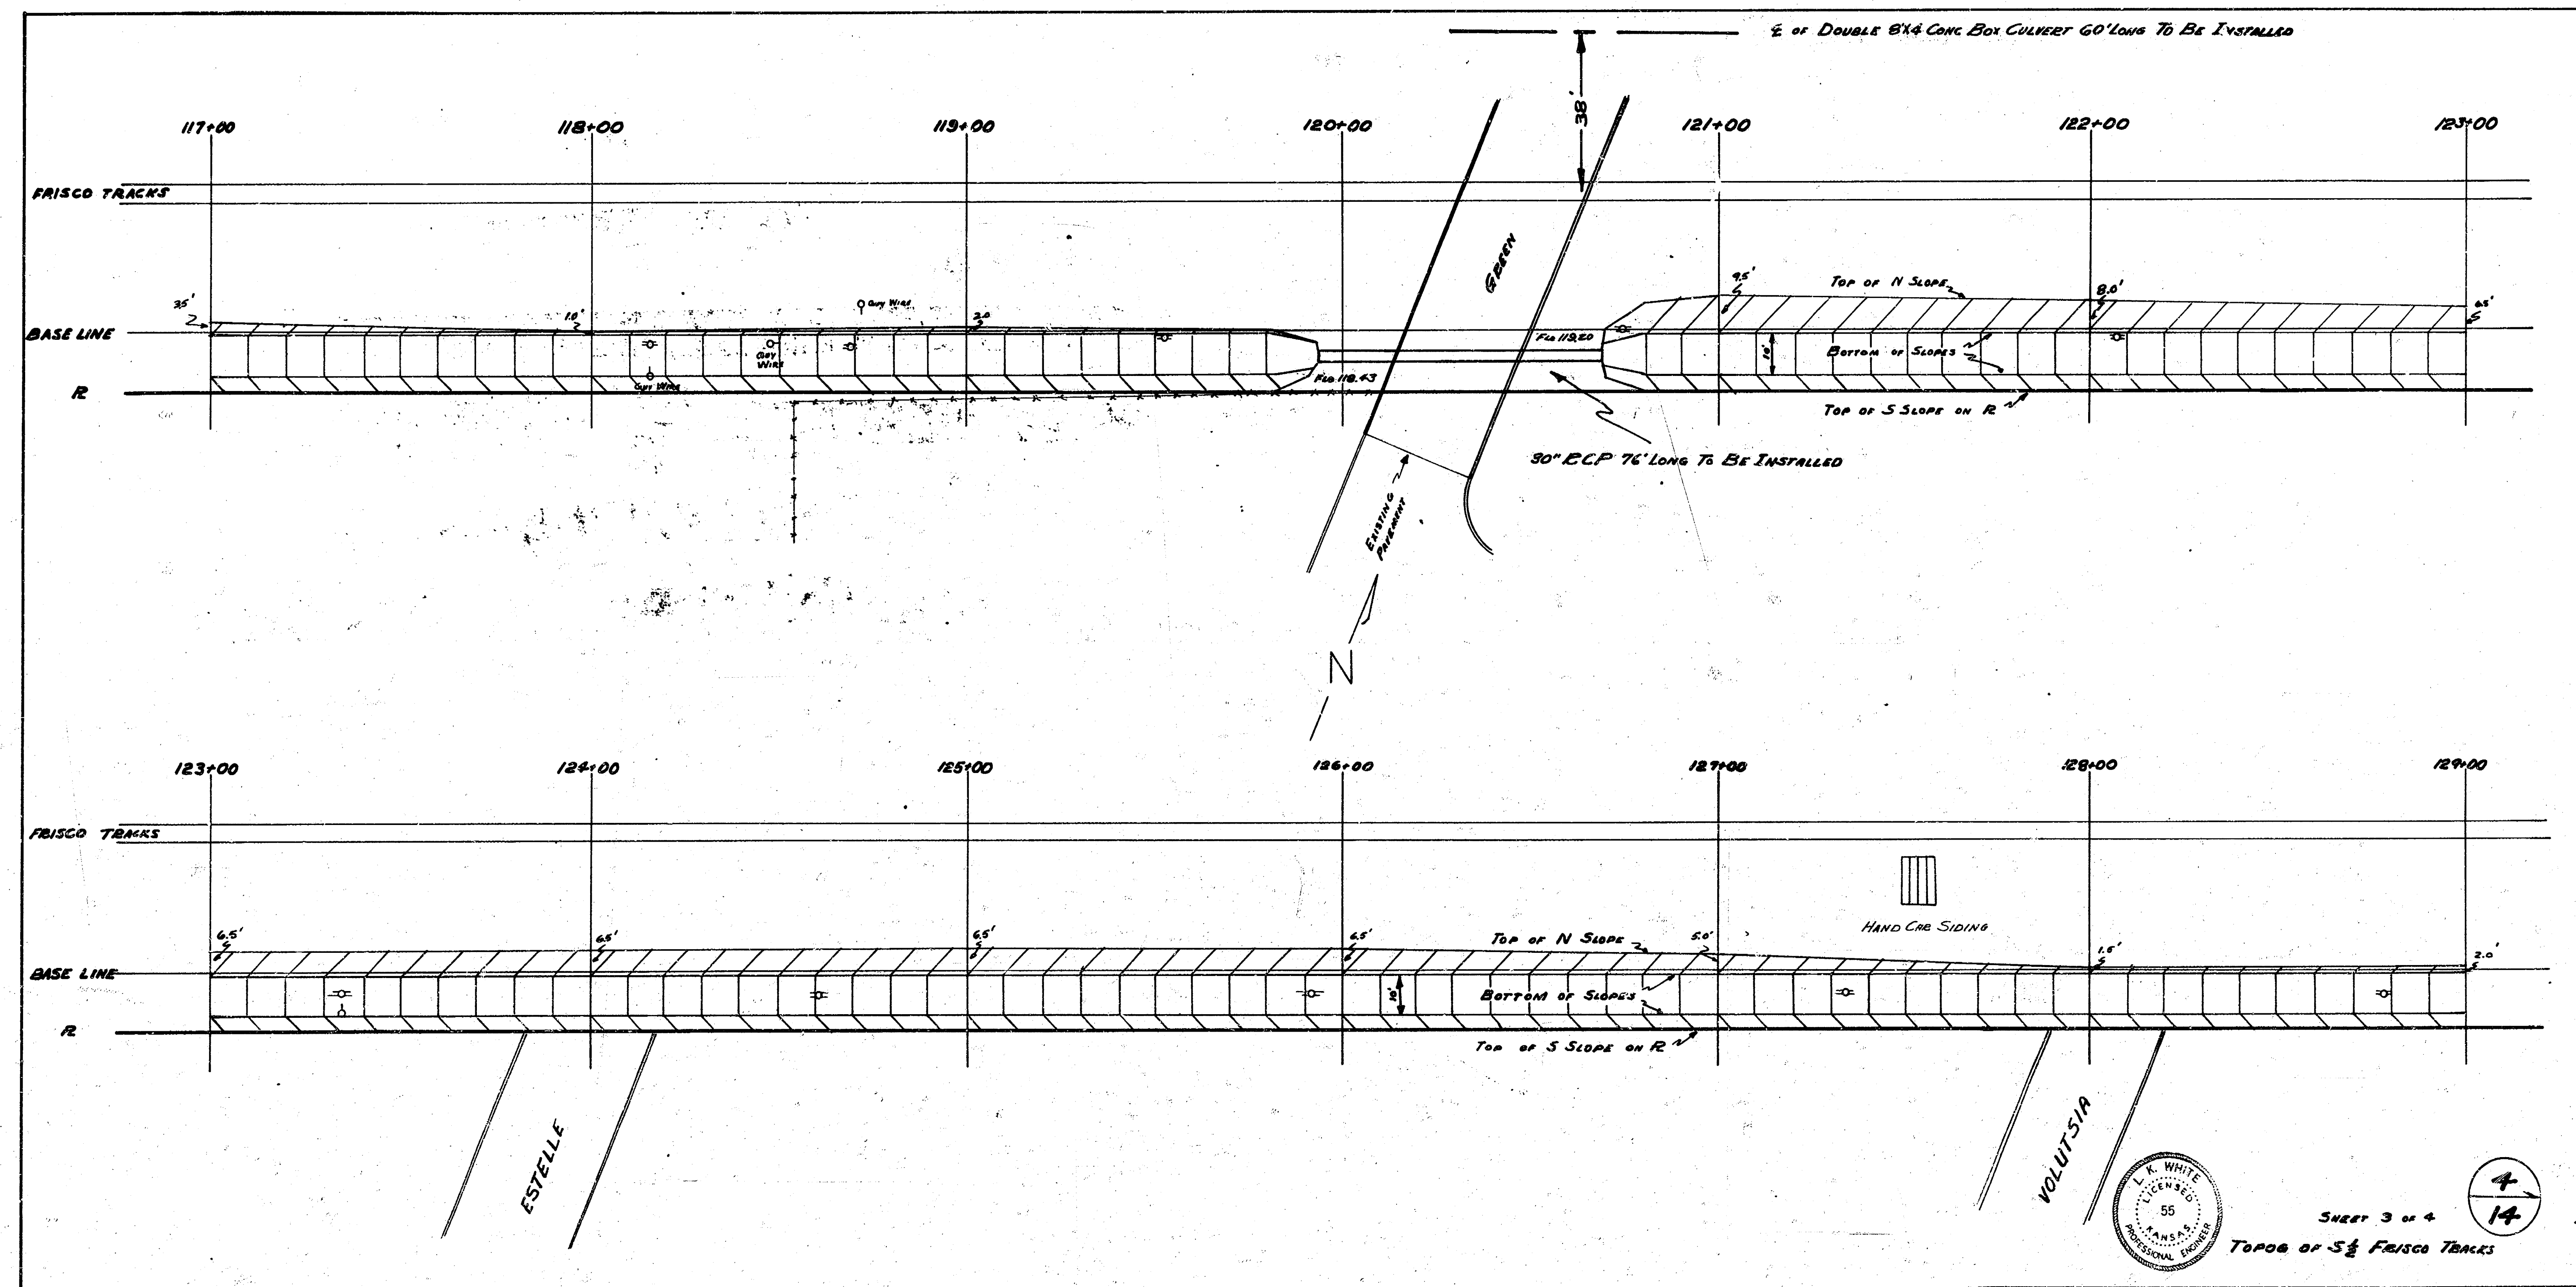


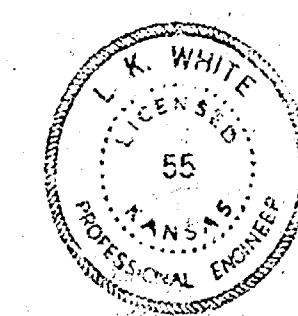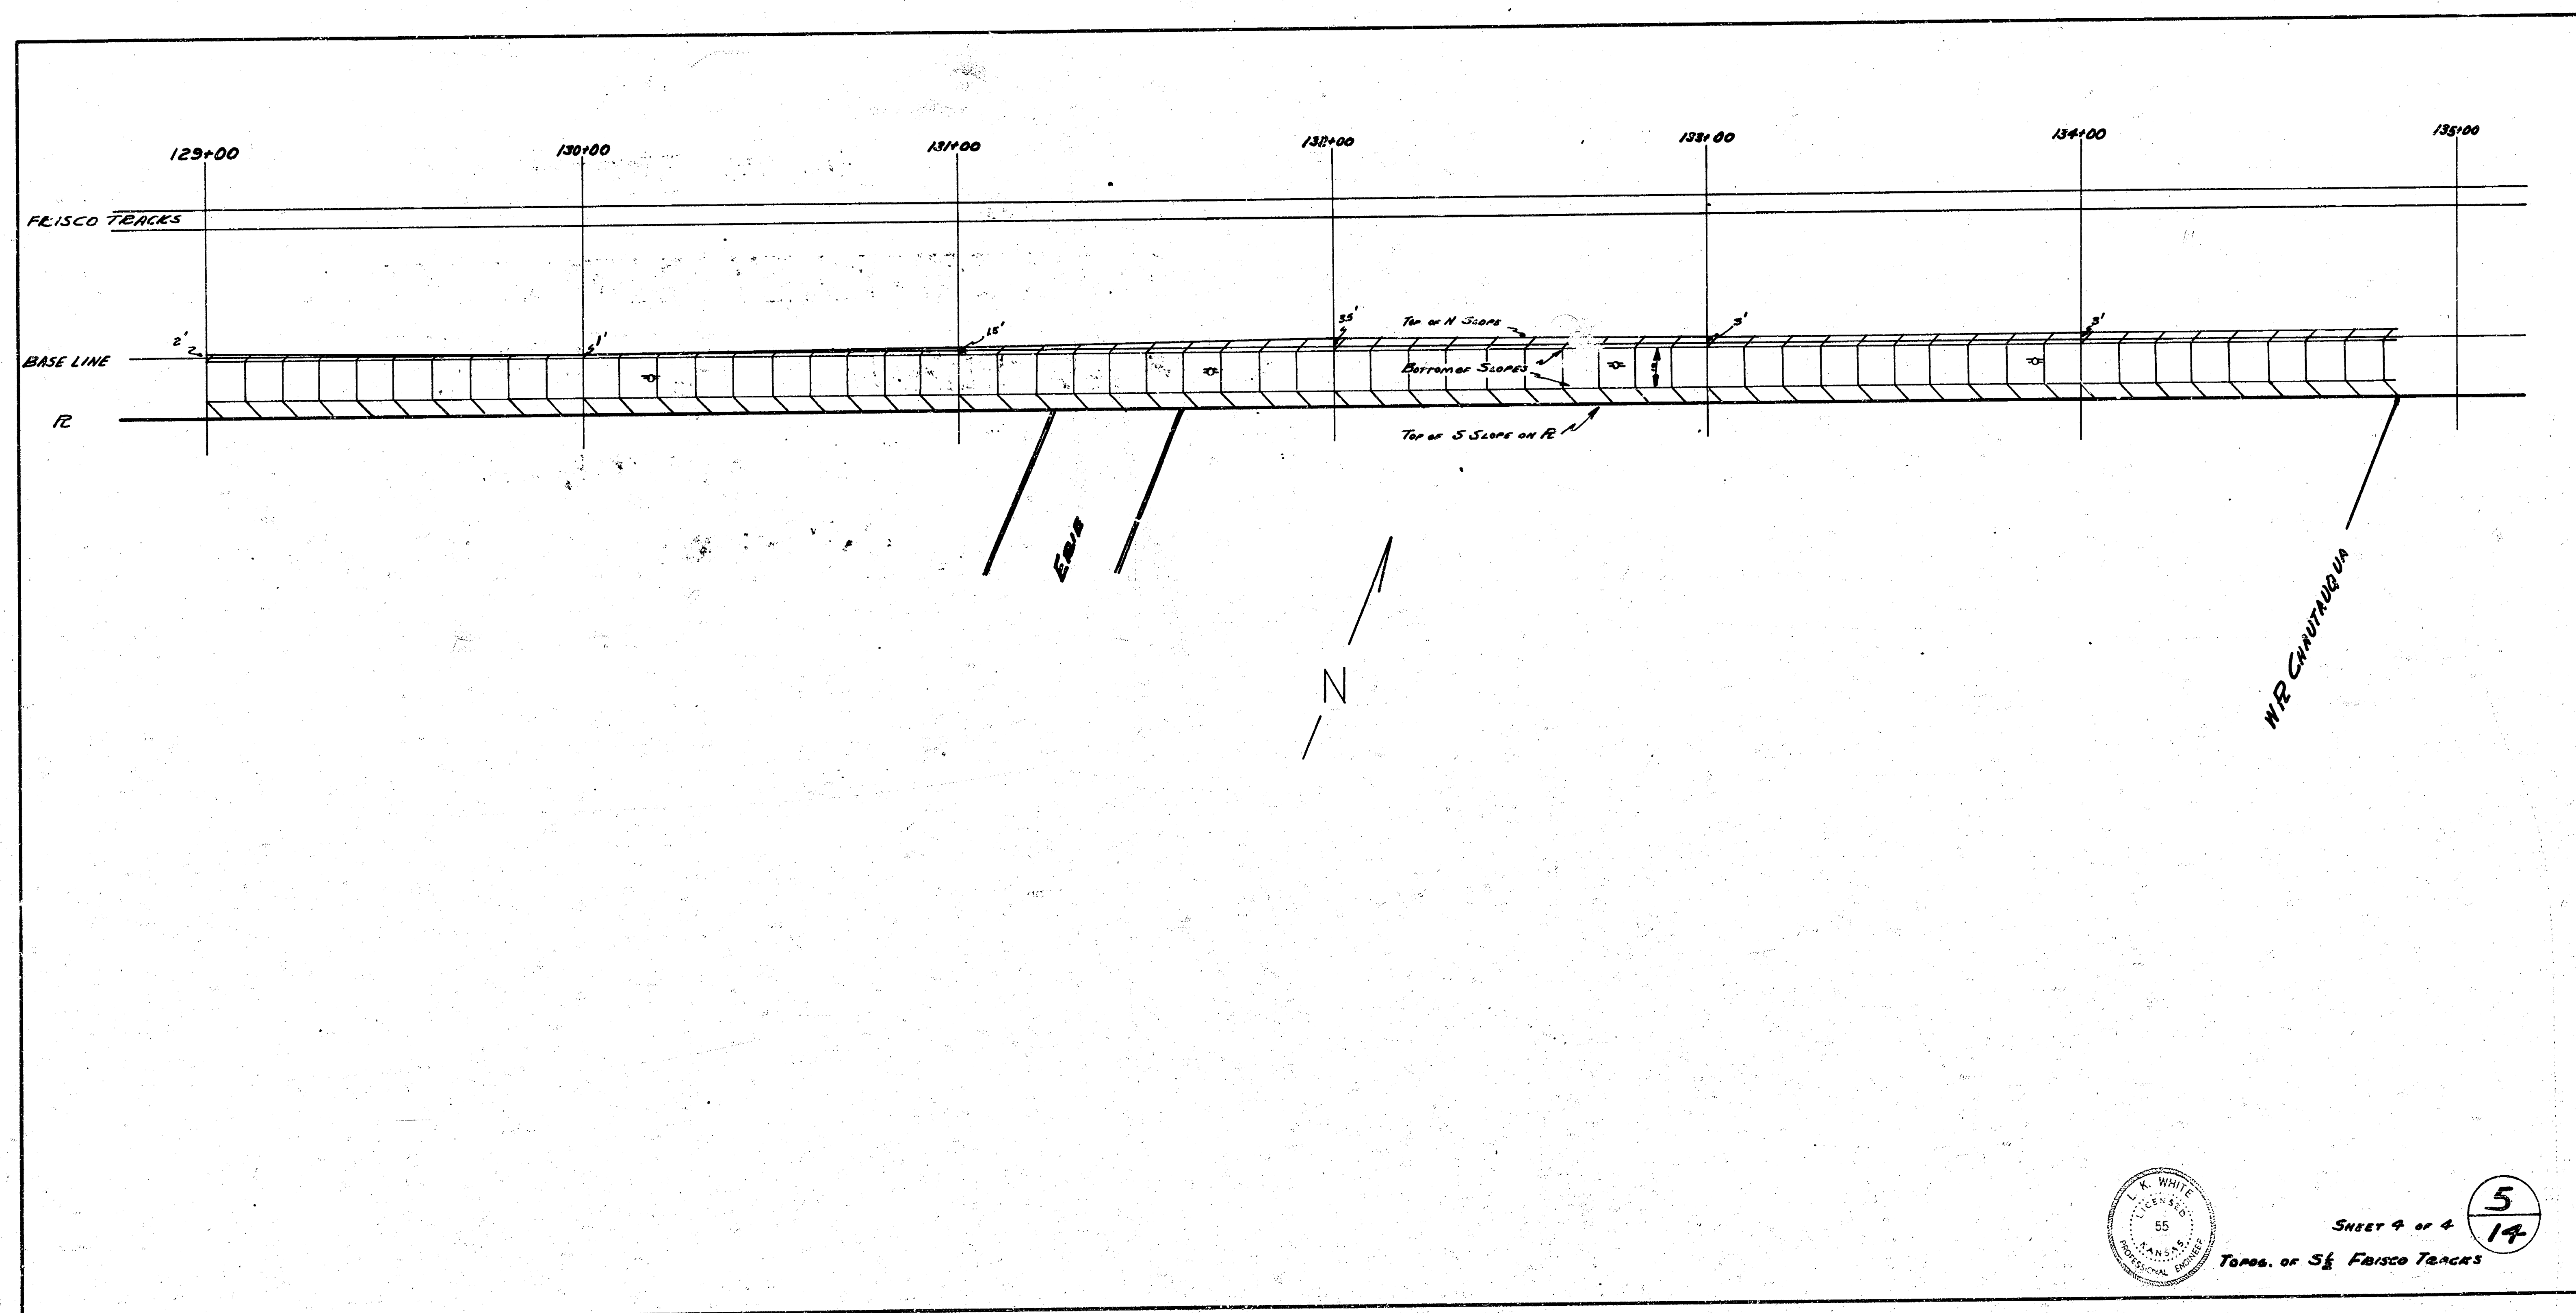


SHEET 4 OF 4
 TOPOG. OF S₁ FLISCO TRACKS

5
 14

DOUBLE 8' BOX CULVERT PLAN GREEN ST. & FRISCO R.R.

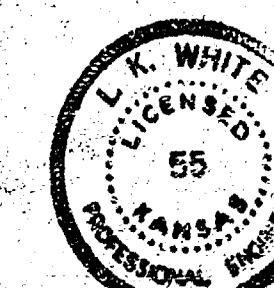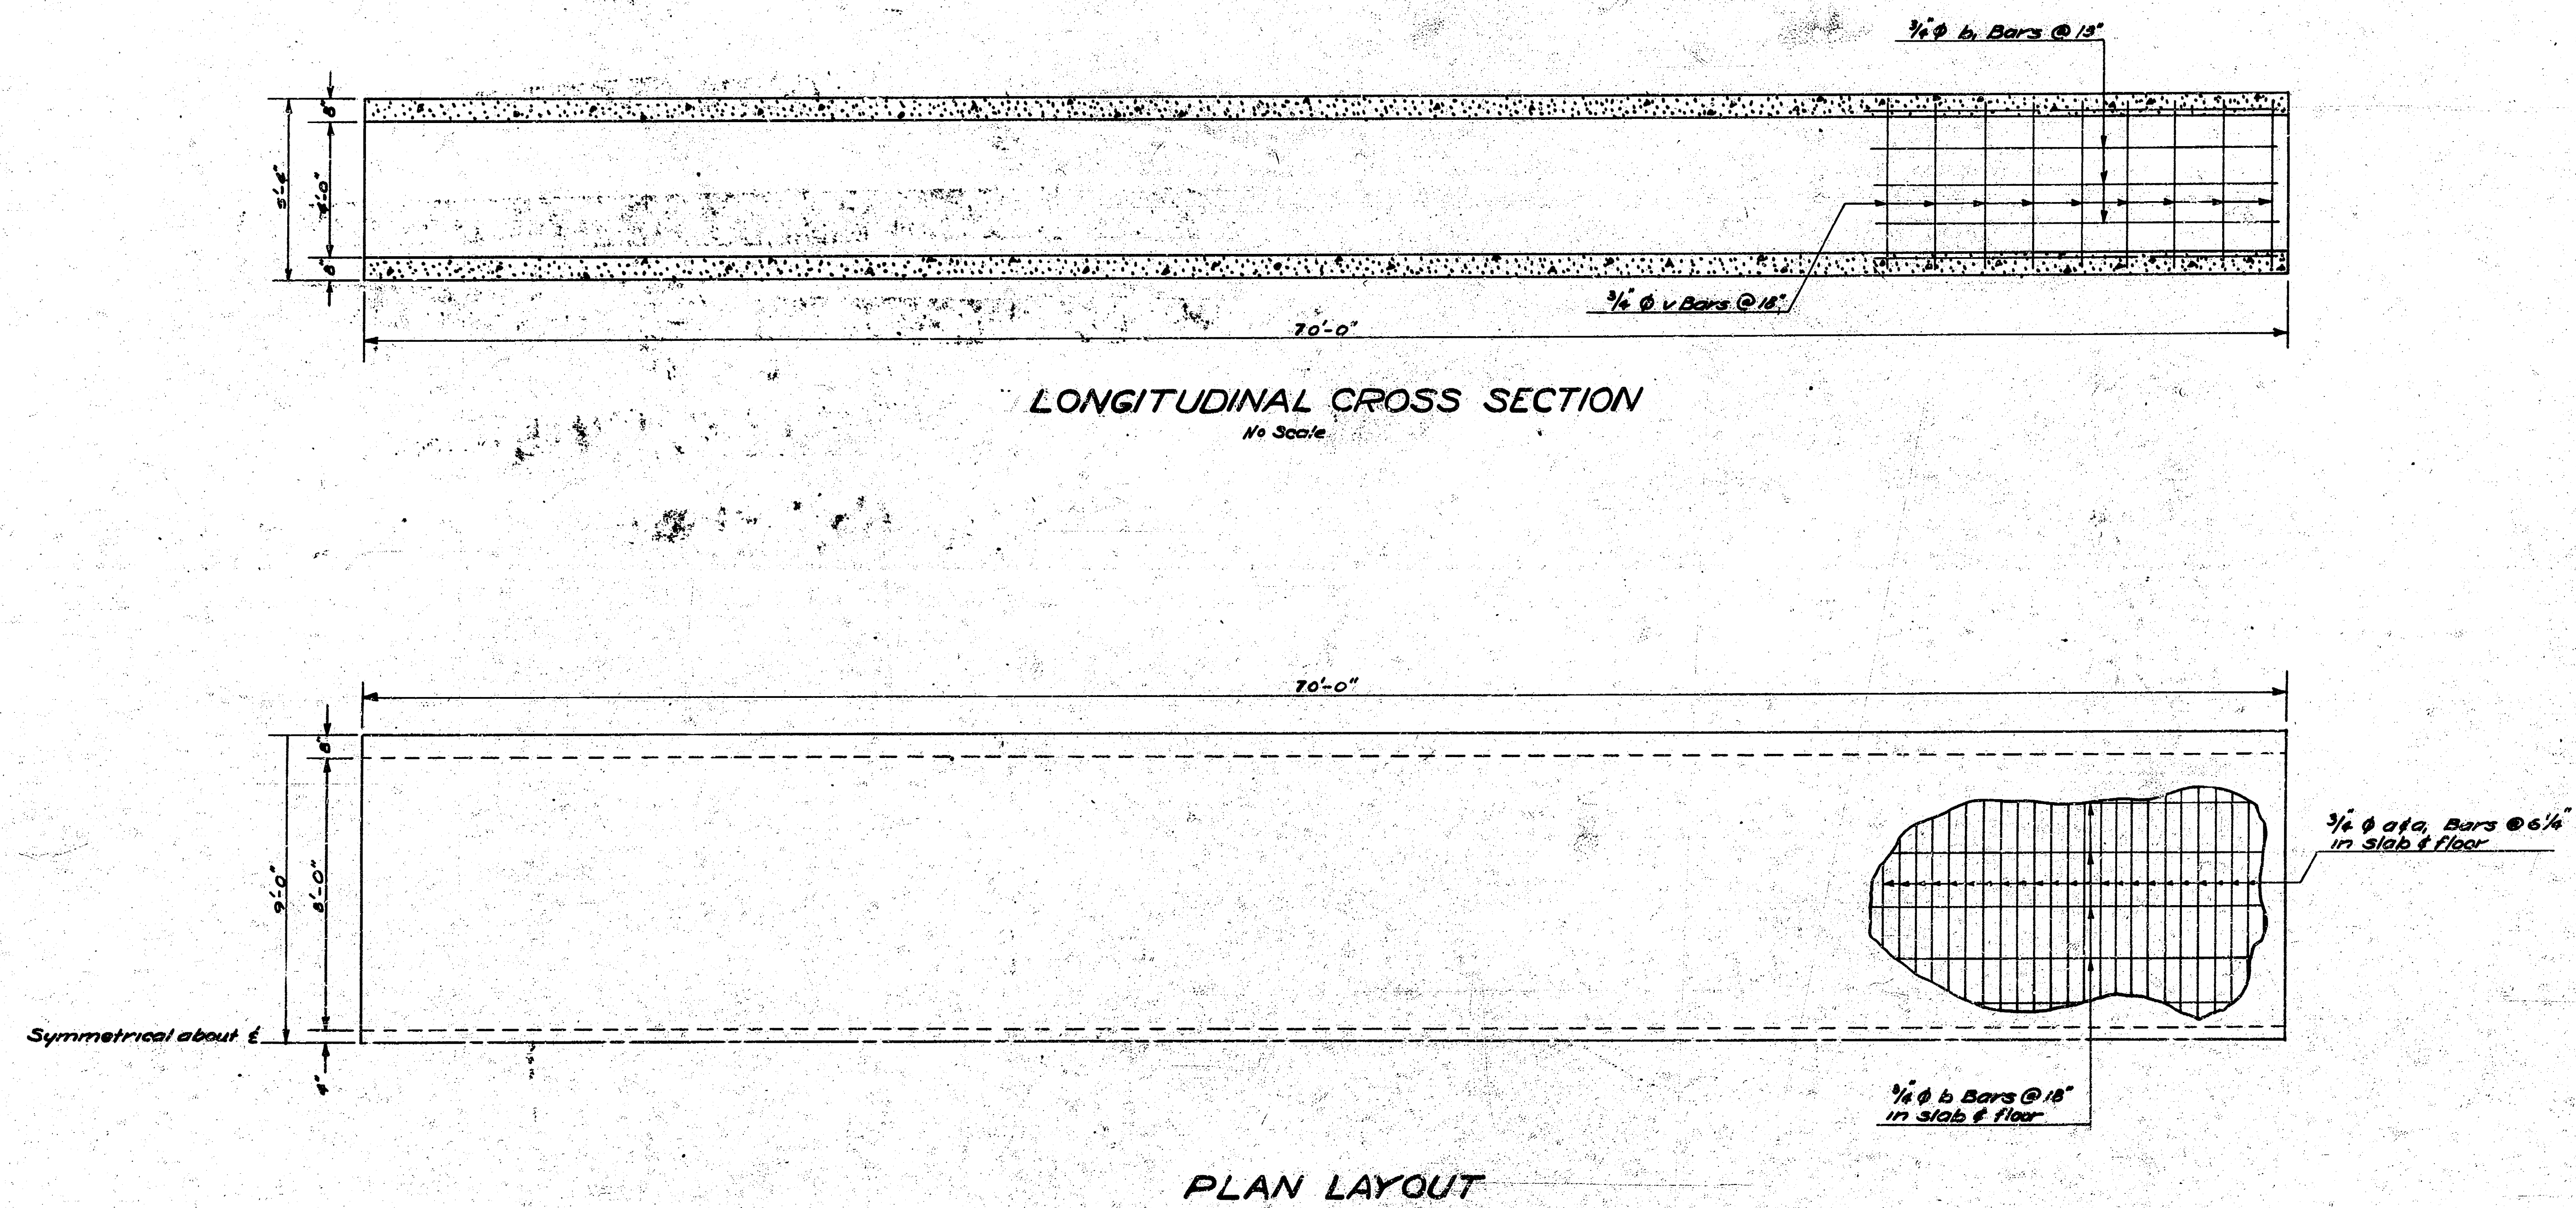

13
14

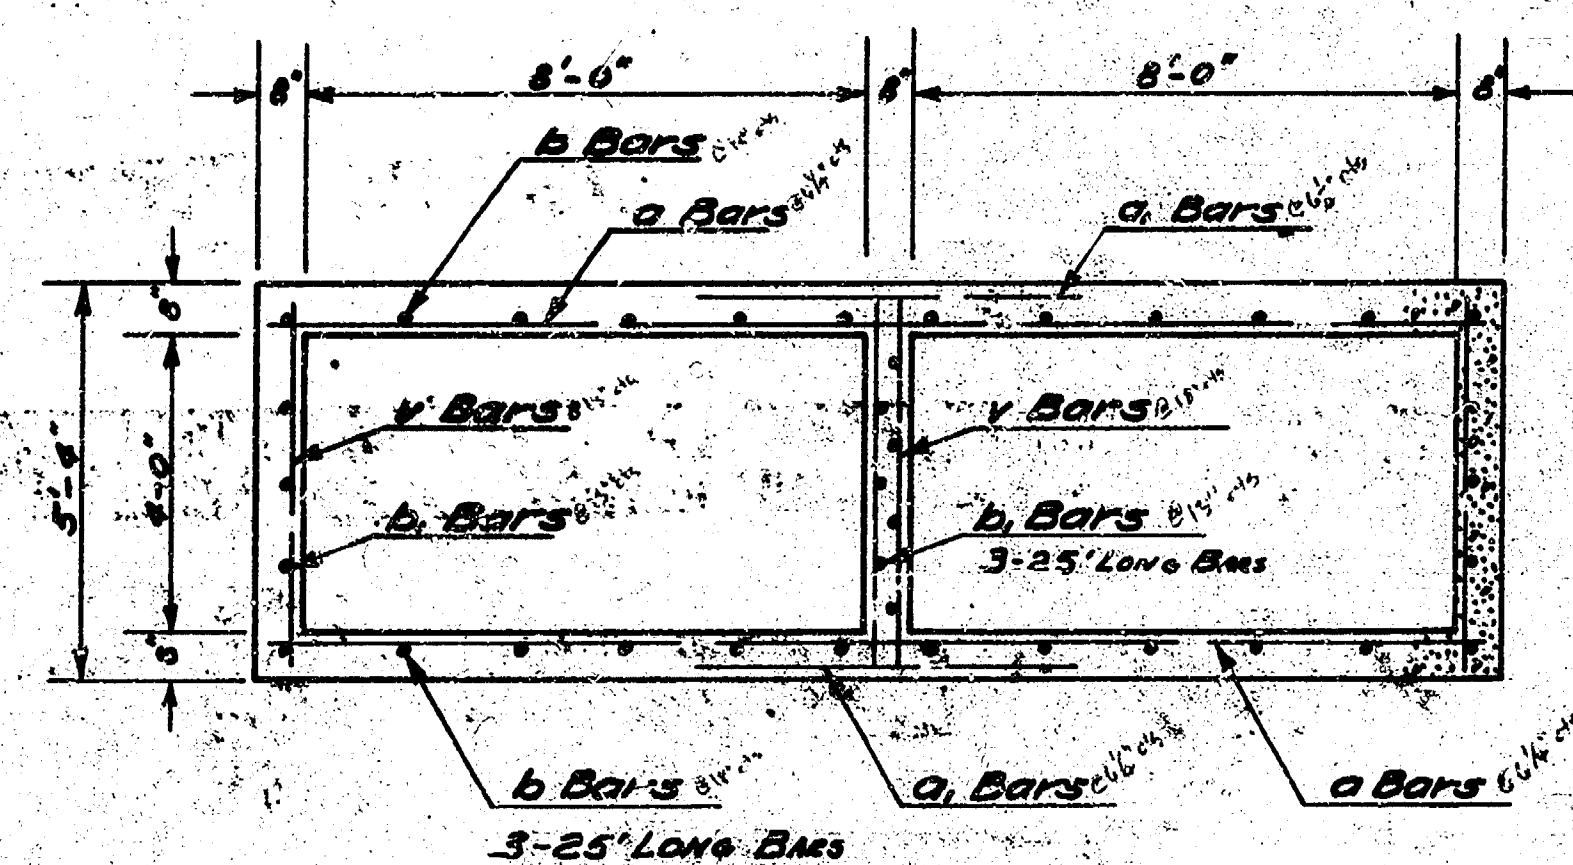

CROSS SECTION OF DOUBLE 8' BOX



Scale: 1/8" = 1'-0"

BILL OF MATERIALS

BAR	a	b	c	d	e
NUMBER	872	72	36	182	
SIZE	1/2"	3/4"	3/4"	3/4"	
LENGTH	17'-6"	5'-6"	85'-0"	25'-0"	4'-10"

CLASS A CONCRETE 92.1 CU. YDS.
REINF. STEEL 14026 LBS.

Note: Bevel all exposed edges using 1" triangular moulding.

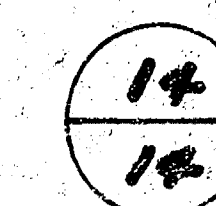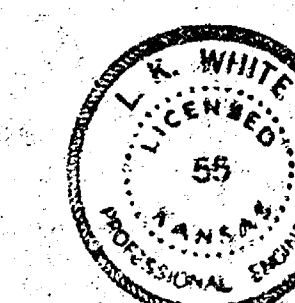

4 15 40 SS