

Survey Young
Plan Friesen
Exc
Checked Family

B.M. 165.09 Spike, N.S.P. Pole, S.W. Cor.
Pershing & Greenbriar Lane

B.M. 164.52 "R" in Ritchie, Top E. Curb,
Delrose, S.L. Greenbriar Lane

Scale 1"=20'

General Notes:
58"x36" CMPA is to be 12 gaug.,
asphalt coated, and paved invert
Cost of flared-end sections, compaction
of backfill, and grading of ditch to
be included in bid price of 58"x36" CMPA.
Pay quantity will be 144 lin.ft. of
58"x36" CMPA.

INCIDENTAL DRAINAGE

GREENBRIAR LANE from W.L. Lot 32: Blk. I, Greenbriar Manor Addn. to W.L. Dellrose Ave.

B.E. SMITH CITY ENGINEER
CITY OF WICHITA, KANSAS
DATE July 1967 C 10-15

DATE July 1967 C 10-15

117 5 2 (1)


CURVE DATA Based On S.P. R=7511 $\Delta = 68^{\circ}55'$					
Station	Arc.	#10 Co. Ch. Chord Length	#20 No. Co. Chord Length	Deflection	Total Deflection
0+00				0° 00'00"	0° 00'00"
+10	40'	63.21	67.48	15°15'25"	15°15'25"
+15	15'	16.37	25.54	5°43'17"	20°58'42"
+20	15'				26°41'59"
+25	15'				32°25'16"
+30	15'	16.37	25.54	5°43'17"	38°08'33"
0+72.87	17.87	19.49	30.81	6°48'57"	44°57'30"

B.M. 165.09 Spike N.S.P. Pole, S.W. Cor.
Pershing & Greenbrier Lane

Baseline - S.R. Greenbrier Lane

Note: Construct Roll Type Curb
From Sta. 0+00 to W. Line Pershing

Note: Construct Full Curb Only
E. of Pershing

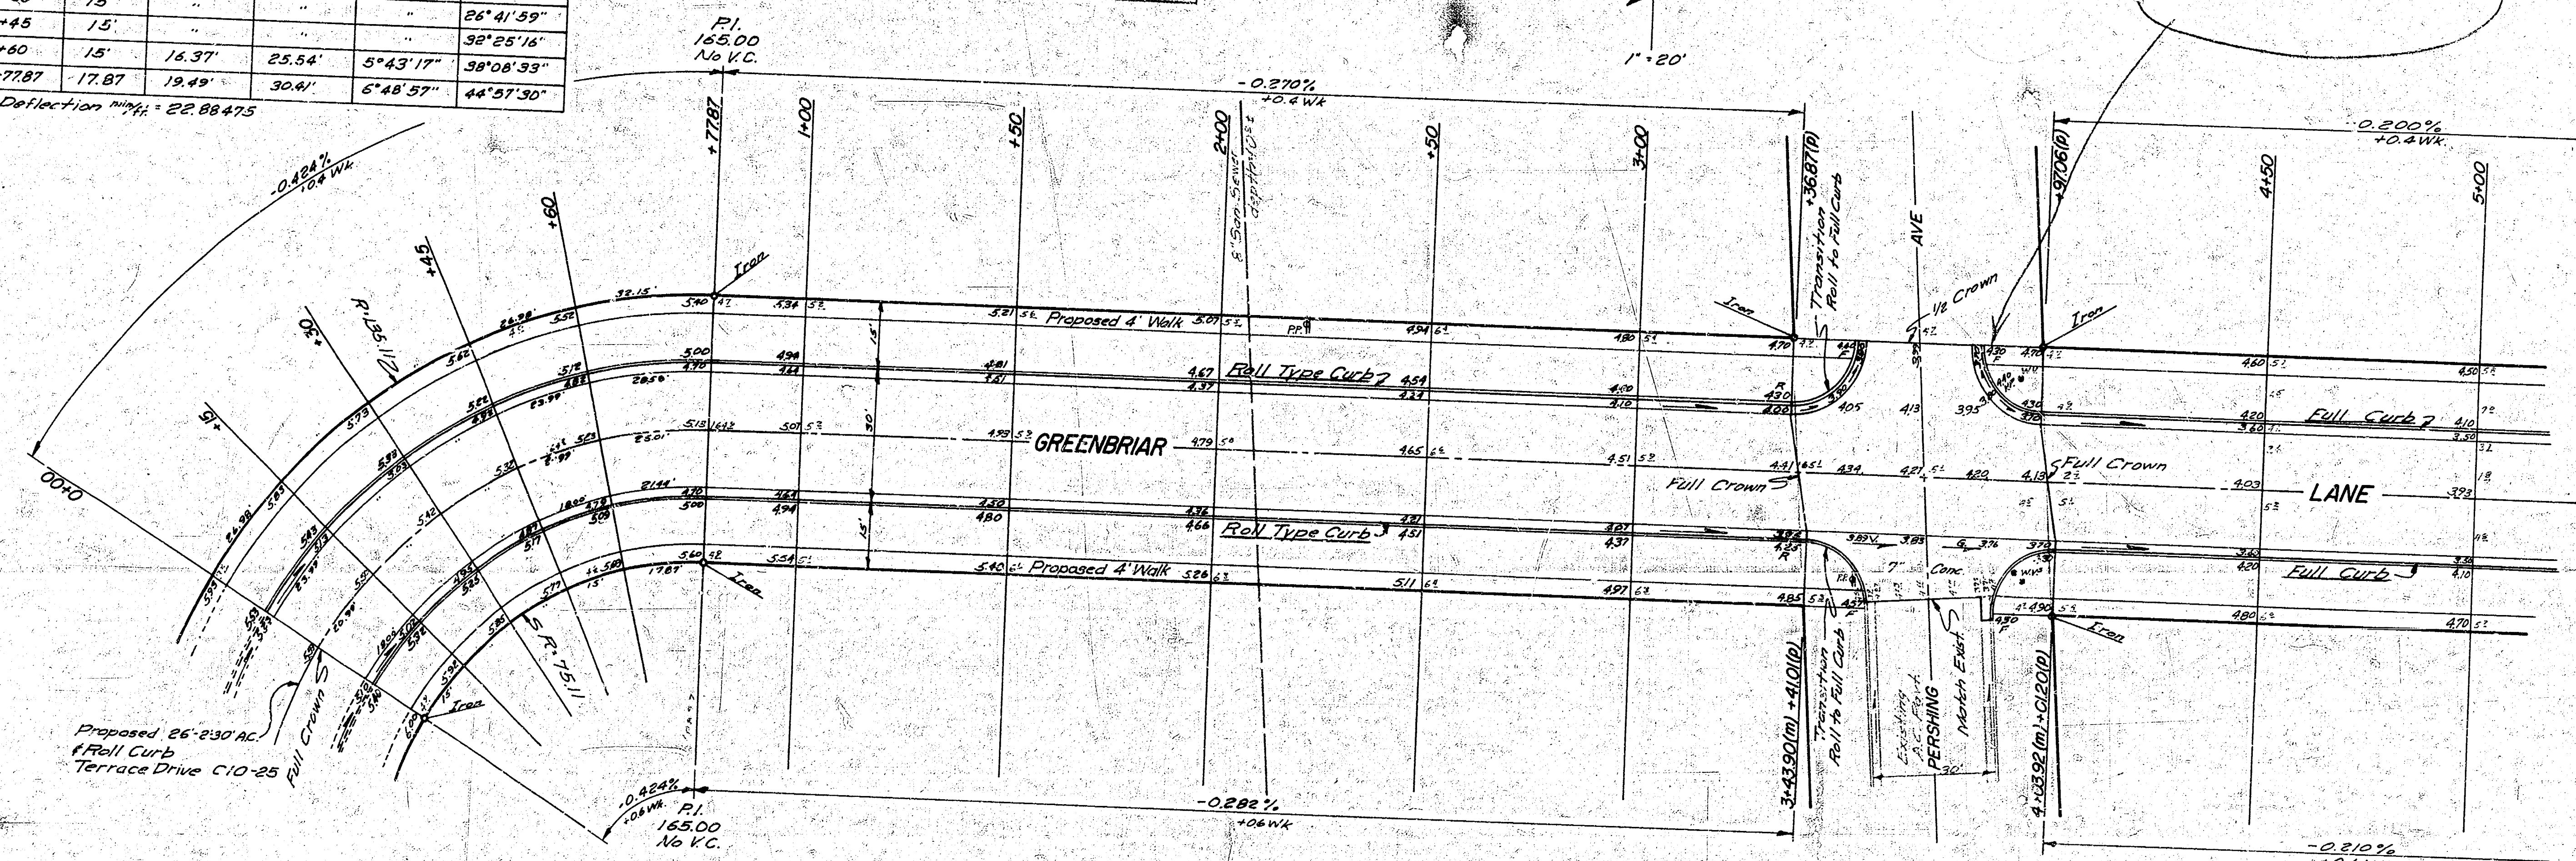

Note: Grade and Clear Parking for Proposed Sidewalk. Compact Fill in Sidewalk Area. Sidewalk to be Constructed by "OTHERS"

	Earthwork Quantities			
	Property		City	
	Excavation	Comp/Fill	Excavation	Comp/Fill
+10%	1199.7 C.Y.	3398 C.Y.	134.7 C.Y.	51 C.Y.
	180.0 "	240.0 "	135 "	.5 "
	1319.7 C.Y.	3738 C.Y.	148.2 C.Y.	5.6 C.Y.

GREENBRIAR LANE
From WL Lot 32, Bk1, GREENBRIAR
MANOR ADDN.
To WL DELLROSE AVE
26'-2'-30" A.C.
B.E. SMITH CITY ENGINEER
CITY OF WICHITA, KANSAS
DATE July 1987 C 10-15

