


NOTE
STA ON N.P.L.

6211956

N/A Hum. Har. R/L		C. 44
Prod.	Fill	Exam
Exam	23/12.2403	2436 yds
	$\frac{+10\%}{+3 \text{ yds}}$	$\frac{+10\%}{+3 \text{ yds}}$
	255.11 yds	2680 yds

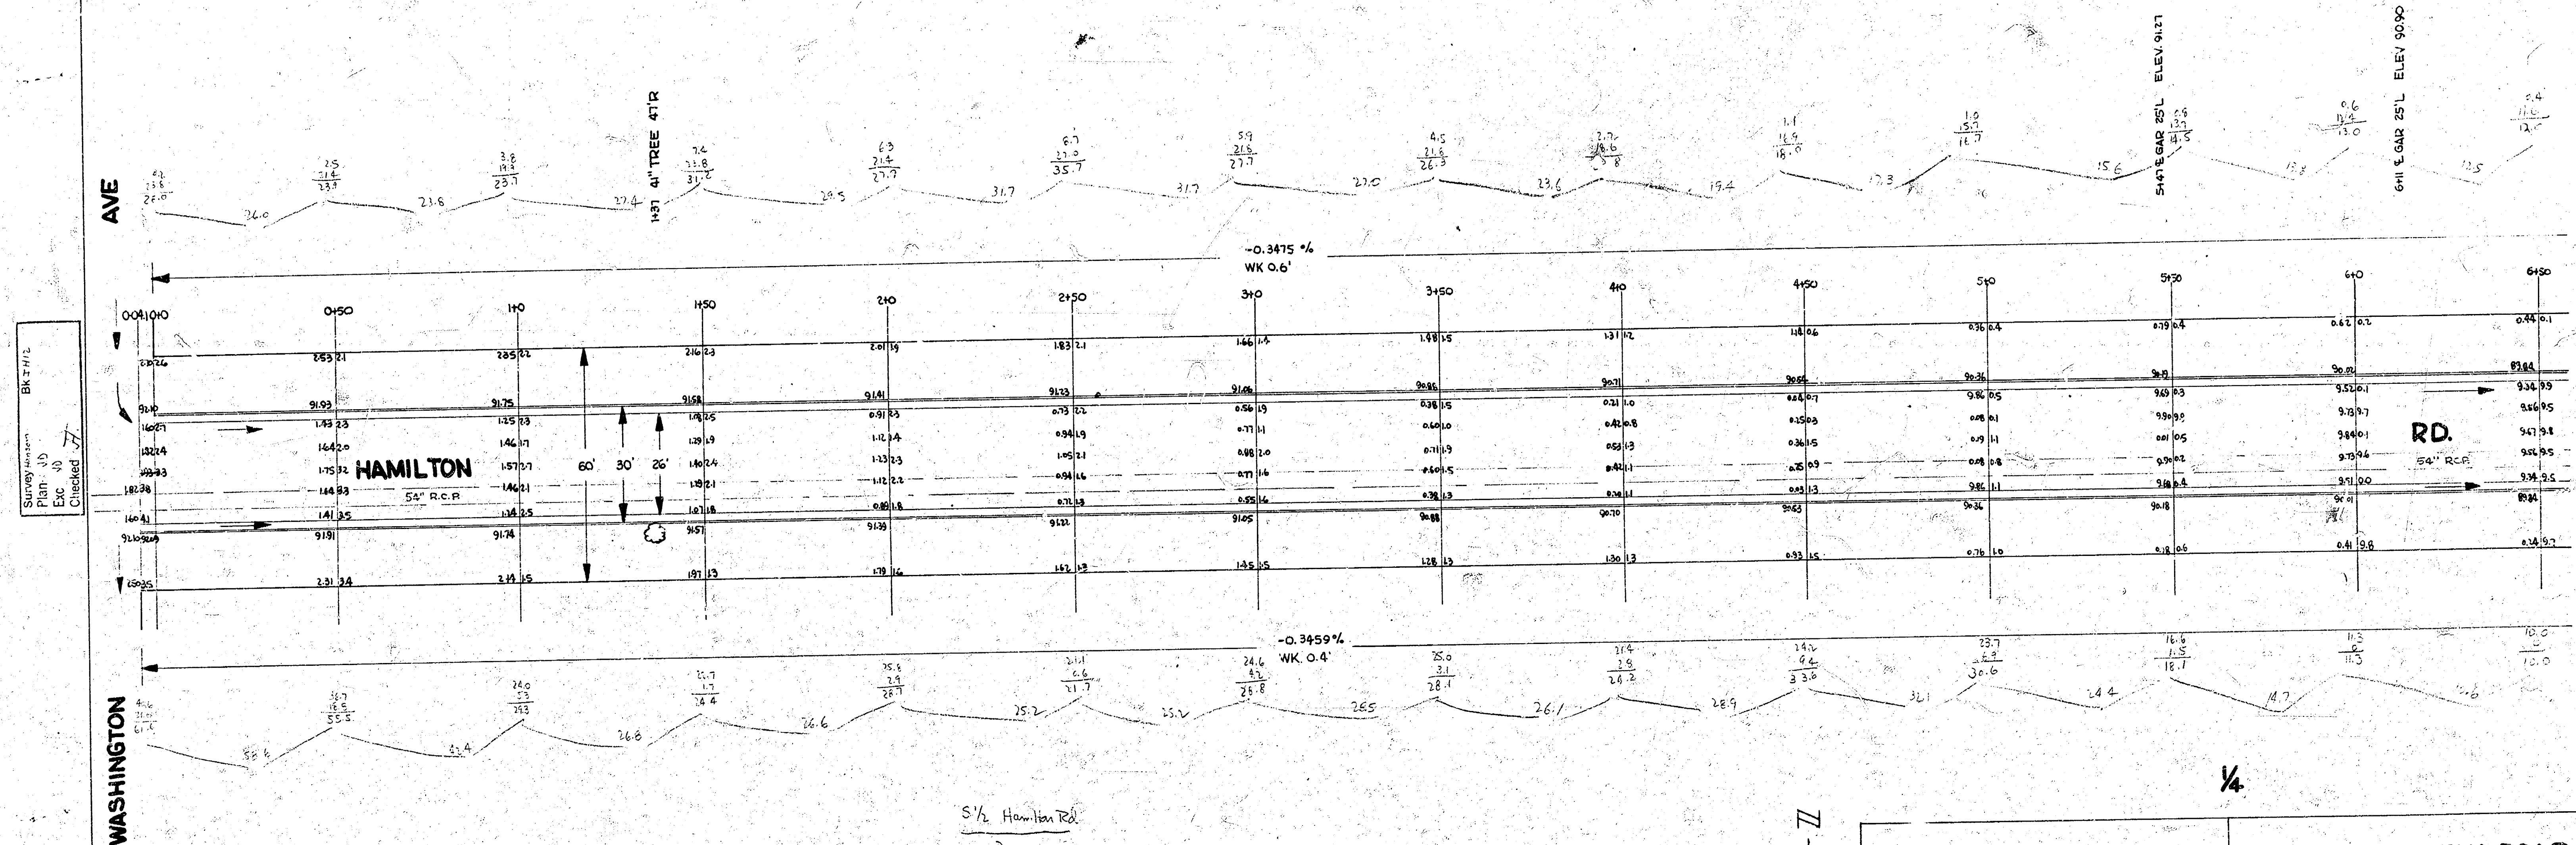

NOTE TO ESTIMATOR
ALL INTERSECTIONS & HOOKUP INCLUDED
ON PROJ. NO C14-13

5 1/2 Hamilton Rd.

Prop


<u>Excess</u>	<u>Fill</u>
1697.1 yds ³	724.5 yds ³ x .0143 = 10.36 yds ³
+ 10%	114.4 yds ³
1806.6 yds ³	



N 1/2 HAMILTON ROAD		S 1/2 HAMILTON ROAD	
E.L. WASHINGTON	TO	W.L. HYDRAULIC	E.L. WASHINGTON TO W.L. HYDRAULIC
26-2-30 ASPH. CONC.			
CITY OF WICHITA, KANSAS			
B.E. SMITH APRIL		CITY ENGINEER 1954	
PROJ. NO. C14-13		PROJ. NO. C14-17	

NOTE TO CONTRACTOR & INSPECTOR

SEE PAGE 4 FOR DETAIL OF STEEL PATTERN
AROUND REINF CONC. M.H. & OVER S.W.S.

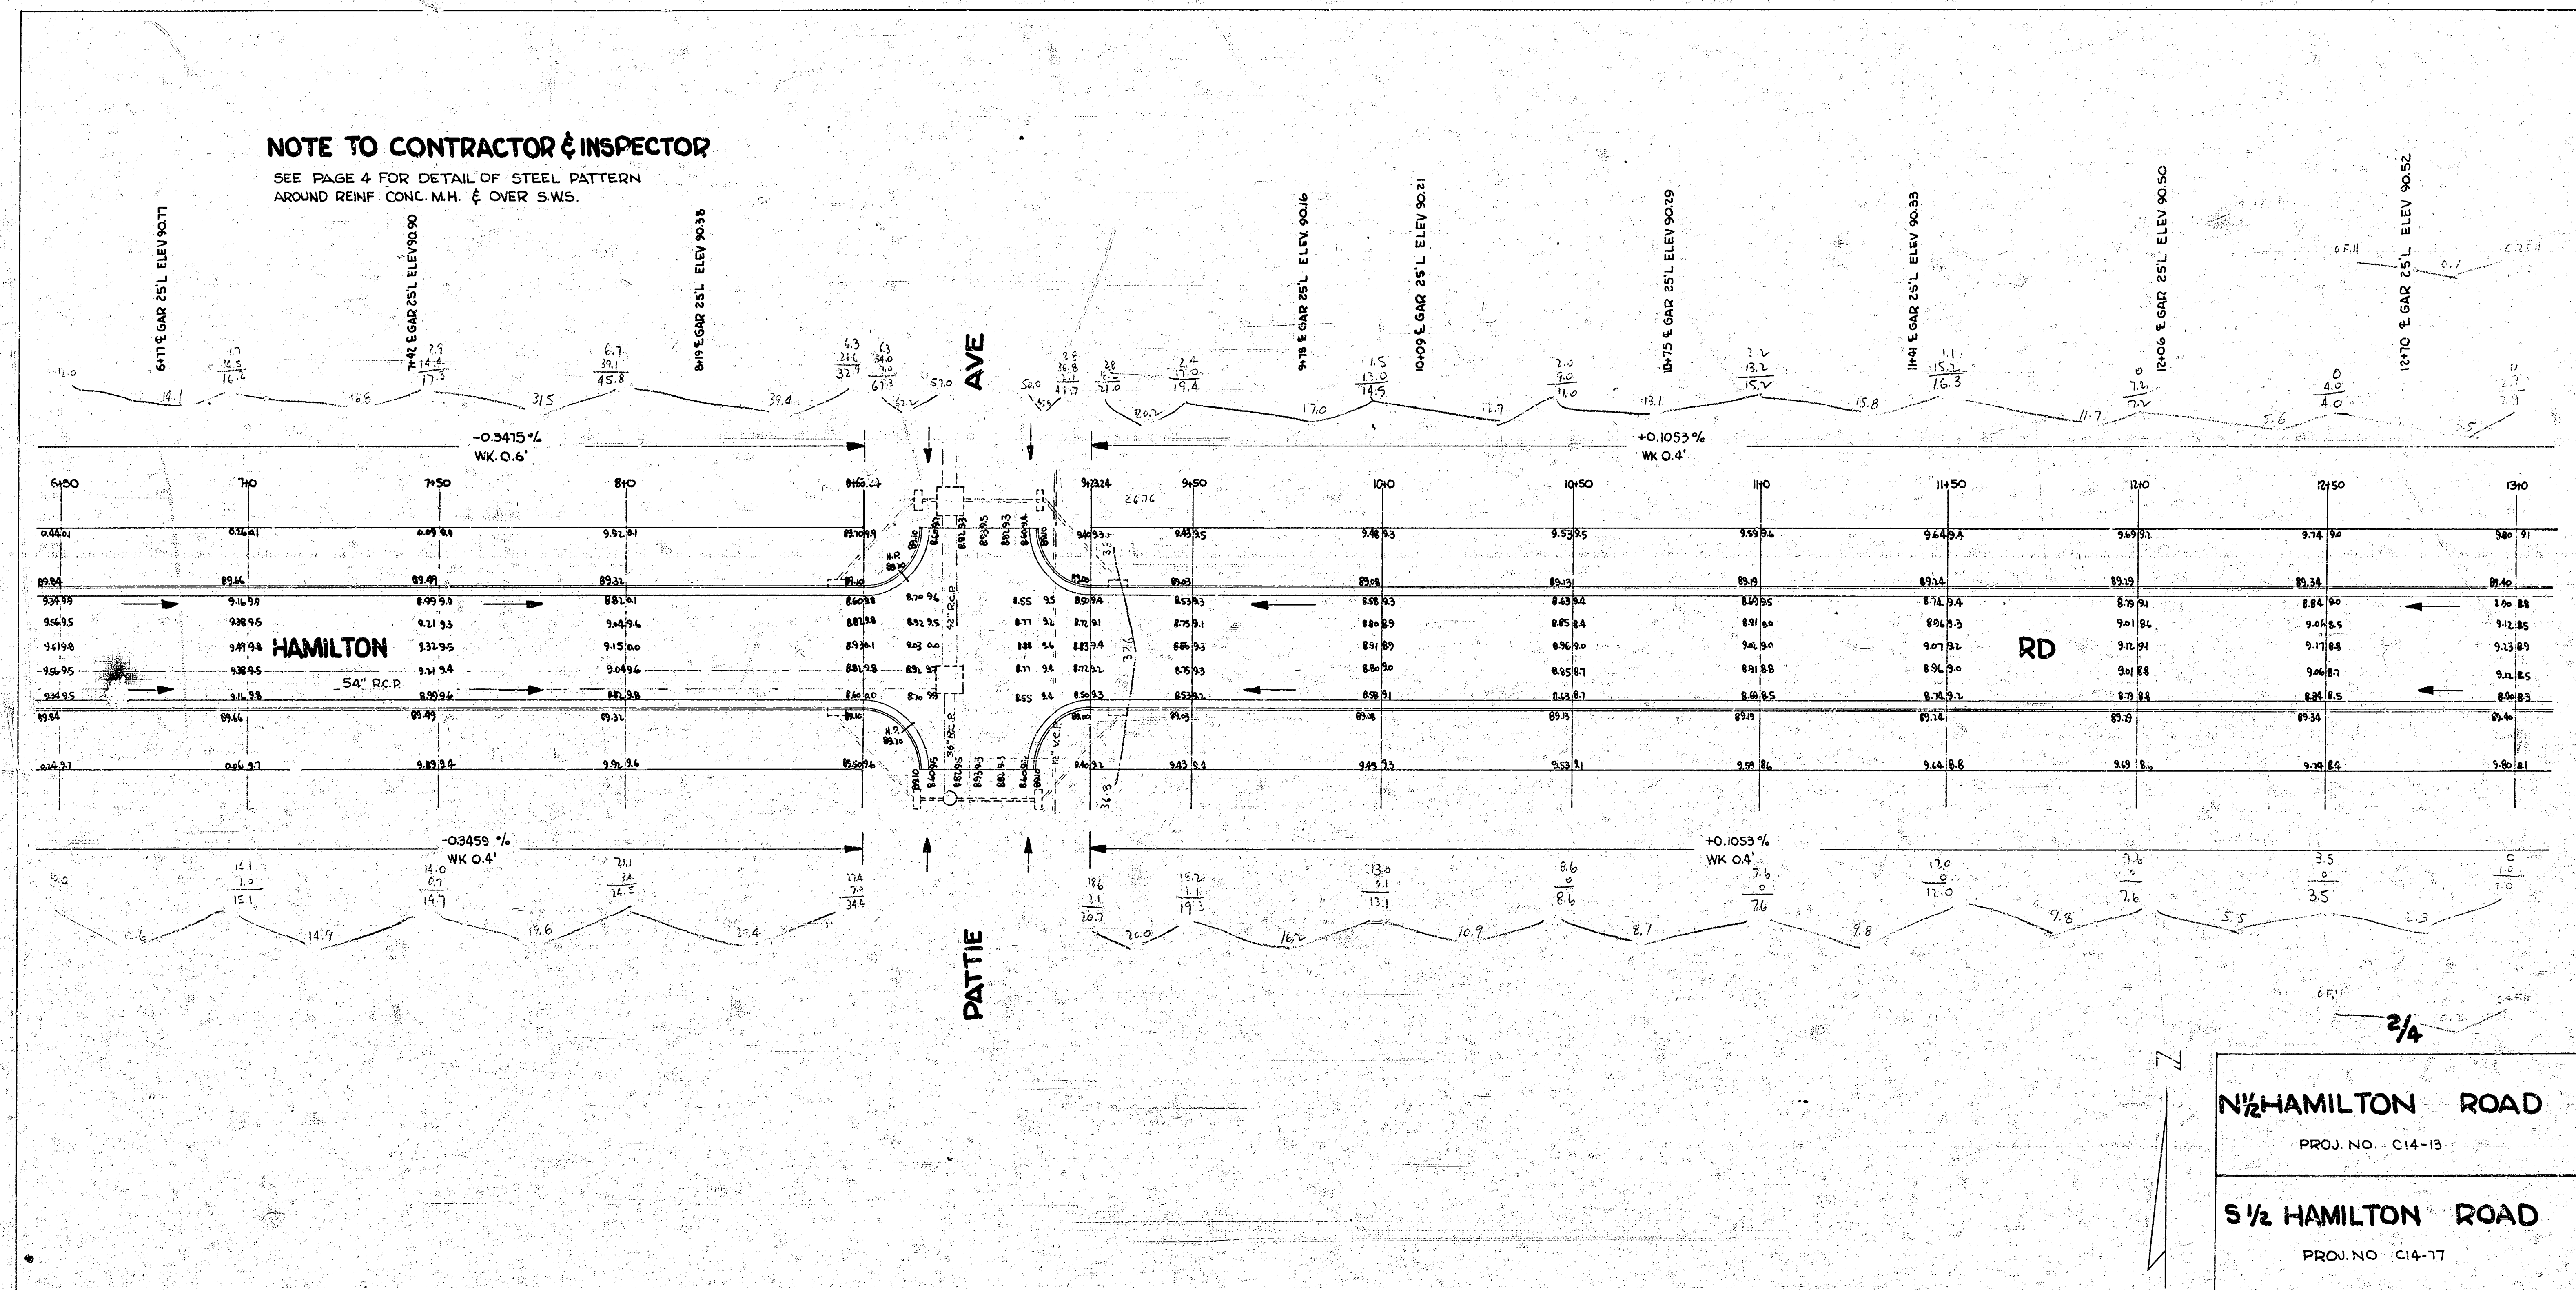

N 1/2 HAMILTON ROAD

PROJ. NO. C14-13

S 1/2 HAMILTON ROAD

PROJ. NO. C14-17

D.M. PROP IRON N.E. COR. VICTORIA & HAMILTON ELEV. 69.54

