


B.M. BOLT IN E.S. HACKBERRY TREE N.E. COR. WASHINGTON & HAMILTON ELEV. 93.29

NOTE
STATION N.P.L.

6211956
Prop.
Exc. 2313.24 cu yds
Fill 158.0 cu yds
155.11 cu yds
N 1/2 Hamilton Rd.
City
Sum
743.6 cu yds
15.0%
748.0 cu yds

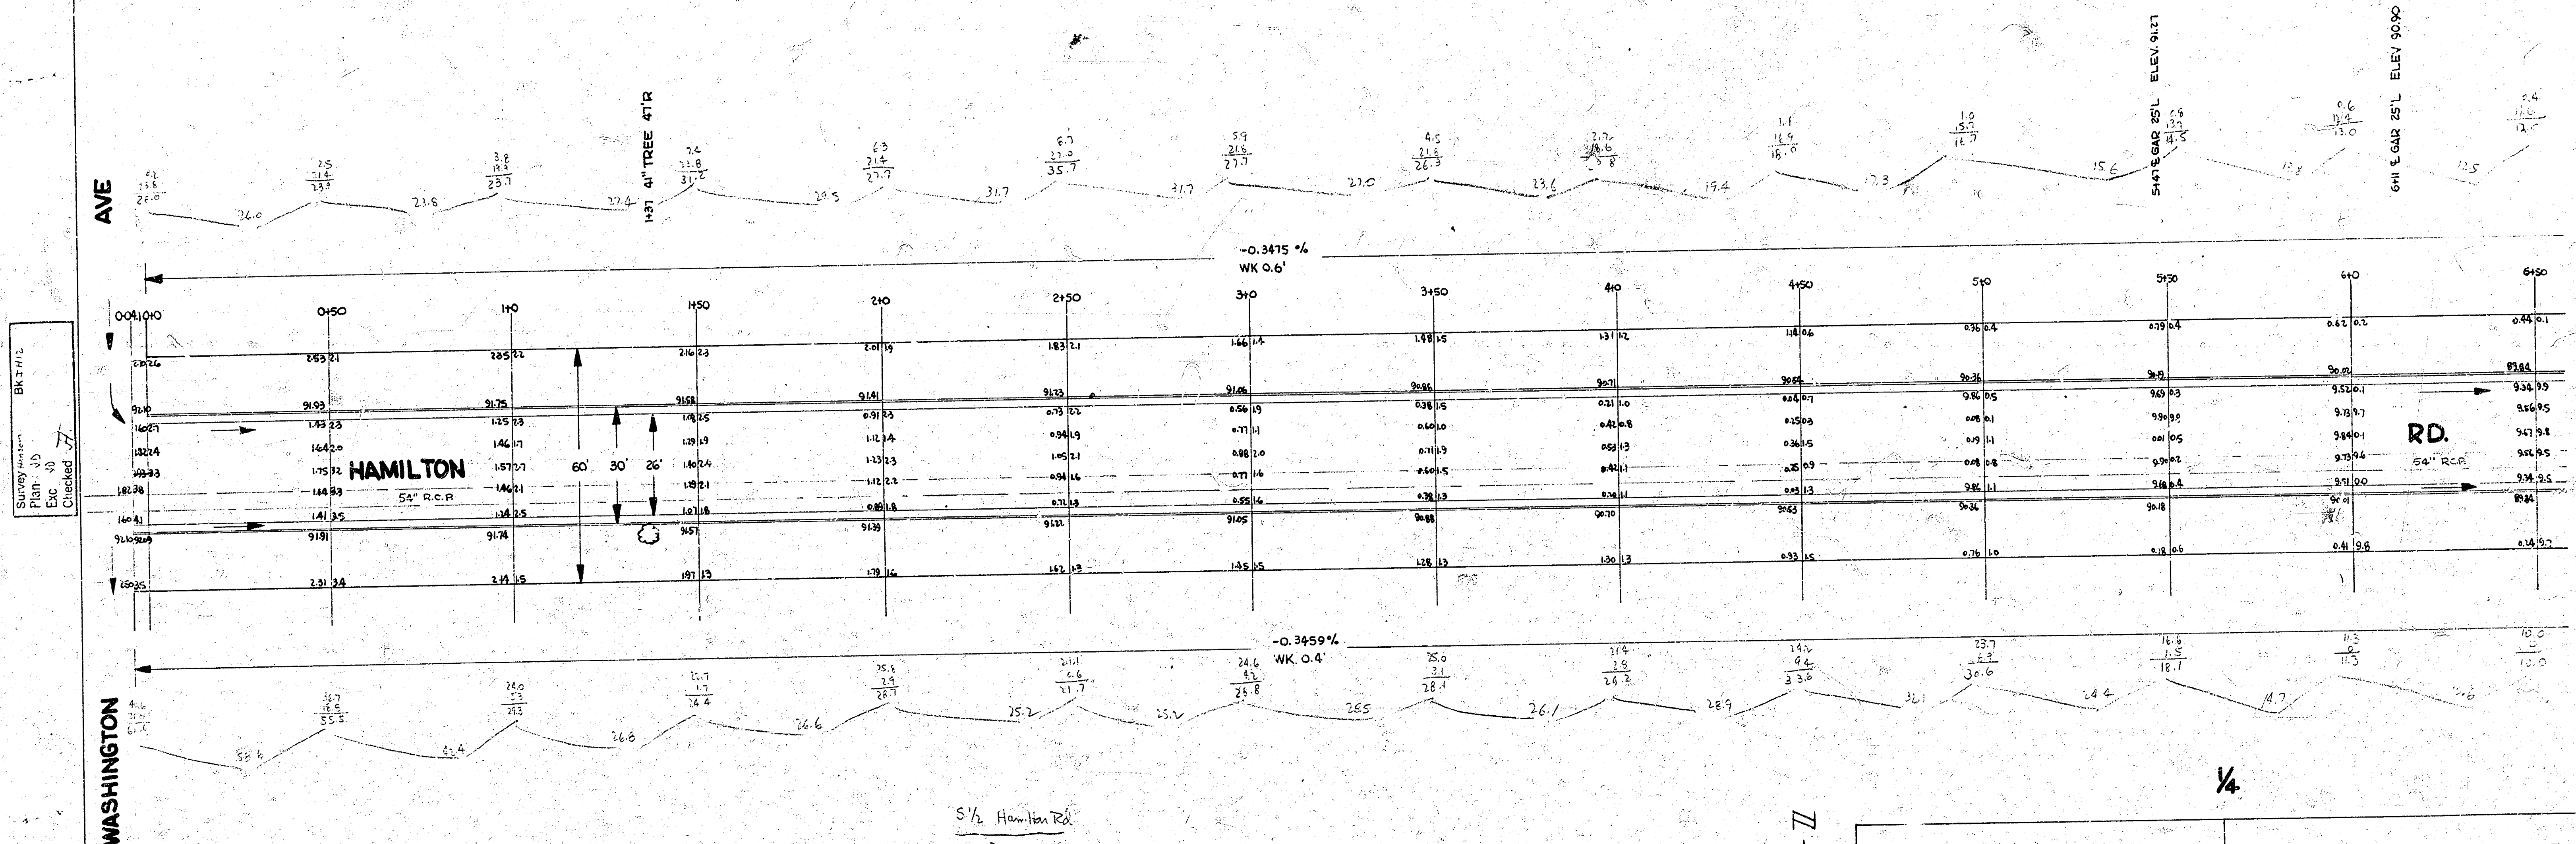

NOTE TO ESTIMATOR
ALL INTERSECTIONS & HOOKUP INCLUDED
ON PROJ. NO. C14-13


5 1/2 Hamilton Rd.
Prop.
Exc. 1497.1 cu yds
Fill 734.5 cu yds
155.6 cu yds



N 1/2 HAMILTON ROAD
E.L. WASHINGTON TO W.L. HYDRAULIC
S 1/2 HAMILTON ROAD
E.L. WASHINGTON TO W.L. HYDRAULIC
26-2-30 ASPH. CONC.
CITY OF WICHITA, KANSAS
B.E. SMITH
APRIL 1954
CITY ENGINEER
PROJ. NO. C14-17

NOTE TO CONTRACTOR & INSPECTOR

SEE PAGE 4 FOR DETAIL OF STEEL PATTERN
AROUND REINF CONC. M.H. & OVER S.W.S.

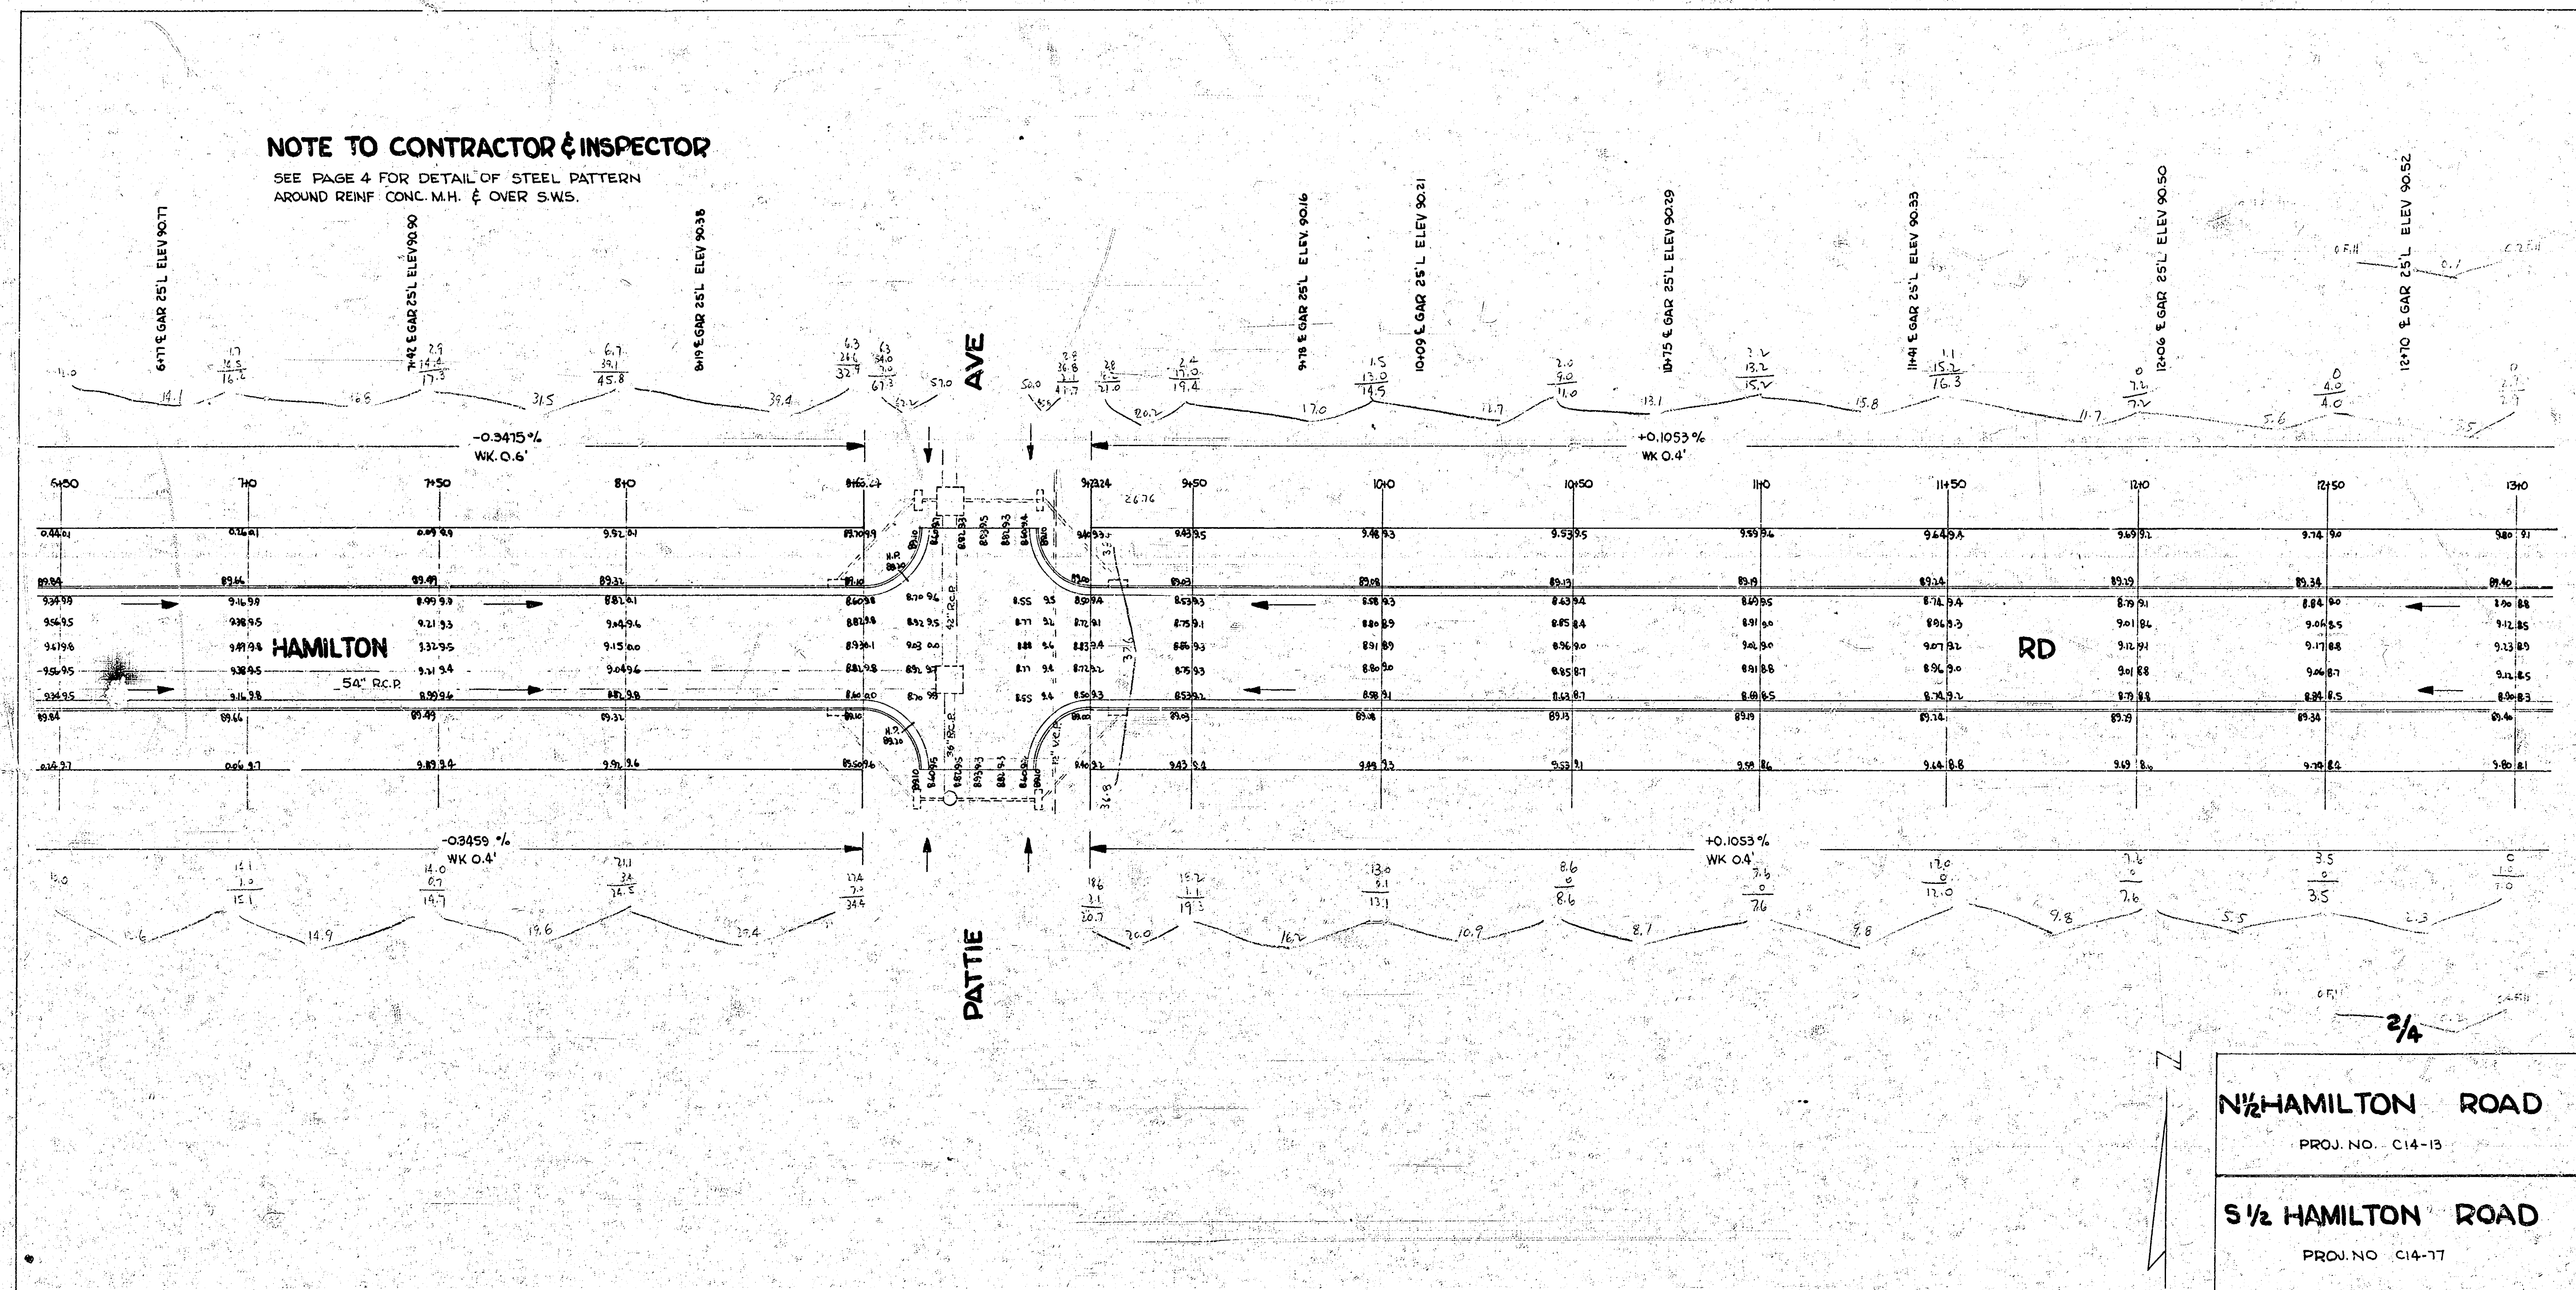

N 1/2 HAMILTON ROAD

PROJ. NO. C14-13

S 1/2 HAMILTON ROAD

PROJ. NO. C14-17

